




Project Layout - East Side

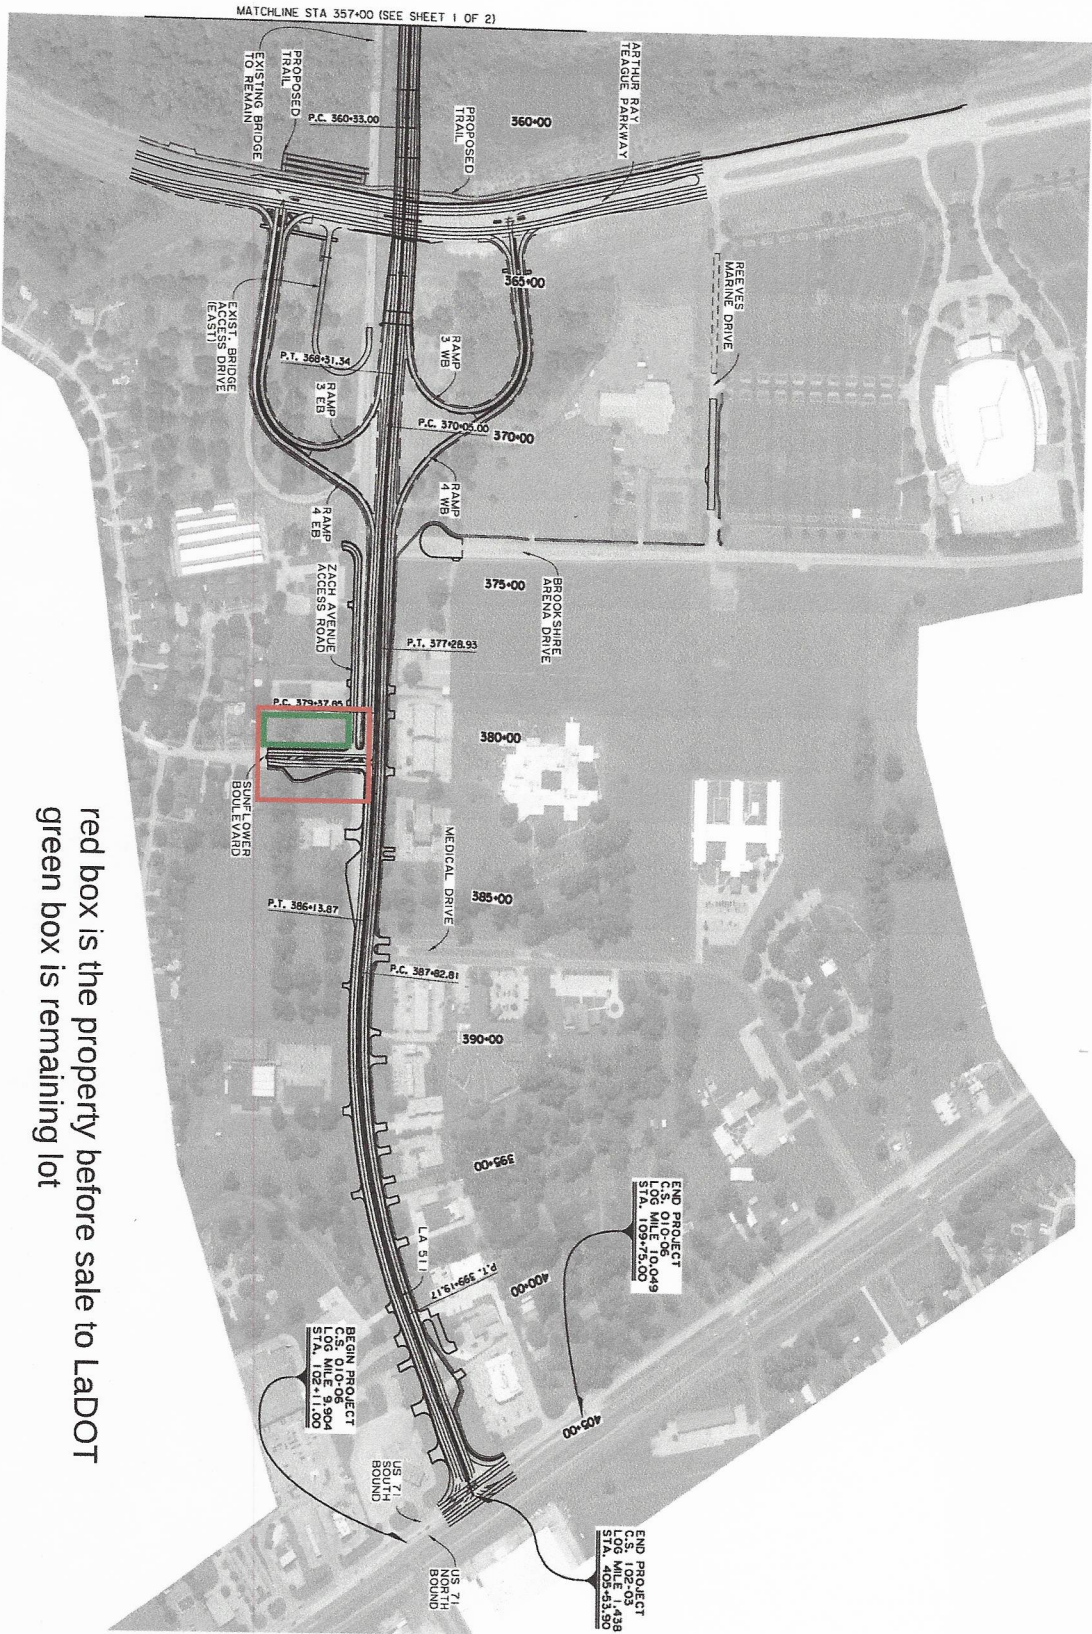

red box is the property before sale to LaDOT
green box is remaining lot

Scale : 1" = 200'

DOTD Louisiana Department of Transportation and Development		PROJECT LAYOUT MAP		JIMMIE DAVIS BRIDGE (LA 511) (4-81)	
DATE: 2/2/2024	TIME: 4:57	BY: [Signature]	DATE: [Blank]	REVISION OR CHANGE ORDER DESCRIPTION: [Blank]	BY: [Blank]
DESIGN: N. HELMINGER		CHECK: M. HELMINGER		PART: CADD & BOSSER	
DETAIL: T. DUPUY		CHECK: N. HELMINGER		CONTROL SECTION: 102-02, 102-03, 010-05, & 000-08	
REVIEW: T. GATTLE		SERIES: 2 OF 2		STATE PRICE: H.001779	