FINAL PERMIT RELEASE

DEPARTMENT OF SAFETY AND PERMITS
PLANS PROCESSING DIVISION

REVIEWED FOR CODE COMPLIANCE

obokechukwu 10/12/2017

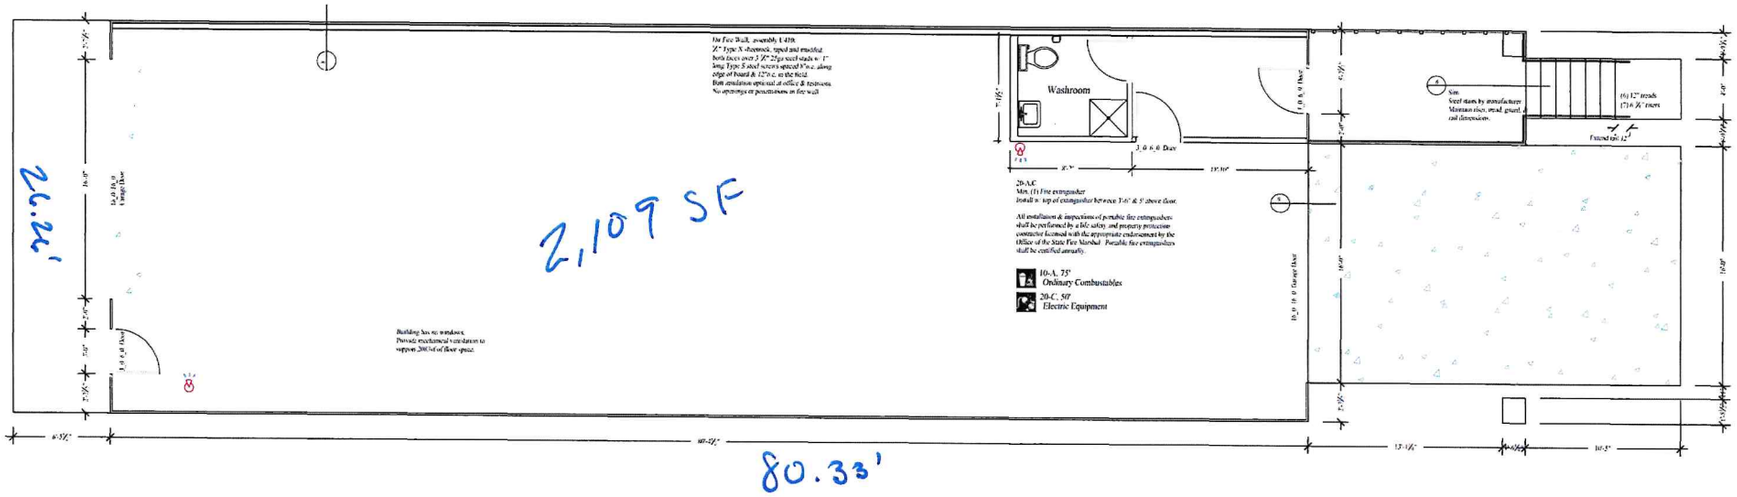

Floor Plan

Scale: ¼" = 1'

South Dupre Street (Side)

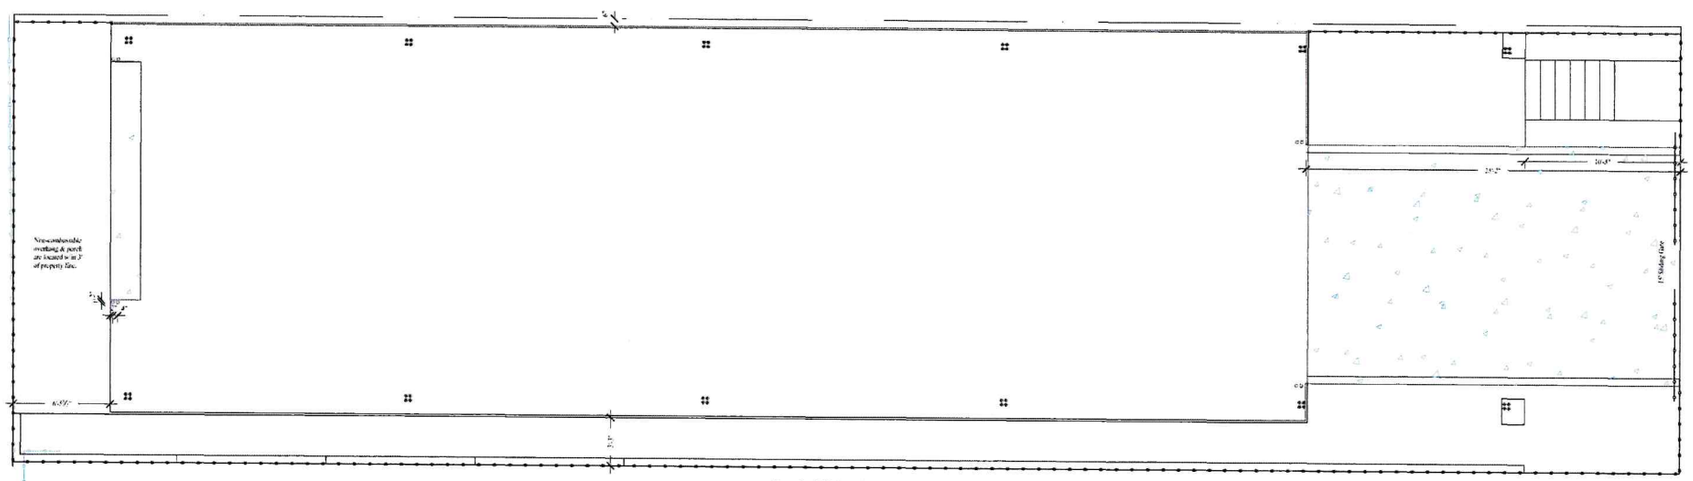

South White Street (Side)

Site Plan

Scale: ¼" = 1'

Dolan's Welding Shop

at

4116 Margin Luther King Boulevard
New Orleans, LA

for

Raymard Dolan

Shawn K. French, P.E.
2343 Jay Street
New Orleans, LA 70122
(504) 252-1791
s_k_french@yahoo.com

Copyright notice:

The drawings & specifications in this plan are copyrighted material.

They are for use in the project referenced above only.

Use of this plan for any other purpose or project is prohibited.

The customer has the right to make one copy for each subcontractor & supplier on this project.

△1 2-15-16 skf
Elevations & bathrooms revised

△2 3-2-16 skf
Elevations revised.

△3 4-12-17 skf
Ramp, Restroom, & Office revised

TOC:

S1 General Notes & Details
S2 Site Plan & Floor Plan
S3 Foundation Plan & Piling Layout
S4 Proposed elevations

4-12-17
This document has been electronically sealed & signed
Please contact me at s_k_french@yahoo.com or 504-252-1791 with any questions, or to verify the authenticity of the seal.

Date 3-22-16 Sheet S2 / 4
Project 006-17