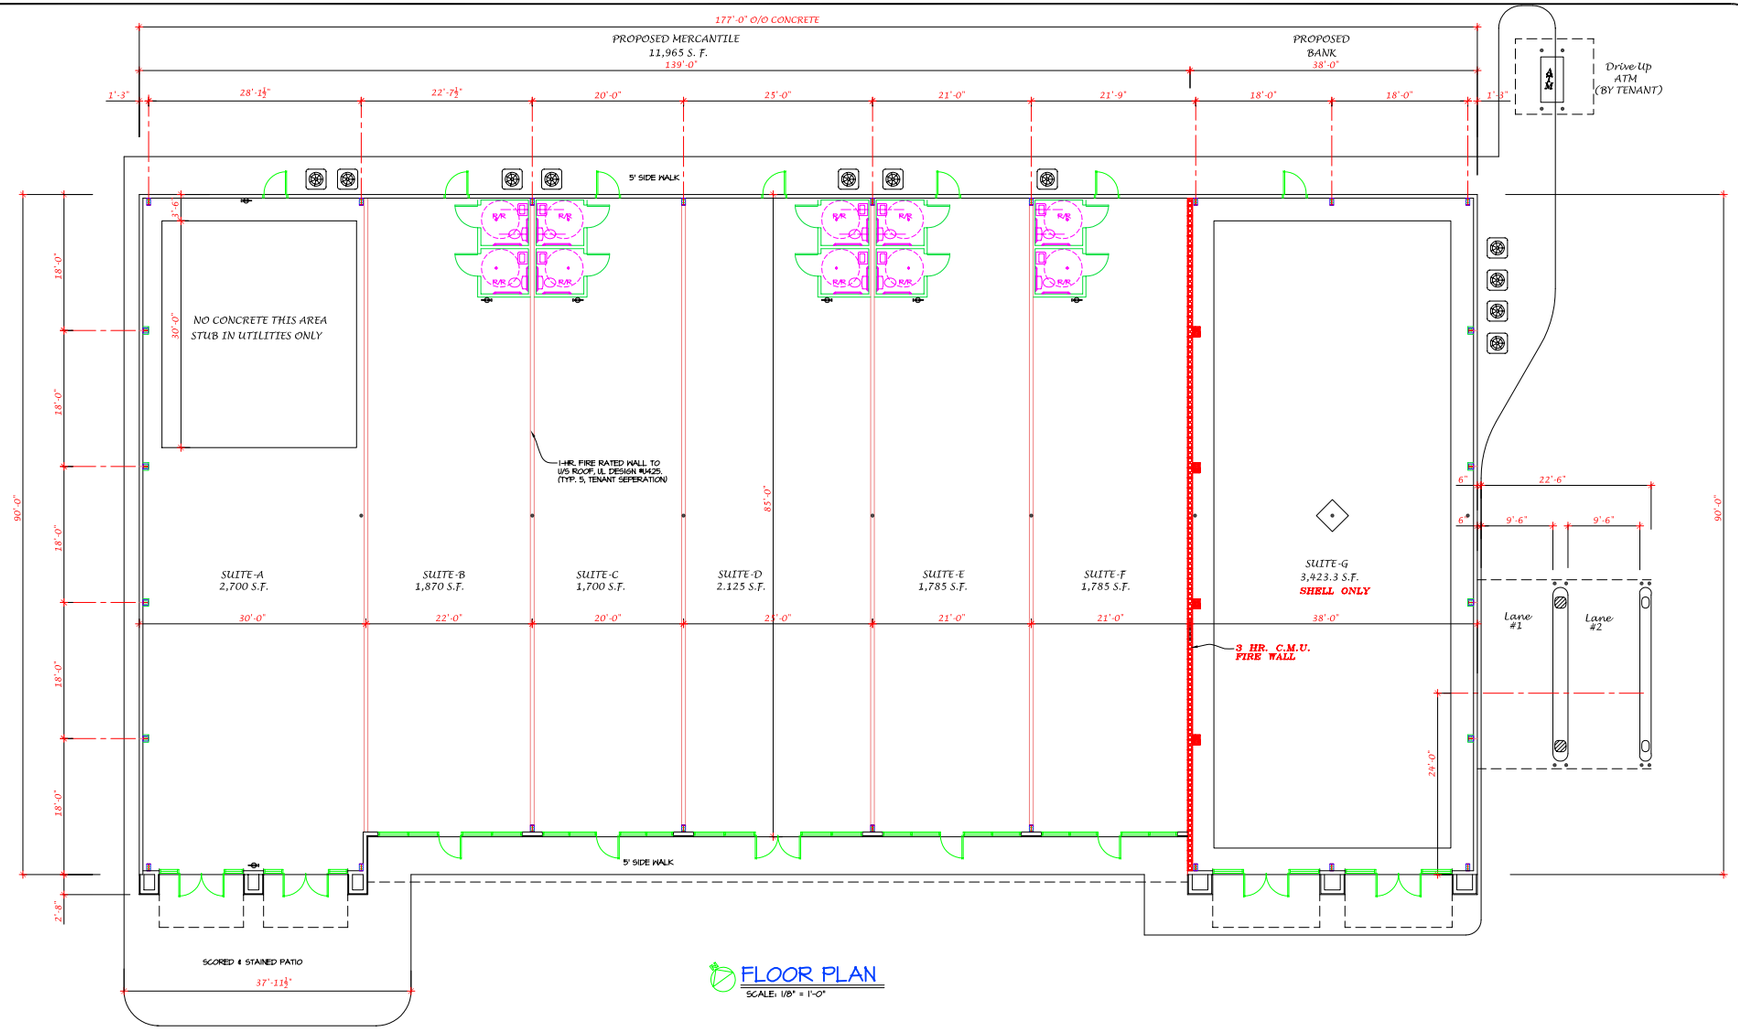

FLOOR PLAN

SCALE: 1/8" = 1'-0"

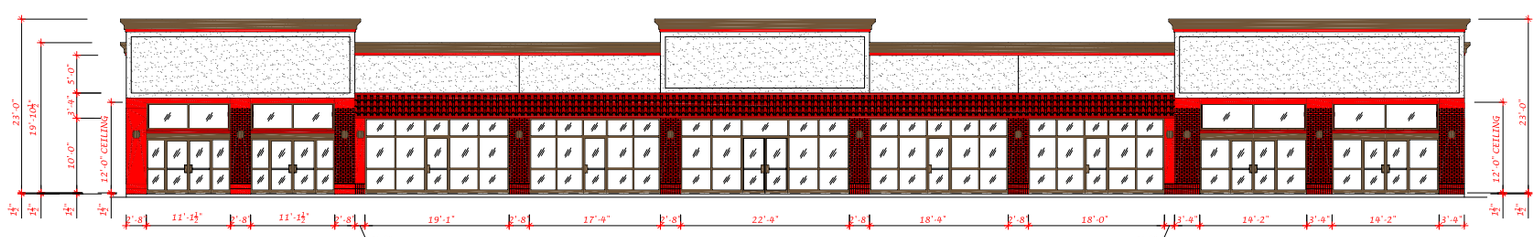

FRONT ELEVATION

SCALE: 1/8" = 1'-0"

NO.	DATE	BY	REVISIONS

THIS PLAN IS THE PROPERTY OF SALCO CONSTRUCTION, INC.
If This Plan Is Copied and/or Duplicated In Any Way a Consultant & Drafting Fee Will Be charged accordingly.

Your design/build general construction firm
SALCO CONSTRUCTION, INC.
8484 ATHENS AVE. - BATON ROUGE, LA. 70814 - 225-927-3970

A BUILDING FOR:
Donan Development
TENANT: (UNKNOWN) SUITES "A" THRU "G"
FERKINS ROAD
BATON ROUGE, LOUISIANA 70808
OWNER: DONAN DEVELOPMENT, LLC.

SALES PERSON	SUPERVISOR
JT	
DATE 02/2/05	DRAWN RRE
PROJECT NUMBER 01-05- -209	

SHEET
A-1
4 OF ?