


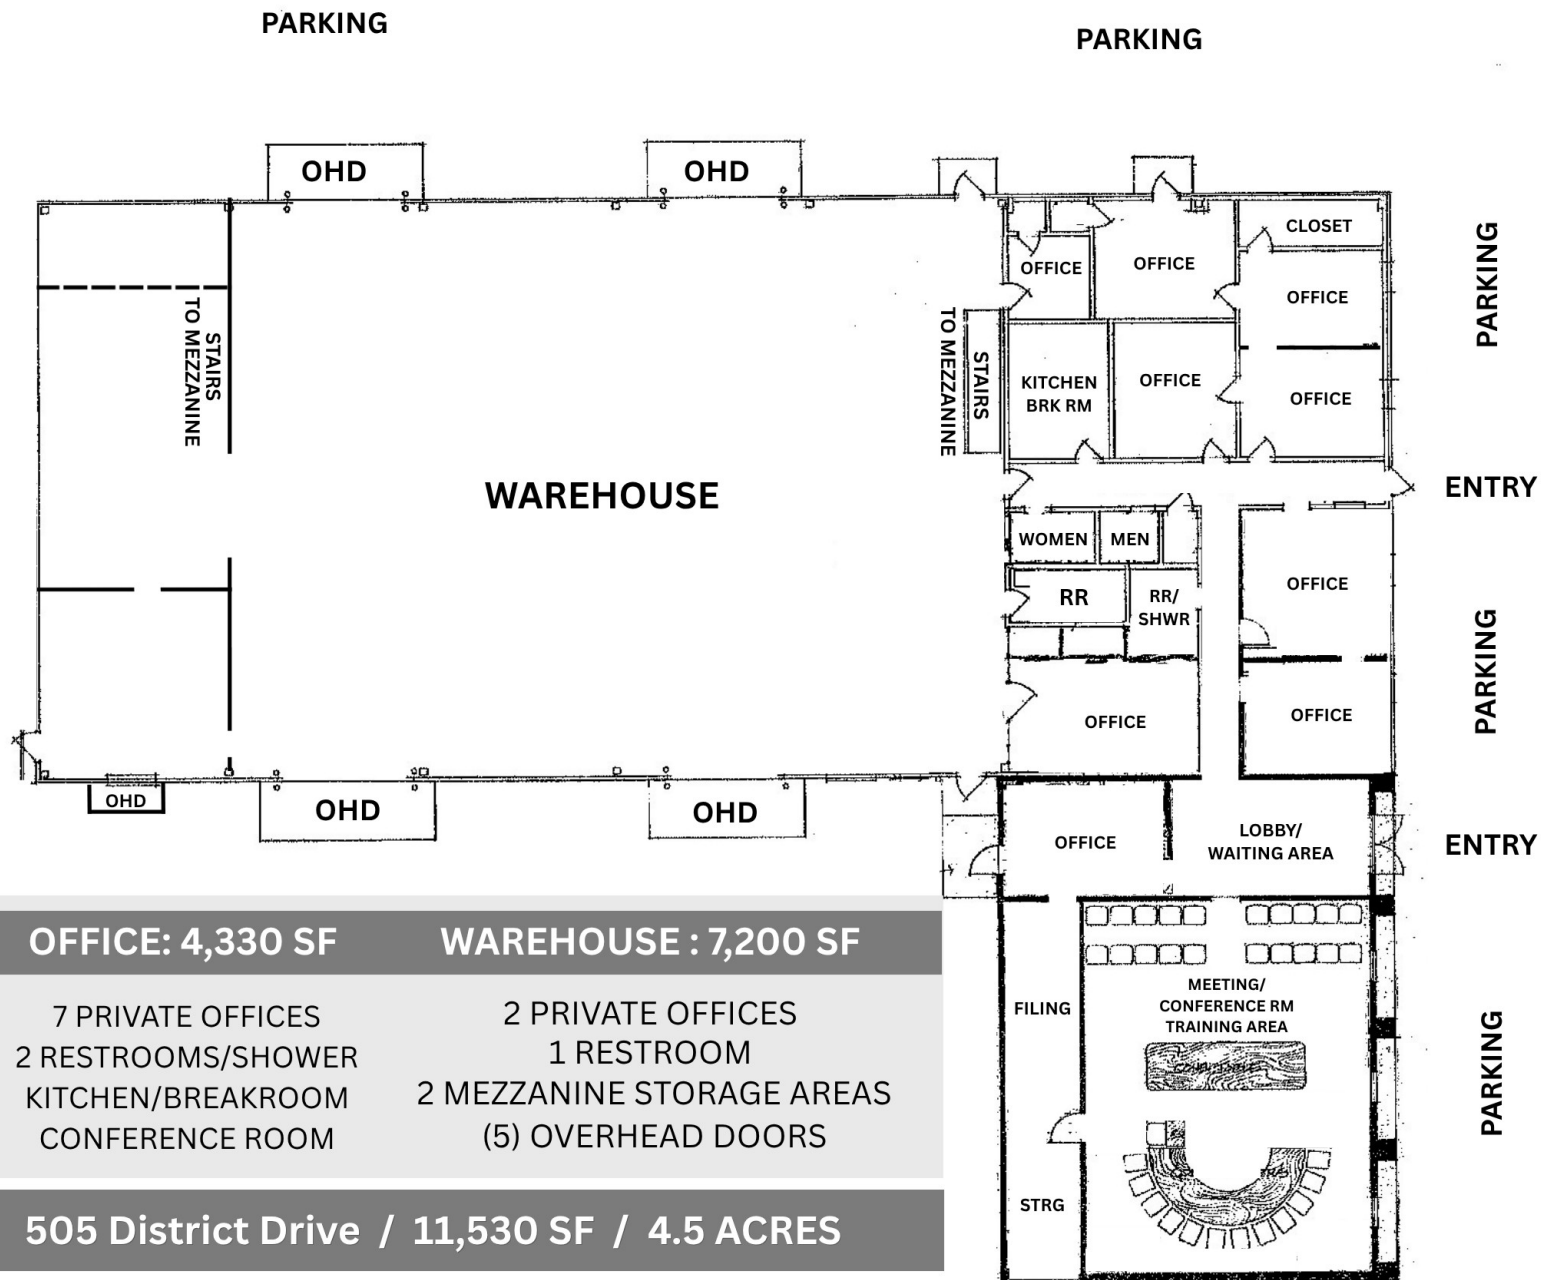

BUILDING SKETCH / FLOOR PLAN