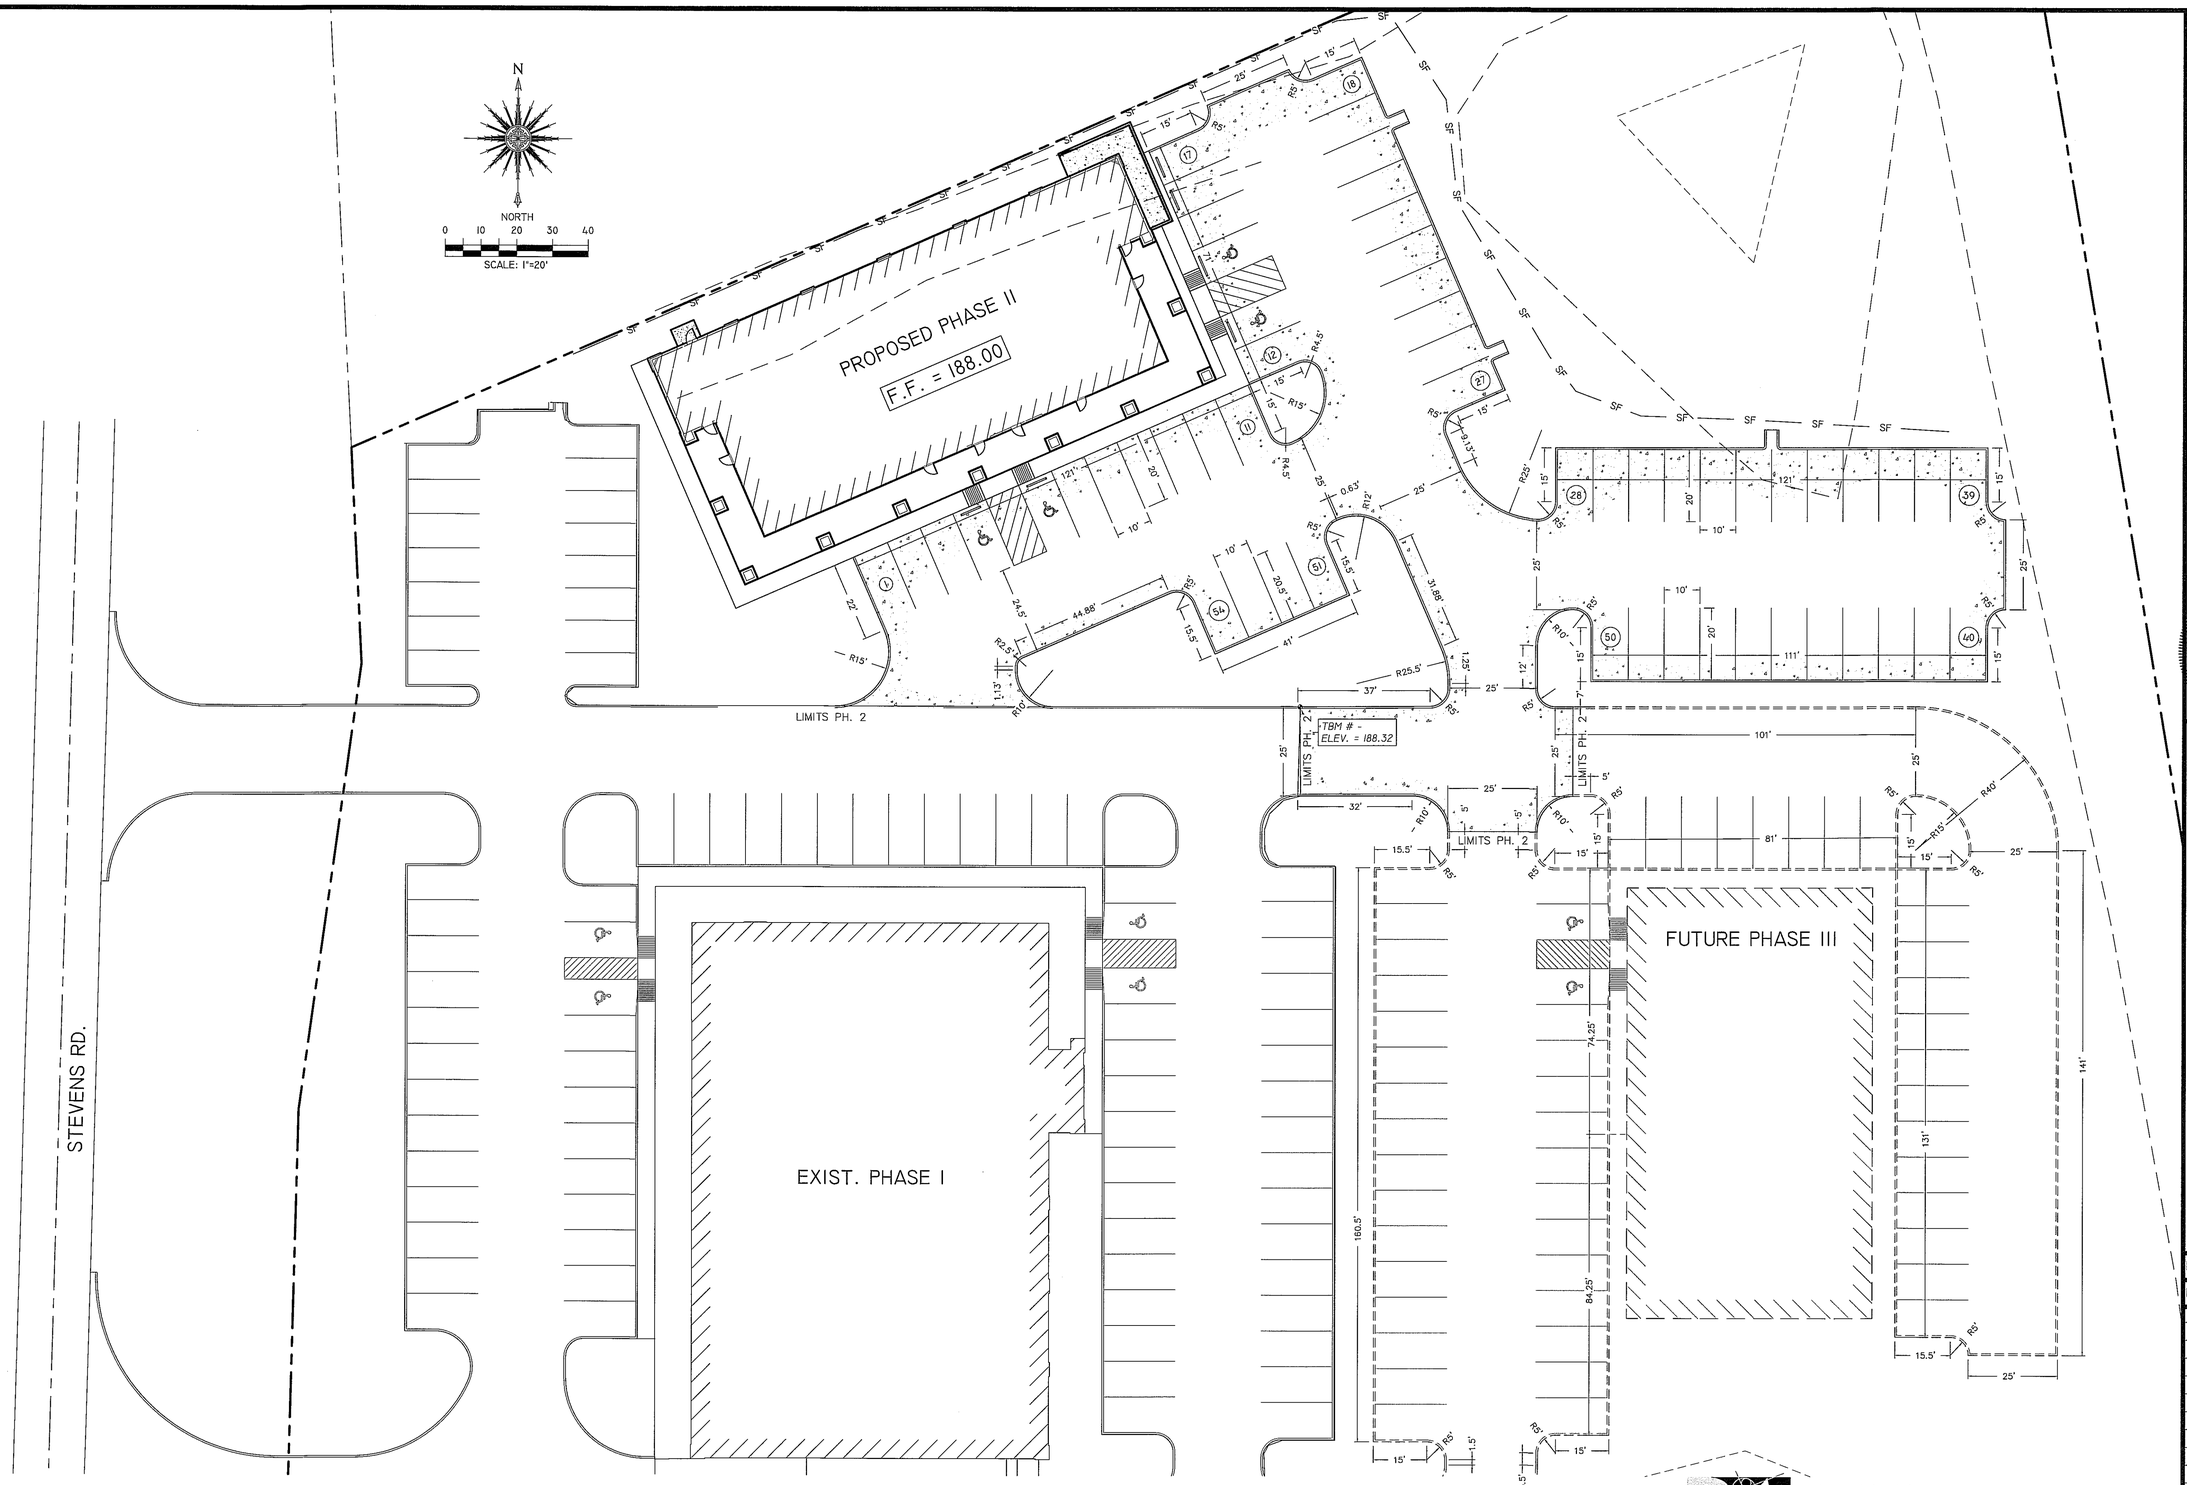



SOMDAL ASSOCIATES, LLC
ARCHITECTURE AND INTERIOR DESIGN
5925 LINE AVENUE SUITE 3
P.O. BOX 1810 SHREVEPORT, LA, 71106
(318) 425-7721 FAX (318) 425-7676 www.somdal.com

STATE OF LOUISIANA
FRANK J. RALEY
License No 22831
9-11-13
PROFESSIONAL ENGINEER

# DIMENSIONED SITE PLAN
## 9447 STEVENS ROAD
## NEW OFFICE BUILDING - PHASE II
## SHREVEPORT, LOUISIANA 71106

FILE

DATE **January 2013**

| REVISIONS | BY |
|---|---|
| | |
| | |
| | |
| CLIENT REVIEW SET | ( ) |
| MEETING SET | ( ) |
| CHECK SET | ( ) |
| OFFICE SET | ( ) |
| FINAL PRINT | ( ) |
| REQUESTED PRINT | ( ) |
| DATE | |

DRAWN **RCM**

JOB

SHEET C1.0

OF - SHEETS

RALEY AND ASSOCIATES, INC.
Civil & Structural Engineering, Surveying, Planning & Consulting
4913 Shed Road · Bossier City, LA 71111
Phone 318.752-9023 · Fax 318.752-9025
www.raleyandassociates.com

FEB 11, 2013 - 11:40AM
P:\CIVIL - ARCHITECTURAL\SINGLE - SITE PROJECTS\12372 - STEVENS ROAD PH2\DESIGN\DESIGN DRAWING FILES\12372 - STEVENS II SITE PLAN.DWG