
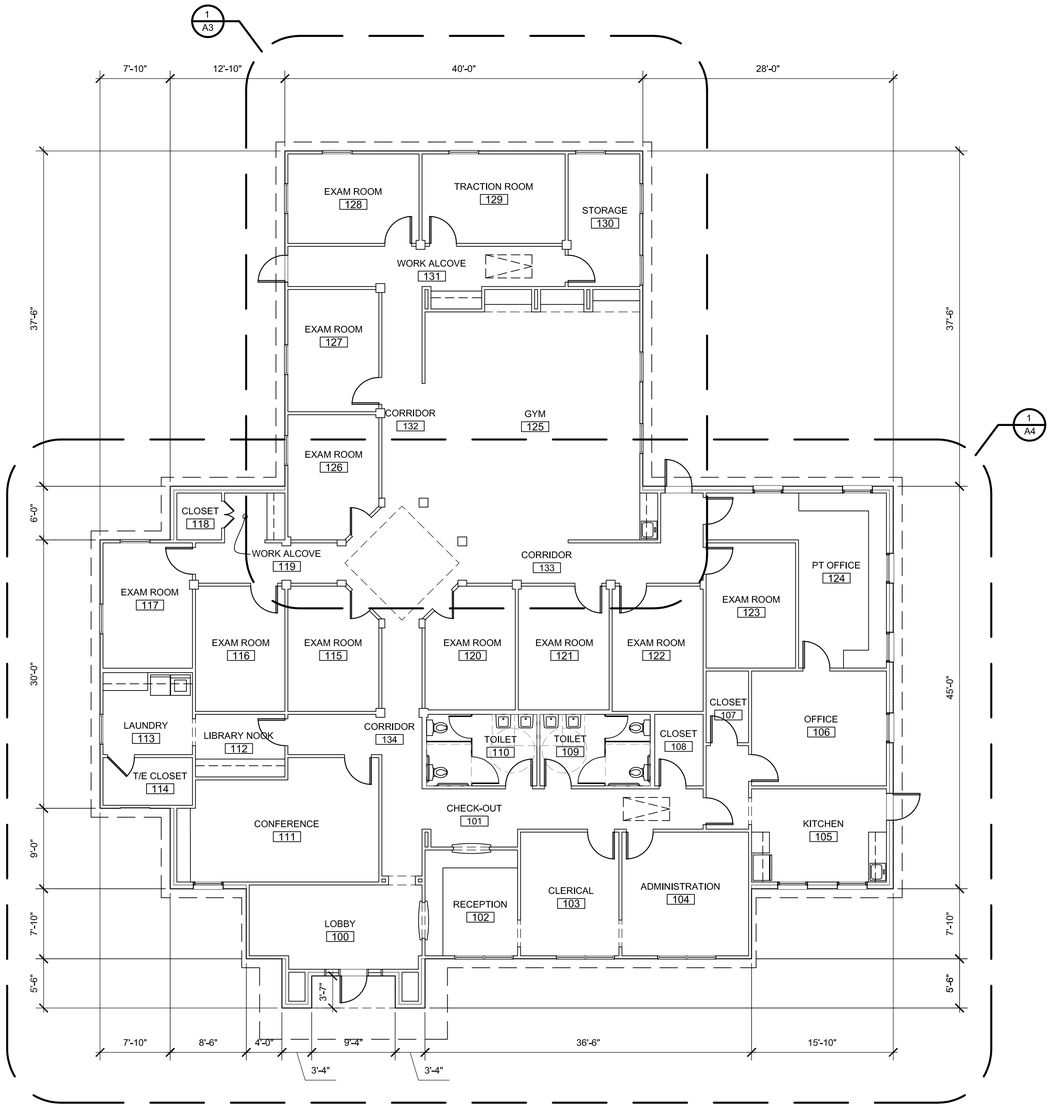



1 / A2 KEY PLAN

SCALE: 1/8"=1'-0"

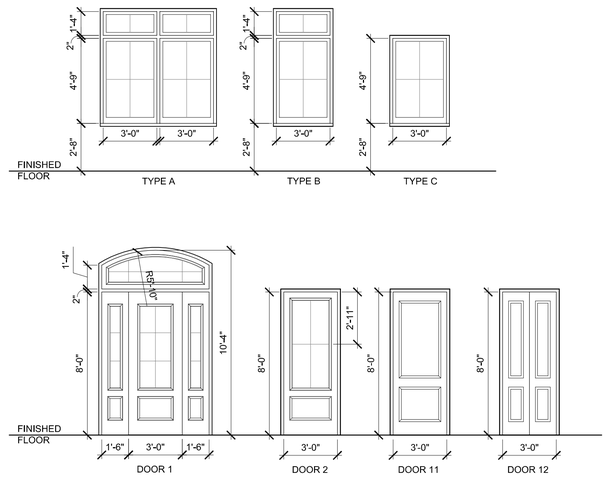

2 / A2 OPENING TYPES

SCALE: 1/4"= 1'-0"

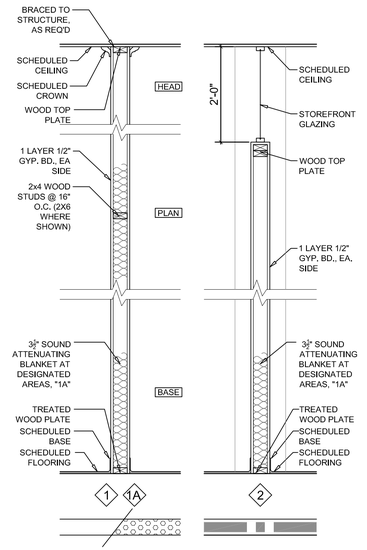

3 / A2 PARTITION TYPES

SCALE: N.T.S.

OPENING SCHEDULE

TYPE	SIZE	DESCRIPTION
1	3'-0" x 8'-0" x 1 3/4"	CUSTOM SPANISH CEDAR EXTERIOR DOORS (6 LTS/1 PNL) W/ 1'-4" TRANSOM W/ 5'-10" RADIUS & W/ 2" HEADBAR
2	3'-0" x 8'-0" x 1 3/4"	CUSTOM SPANISH CEDAR EXTERIOR DOOR (4 LTS/1 PNL)
11	3'-0" x 8'-0" x 1 3/8"	STOCK WOOD SOLID CORE PAINT GRD INTERIOR DOOR (2 PNL)
12	3'-0" x 8'-0" x 1 3/8"	PAIR OF STOCK WOOD SOLID CORE PAINT GRD INTERIOR DOOR (2 PNL EA. DOOR)
13	3'-0" x 7'-0" x 1 3/8"	STOCK WOOD SOLID CORE PAINT GRD INTERIOR DOOR (2 PNL)
21	3'-0" x 8'-0" x 12"	CASED OPENING
22	3'-0" x 8'-0" x 4"	CASED OPENING
A	6'-2" x 4'-9"	CUSTOM, FIXED WOOD WINDOW W/INSULATED, LOW-E GLASS (2 LTS/2 LTS) W/1'-4" TRANSOM AND 2" HEADBAR (2 LTS)
B	3'-0" X 4'-9"	CUSTOM, FIXED WOOD WINDOW W/INSULATED, LOW-E GLASS (2 LTS/2 LTS) W/1'-4" TRANSOM AND 2" HEADBAR (2 LTS)
C	3'-0" X 4'-9"	CUSTOM SINGLE HUNG WINDOW (2 LTS/2 LTS)

ROOM FINISH SCHEDULE

ROOM		FLR. VCT	FLR. PAVERS	FLR. CARPET	FLR. C. TILE	C. HT
LOBBY	100		●			11'-0"
CHECK-OUT	101				●	10'-0"
RECEPTION	102			●		10'-0"
CLERICAL	103			●		10'-0"
ADMIN.	104			●		10'-0"
KITCHEN	105	●				10'-0"
OFFICE	106			●		10'-0"
CLOSET	107			●		10'-0"
CLOSET	108			●		10'-0"
TOILET	109	●				10'-0"
TOILET	110	●				10'-0"
CONFERENCE	111			●		10'-0"
LIBRARY NOOK	112			●		10'-0"
LAUNDRY	113	●				10'-0"
TEL/ ELEC	114	●				10'-0"
EXAM ROOM	115			●		10'-0"
EXAM ROOM	116			●		10'-0"
EXAM ROOM	117			●		10'-0"
CLOSET	118			●		10'-0"
WORK ALCOVE	119				●	10'-0"
EXAM ROOM	120			●		10'-0"
EXAM ROOM	121			●		10'-0"

ROOM		FLR. VCT	FLR. PAVERS	FLR. CARPET	FLR. C. TILE	C. HT
EXAM ROOM	122			●		10'-0"
EXAM ROOM	123			●		10'-0"
OFFICE	124			●		10'-0"
GYM	125			●		10'-0"
EXAM ROOM	126			●		10'-0"
EXAM ROOM	127			●		10'-0"
EXAM ROOM	128			●		10'-0"
TRACTION RM	129			●		10'-0"
STORAGE	130			●		10'-0"
WORK ALCOVE	131				●	10'-0"
CORRIDOR	132				●	10'-0"
CORRIDOR	133				●	10'-0"
CORRIDOR	134				●	10'-0"

NOTE: REFERENCE FLOOR FINISH PLAN ON SHEET A7

INTERIOR FINISHES NOTES:

1. 5 1/4" MDF. BASE, TYPICAL ALL ROOMS, U.N.O.
2. 3 1/4" MDF. TRIM, TYPICAL ALL ROOMS, U.N.O.
3. PAINTED GYP. WALLS & CEILINGS, TYPICAL ALL ROOMS

RITTER MAHER ARCHITECTS
ARCHITECTURE + LAND PLANNING
A Limited Liability Company
4880 Bluebonnet Blvd. Baton Rouge, La 70809
p. 225.383.4321 f. 225.383.4323

scal

All drawings and written material appearing herein constitute original and unpublished work of the architect and may not be duplicated used or disclosed without written consent of the architect. Do not scale drawings, figured dimensions only. If not shown, verify or request clarification with the architect. Contractor shall check and verify all dimensions and conditions at job site. Any and all questions which are included within this material are approximate and shall be verified by the contractor. Contractor shall be responsible for all dimensions, actual quantities when constructing project.

issue

no.	by	description	date
1	adc	Issued for Fire Marshal and Permit	04/02/08
2			
3			
4			
5			

Dutch Physcial Therapy
Bankers Avenue
Baton Rouge, La

Key Plan, Partition Types, Opening Types and Opening Schedule

project number 07.89
drawn by adc
checked by sar

drawing number

A2