


SCHEMATIC DESIGN


HOUMA COURT M.O.B. CORE & SHELL

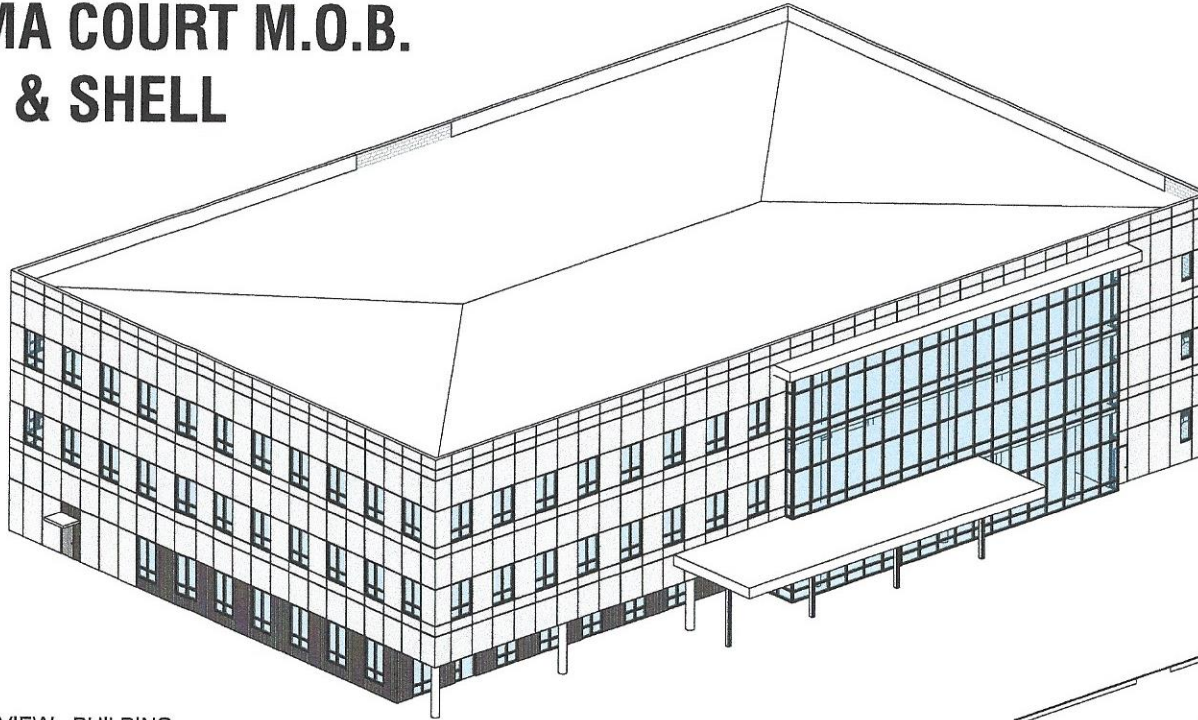


② 3D VIEW - BUILDING


PARKING CALCULATION

LEVEL	GSF	USE	PARKING
1ST FLOOR	19,573	CLINIC	1:400
2ND FLOOR	20,191	CLINIC	1:400
3RD FLOOR	20,191	CLINIC	1:400
TOTALS	59,955 SF		162 SPACES PROV. 150 + 12 = 162 SPACES REQ'D.

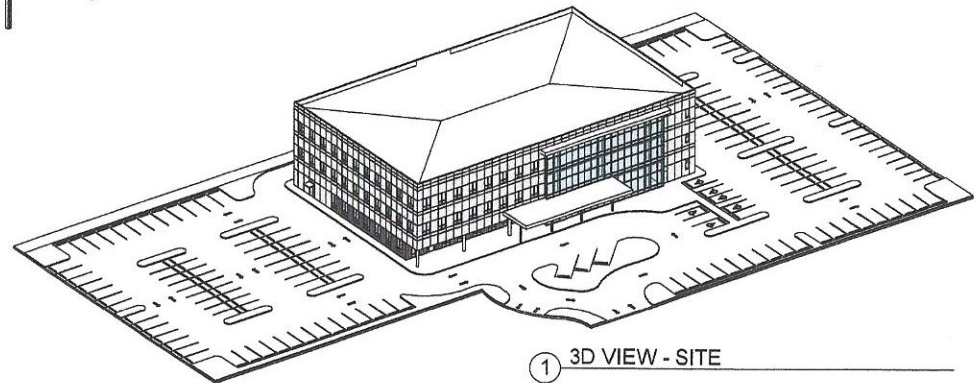



① 3D VIEW - SITE

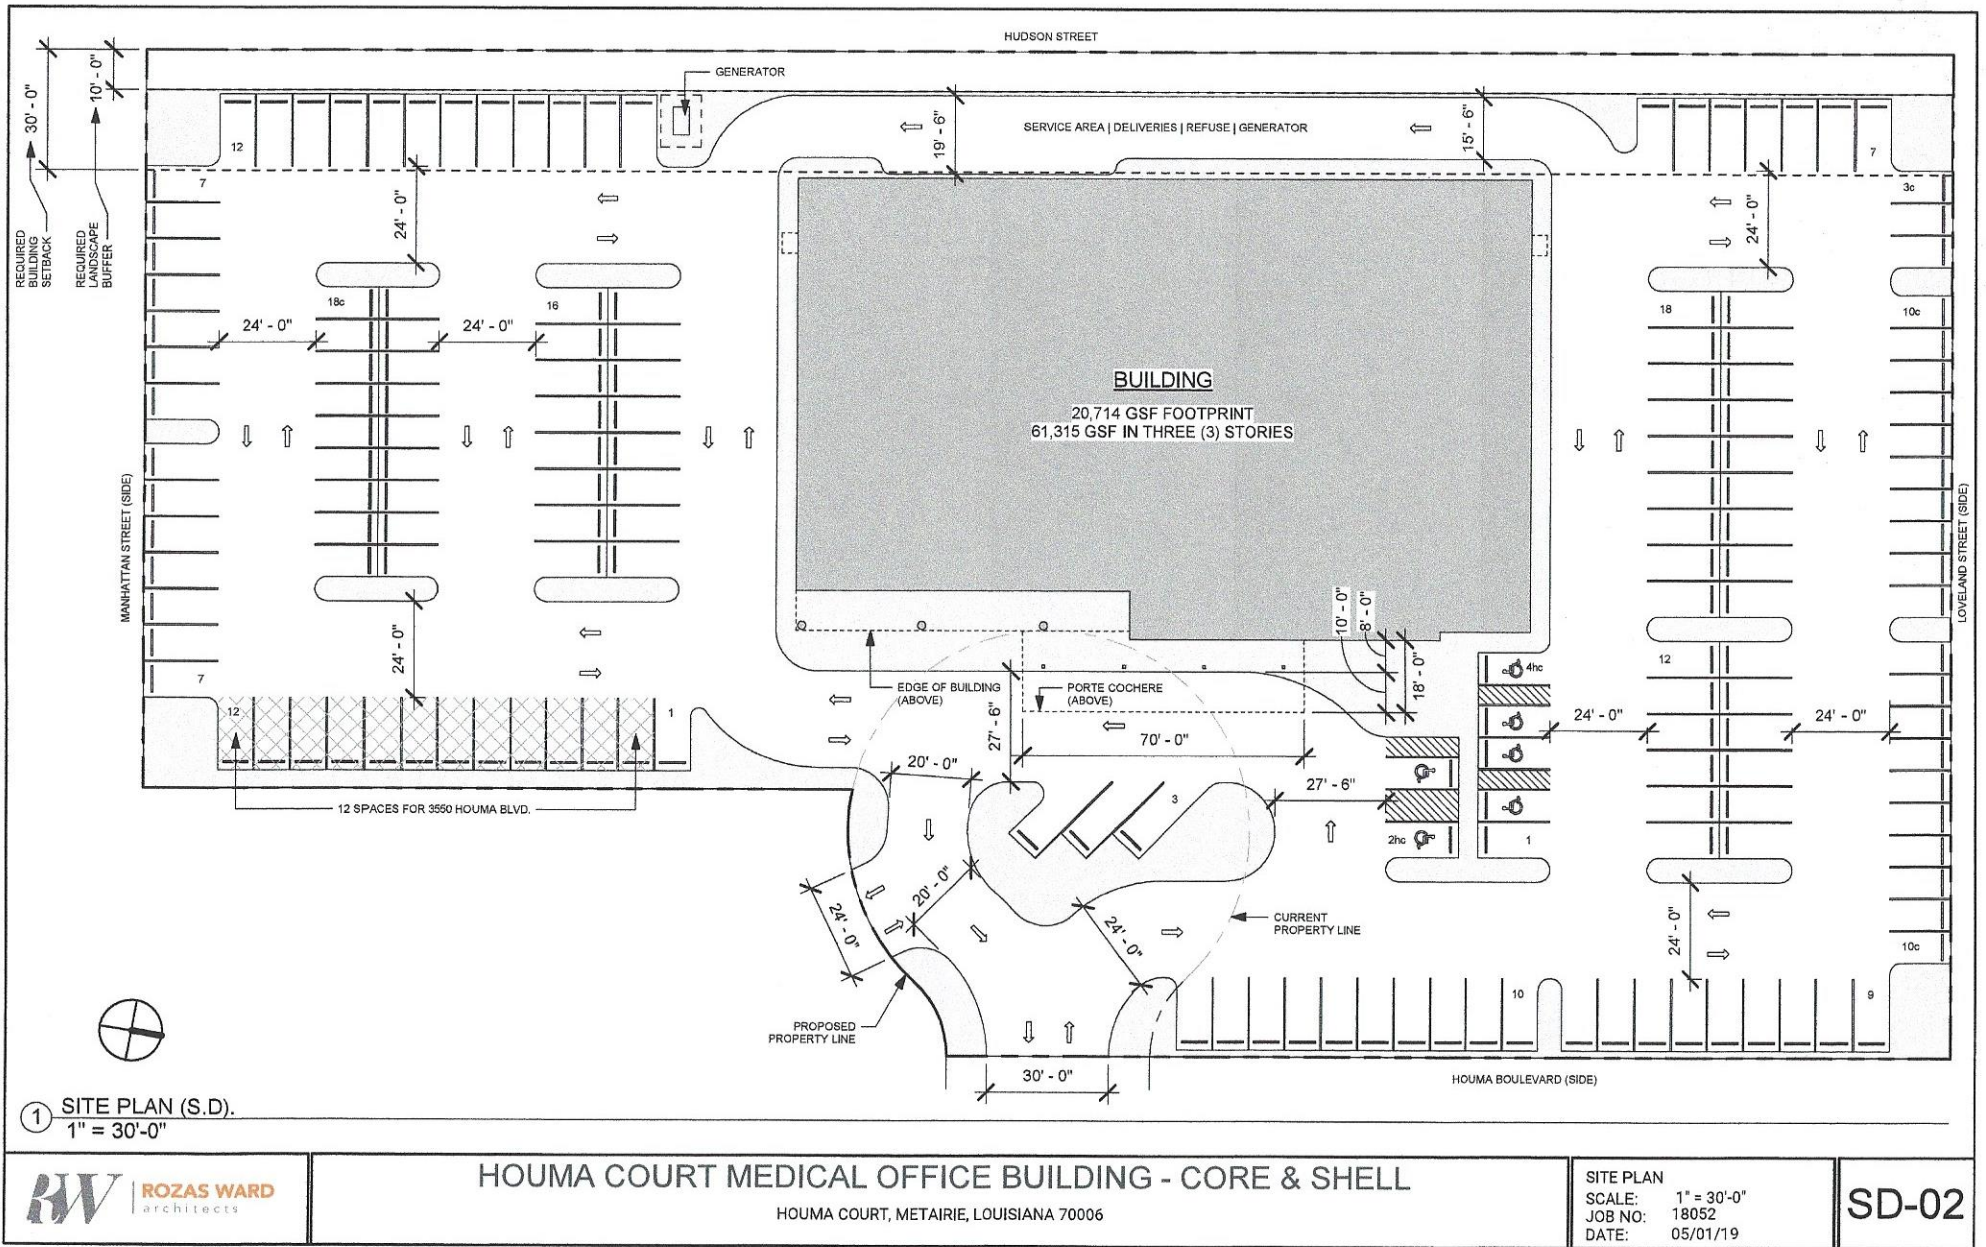

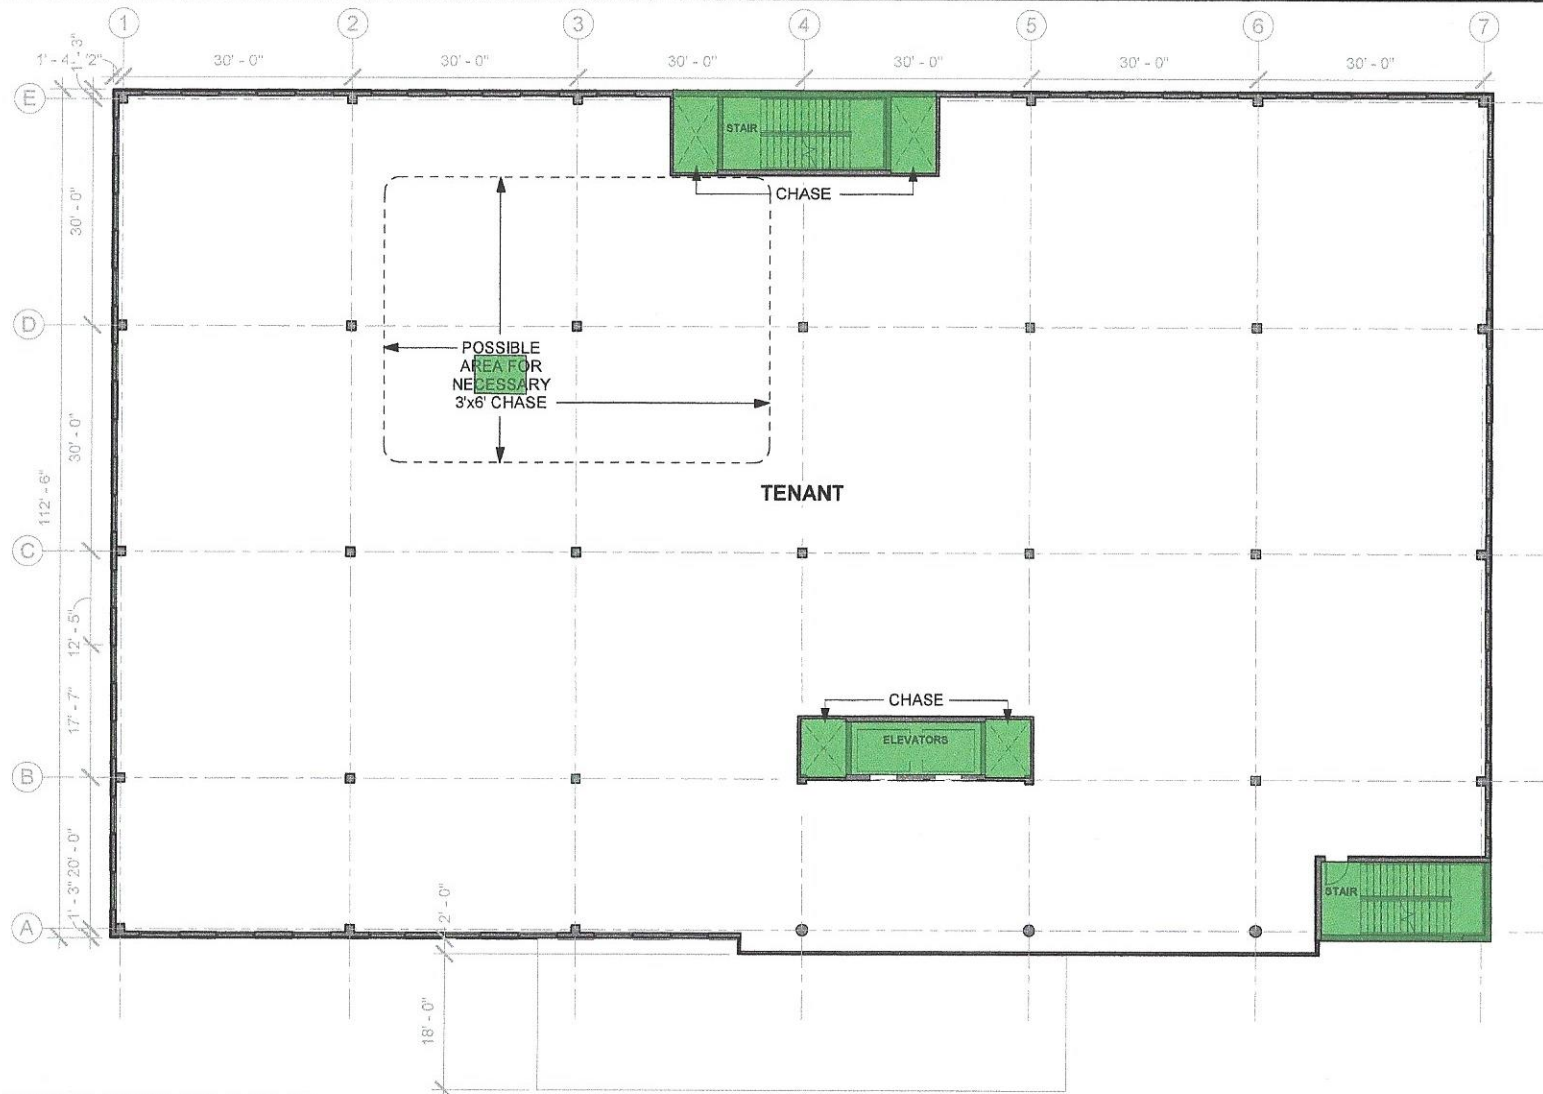


① 2ND/3RD FLOORS PLAN (S.D.)
1/16" = 1'-0"

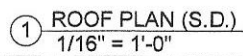

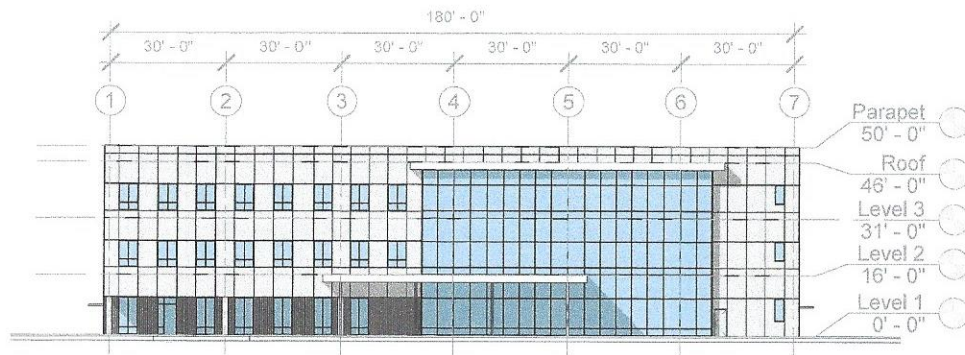


① EAST EXTERIOR ELEVATION (S.D.)
1/32" = 1'-0"

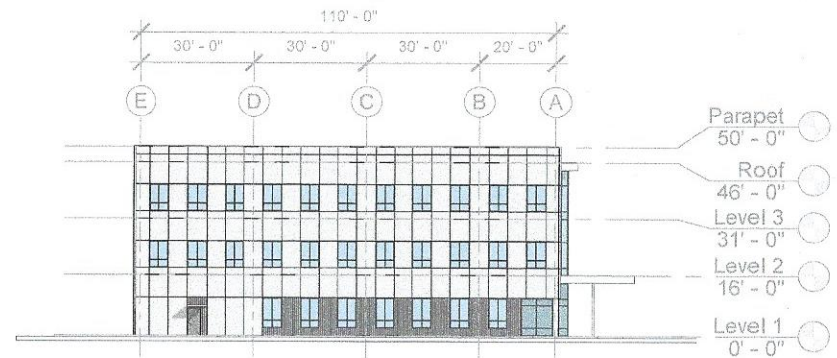

② SOUTH EXTERIOR ELEVATION (S.D.)
1/32" = 1'-0"

EXTERIOR WALL MATERIALS:
- STUCCO [LIGHT GREY]
- METAL PANEL [DARK GREY]
- STOREFRONT GLASS SYSTEM
- CURTAIN WALL GLASS SYSTEM

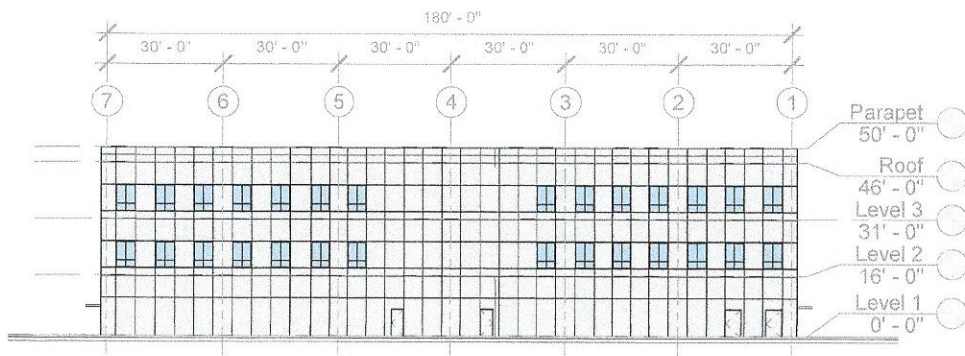

③ WEST EXTERIOR ELEVATION (S.D.)
1/32" = 1'-0"



④ NORTH EXTERIOR ELEVATION (S.D.)
1/32" = 1'-0"