


PROJECT NO.
2506
DATE
FEB 1, 2026
DRAWN BY
J.D. FARMER
REVISION

PIERSON JAMES BUILDING
520 - 524 FRONT STREET
NATCHITOCHES, LOUISIANA 71457

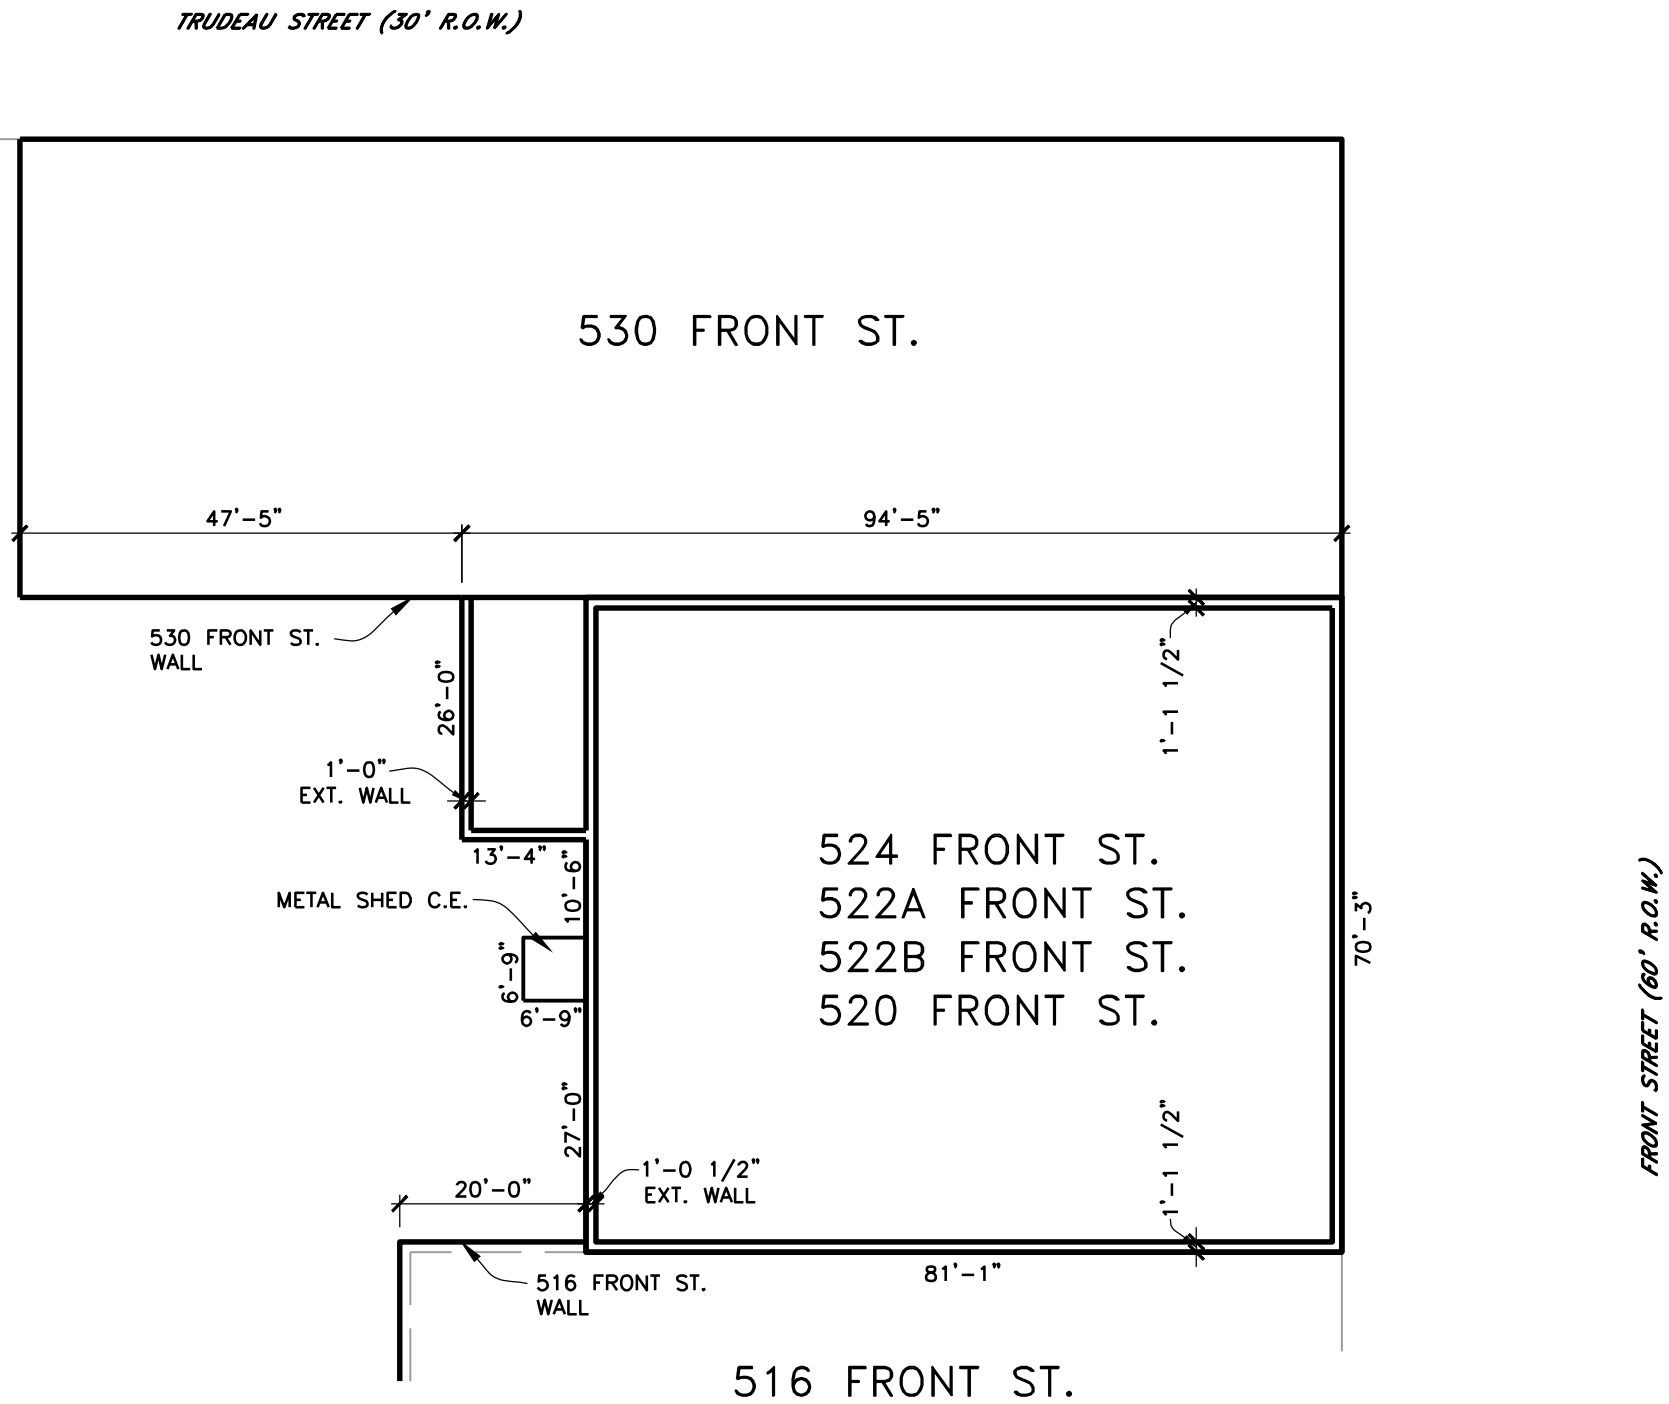

520 - 524 FRONT STREET
BUILDING EXTERIOR

SCALE: 1" = 20'-0"