


DOOR SCHEDULE							
DOOR	MARK	FRAME	WIDTH	HEIGHT	THICK	DESCRIPTION	NOTES
101	B	B	(2)3'-0"	7'-0"	1 3/4"	STOREFRONT ENTRANCE	
102A	A	A	3'-0"	7'-0"	1 3/4"	PRE-FINISHED ALUMINUM STOREFRONT DOOR	
102B	A	A	3'-0"	7'-0"	1 3/4"	PRE-FINISHED ALUMINUM STOREFRONT DOOR	
103	A	A	3'-0"	7'-0"	1 3/4"	PRE-FINISHED ALUMINUM STOREFRONT DOOR	
104	A	A	3'-0"	7'-0"	1 3/4"	SOLID CORE WOOD - BIRCH VENEER - PAINT GRADE	
105	A	A	3'-0"	7'-0"	1 3/4"	SOLID CORE WOOD - BIRCH VENEER - PAINT GRADE	
106	A	A	3'-0"	7'-0"	1 3/4"	SOLID CORE WOOD - BIRCH VENEER - PAINT GRADE	
107						DELETED - NOT USED	
108	A	A	3'-0"	7'-0"	1 3/4"	SOLID CORE WOOD - BIRCH VENEER - PAINT GRADE	
109A						DELETED - NOT USED	
109B	N/A	N/A	3'-0"	7'-0"	1 3/4"	EXISTING DOOR	
110	A	A	3'-0"	7'-0"	1 3/4"	SOLID CORE WOOD - BIRCH VENEER - PAINT GRADE	
111	A	A	3'-0"	7'-0"	1 3/4"	PRE-FINISHED ALUMINUM STOREFRONT DOOR	
112	A	A	3'-0"	7'-0"	1 3/4"	PRE-FINISHED ALUMINUM STOREFRONT DOOR	
113	A	A	3'-0"	7'-0"	1 3/4"	PRE-FINISHED ALUMINUM STOREFRONT DOOR	
114	A	A	3'-0"	7'-0"	1 3/4"	PRE-FINISHED ALUMINUM STOREFRONT DOOR	
115	A	A	3'-0"	7'-0"	1 3/4"	PRE-FINISHED ALUMINUM STOREFRONT DOOR	
116	A	A	3'-0"	7'-0"	1 3/4"	PRE-FINISHED ALUMINUM STOREFRONT DOOR	
117	A	A	3'-0"	7'-0"	1 3/4"	SOLID CORE WOOD - BIRCH VENEER - PAINT GRADE	
118	A	A	3'-0"	7'-0"	1 3/4"	PRE-FINISHED ALUMINUM STOREFRONT DOOR	
119	A	A	3'-0"	7'-0"	1 3/4"	PRE-FINISHED ALUMINUM STOREFRONT DOOR	
120	N/A	N/A	3'-0"	7'-0"	1 3/4"	NEW DOOR TO MATCH EXISTING	

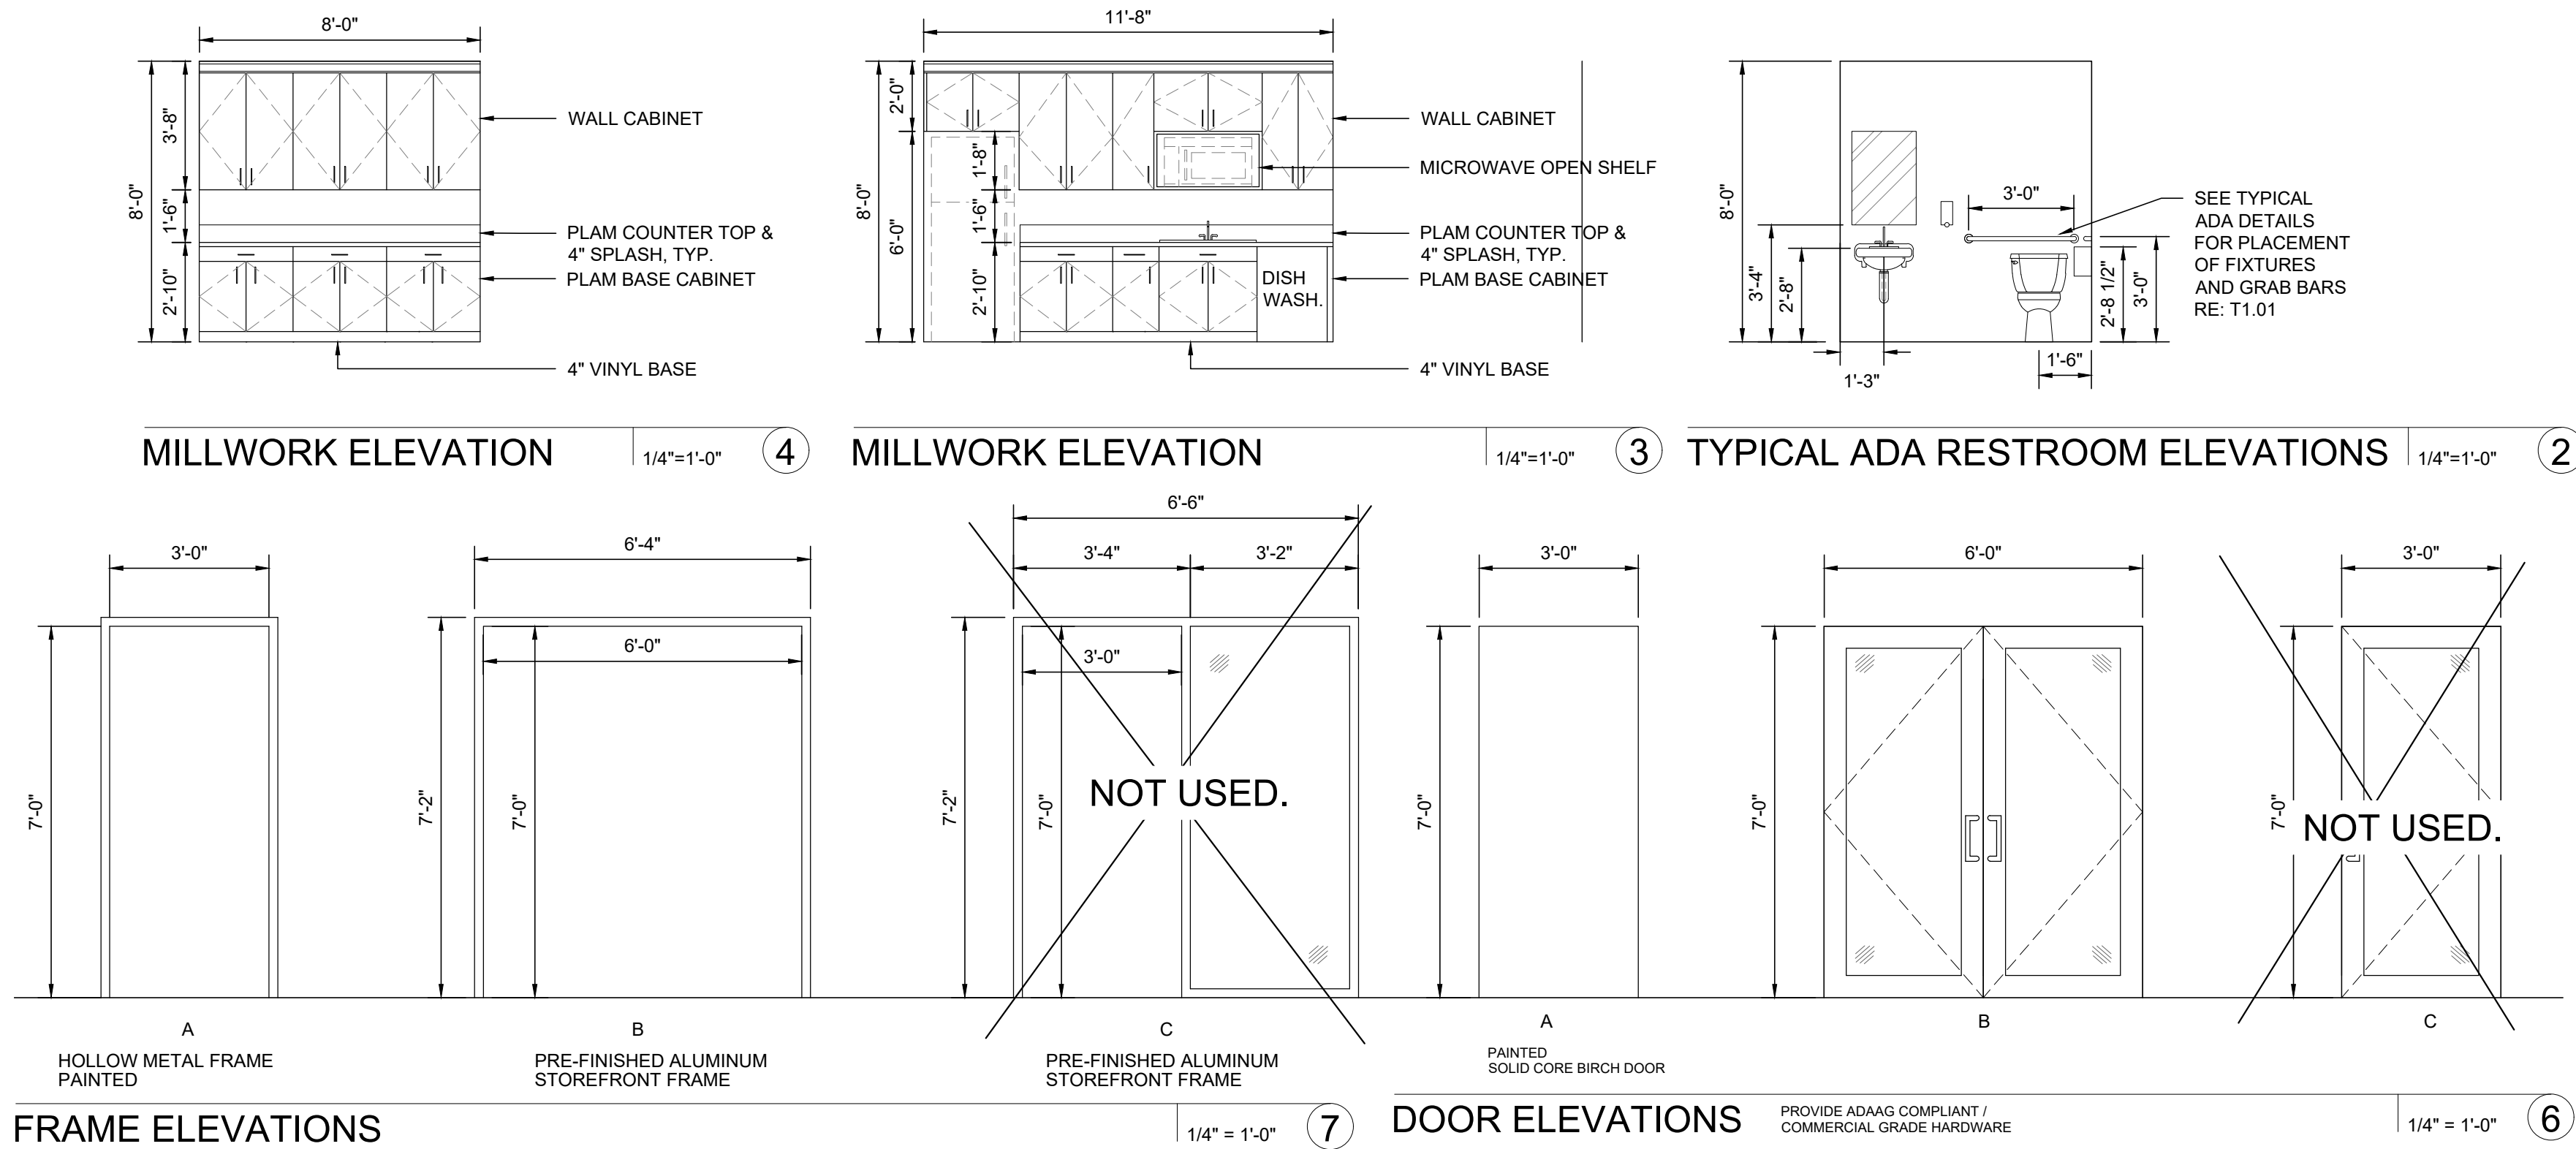

NOTE:

PROVIDE OPEN CELL SPRAY FOAM INSULATION IN THICKNESS REQUIRED TO OBTAIN R-19 MIN. @ ALL EXTERIOR WALLS & R-30 MIN @ ROOF LINE. PROVIDE IGNITION BARRIER PER CODE REQUIREMENTS.

