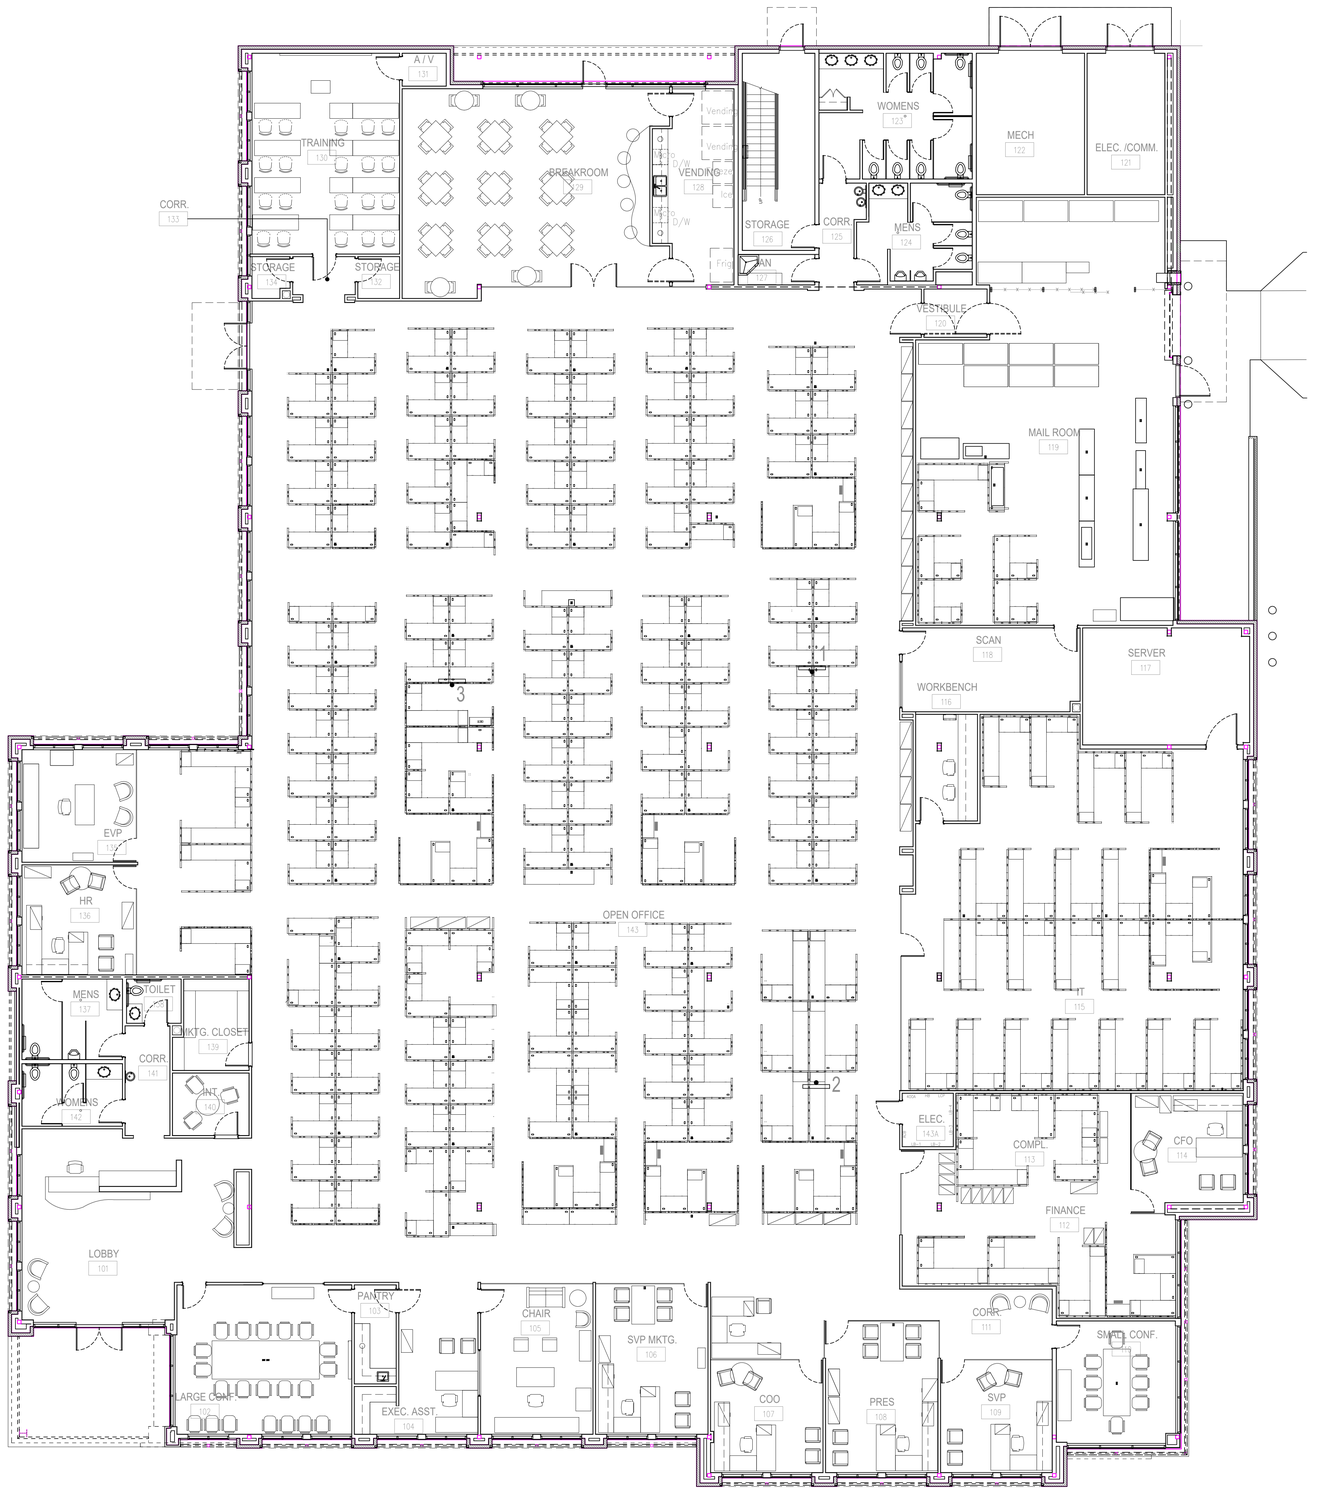


A1 Furniture Floor Plan (Plan provided for coordination purposes only)

Scale: 1/8" = 1'-0"

True North / Plan North

GHA
GRACE & HEBERT ARCHITECTS
a professional architectural corporation
architecture • planning • interiors
501 Government Street
Baton Rouge, Louisiana 70802
p.225.338.5569 f.225.338.5570

Seal:

Key Plan

STARMOUNT
Starmount Life Insurance

GHA Project No: 210726.00

© THIS DOCUMENT MAY NOT BE COPIED OR USED FOR CONSTRUCTION WITHOUT THE EXPRESSED WRITTEN CONSENT OF GRACE & HEBERT ARCHITECTS.

Revisions: ADDITION OF FLOOR BOXES 4/24/2009

Sheet Title: FLOORBOX LOCATIONS

Drawn: ACT
Checked:
Date: 09.Sept.08
Scale: 1/8"=1'-0"
File: a1.40

A1.41 ____of____

100% Construction Documents