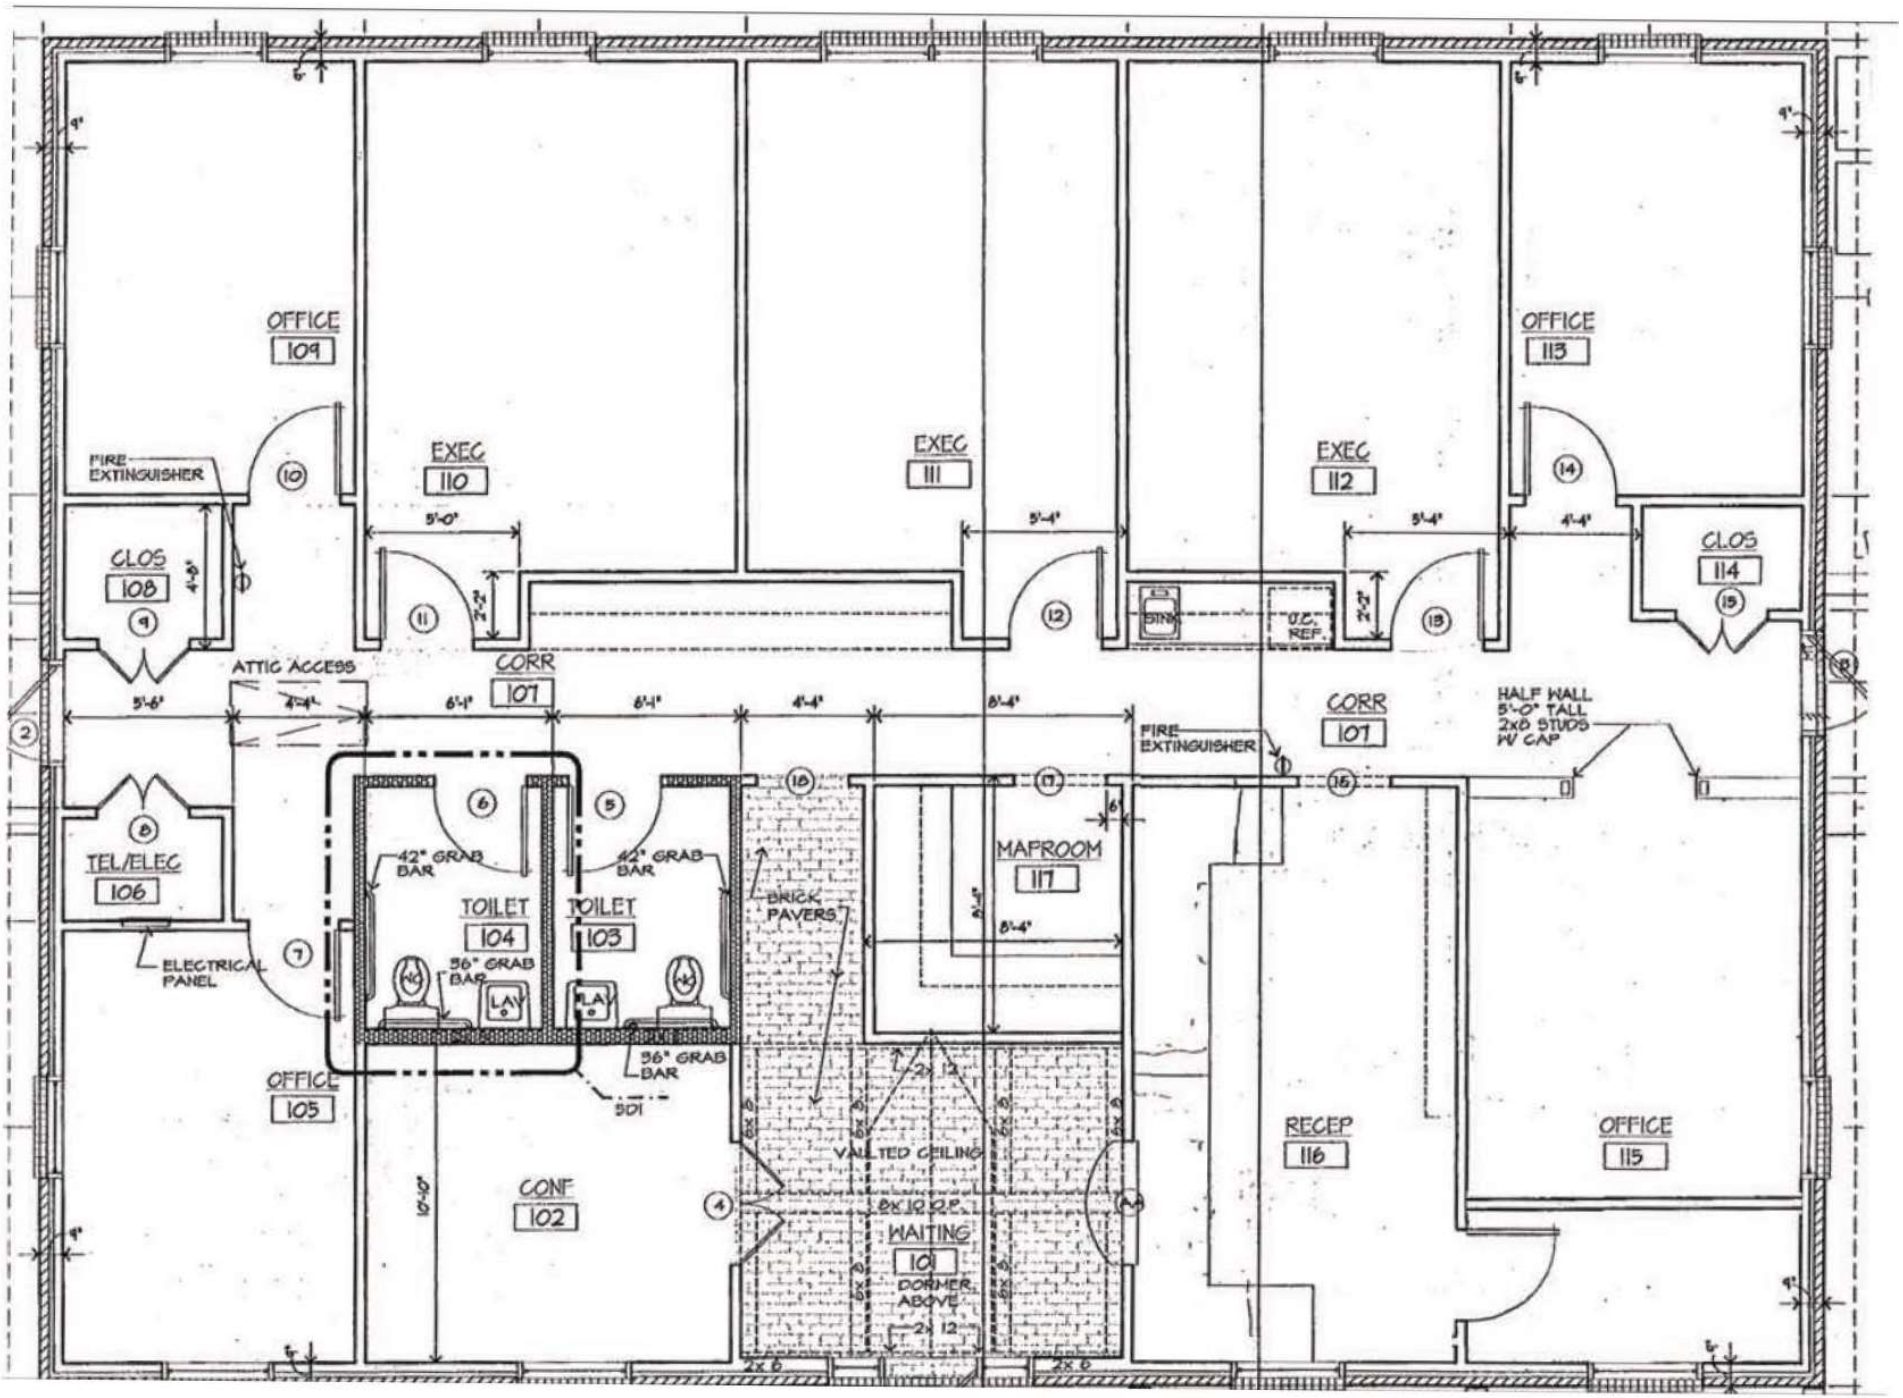

OFFICE
109
EXEC
110
EXEC
111
EXEC
112
OFFICE
113
CLOS
114
CLOS
108
FIRE EXTINGUISHER
ATTIC ACCESS
CORR
107
CORR
107
HALF WALL
5'-0" TALL
2x6 STUDS
W/ CAP
FIRE EXTINGUISHER
SINK
O.C. REF.
TEL/ELEC
106
42" GRAB BAR
42" GRAB BAR
TOILET
104
TOILET
103
36" GRAB BAR
ELECTRICAL PANEL
BRICK PAVERS
MAPROOM
117
OFFICE
105
SDI
CONF
102
VAULTED CEILING
2x 10 @ 2'-0"
WAITING
101
DORMER ABOVE
RECEP
116
OFFICE
115