


Exhibit A - Site Plan

North
→

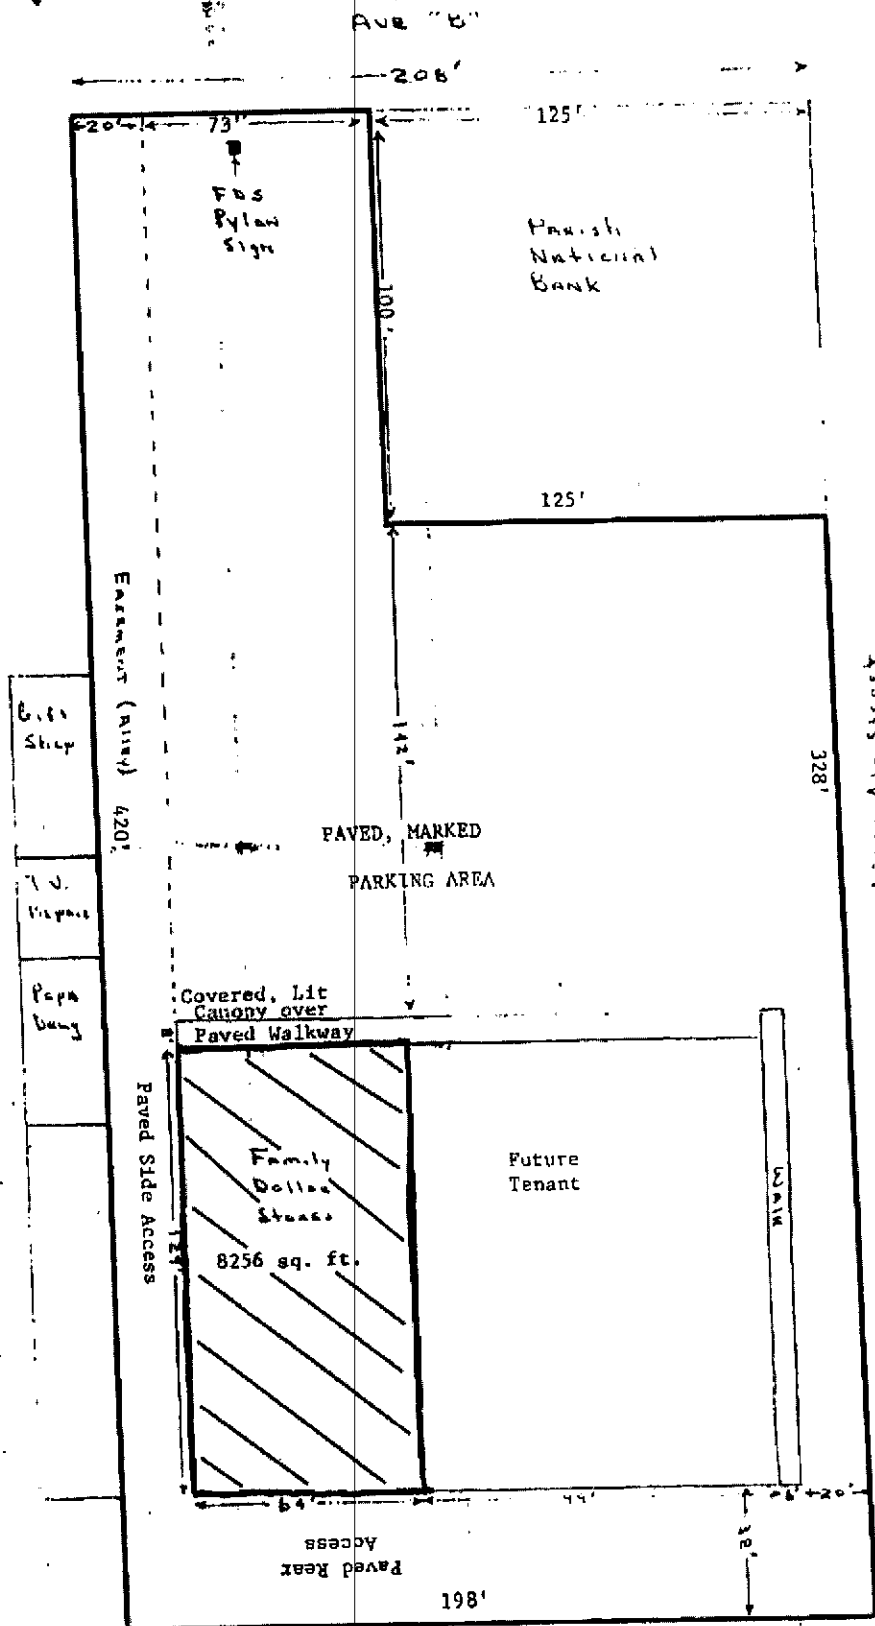

GM&O Railroad R.O.W.



SKETCH/AREA TABLE ADDENDUM

File No

Borrower Bogalusa Shopping Center, Inc.


Property Address 412 Avenue B City Bogalusa

County Washington

State Louisiana

Zip 70427

Lender/Client

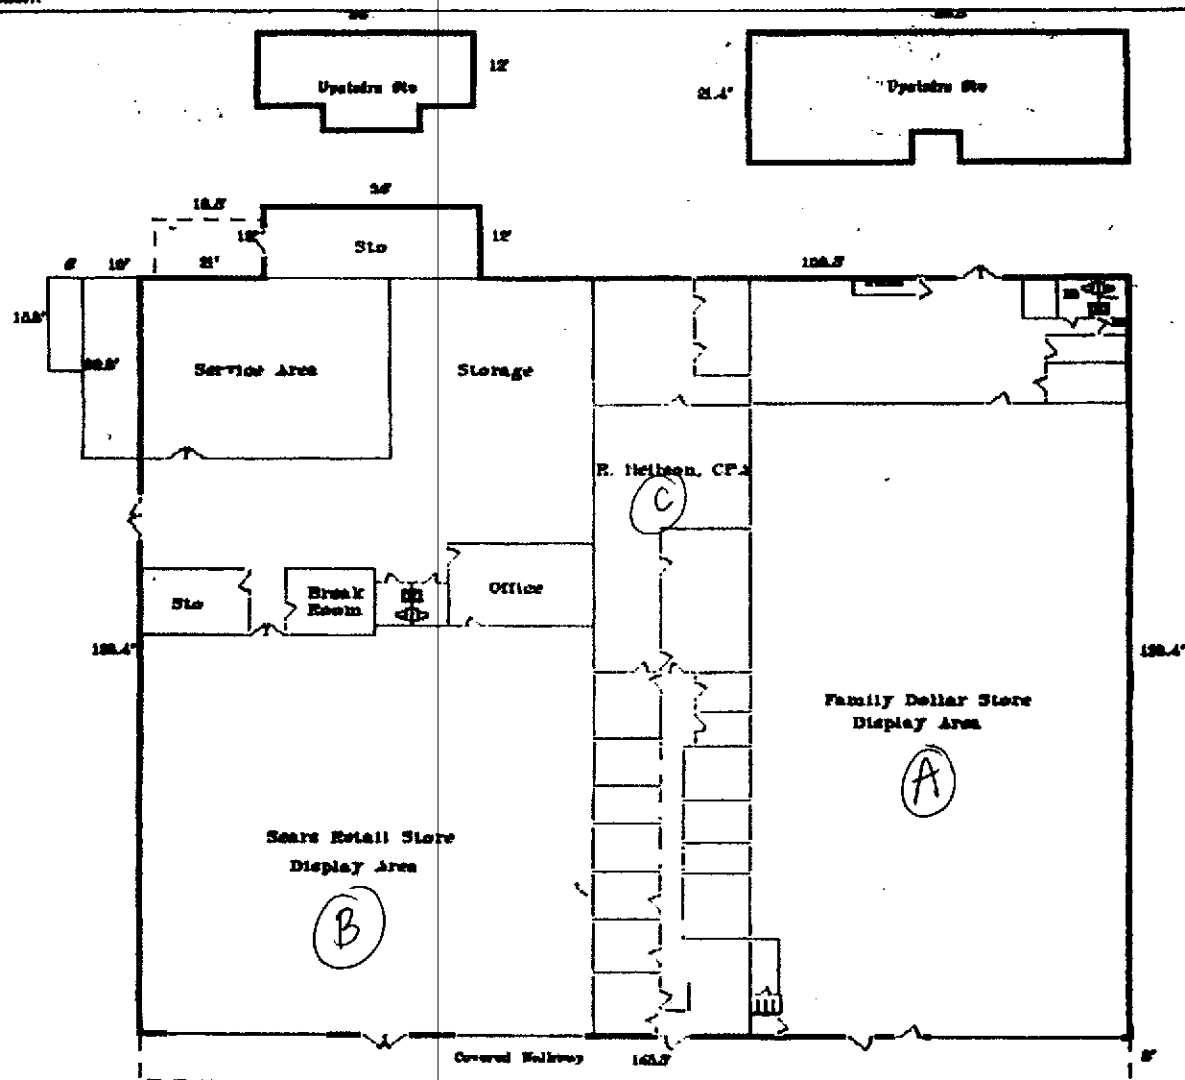

SCALE: 1 inch = 32.00 feet

Placement and orientation of interior walls and appliances is approximate but essentially correct.

AREA CALCULATIONS SUMMARY

Area	Name of Area	Size	Totals
GLA1	First Floor	21682.20	21682.20
P/P	Covered Walk	1324.00	
	Covered Area at Rear	185.00	1509.00
GAR	Upstairs Sto (Sears)	496.00	
	Upstairs Sto (Family Dollar)	1312.00	1814.00

LIVING AREA CALCULATIONS

Breakdown			Subtotals
36.00	x	140.40	5054.40
21.00	x	128.40	2696.40
108.50	x	128.40	3931.40

