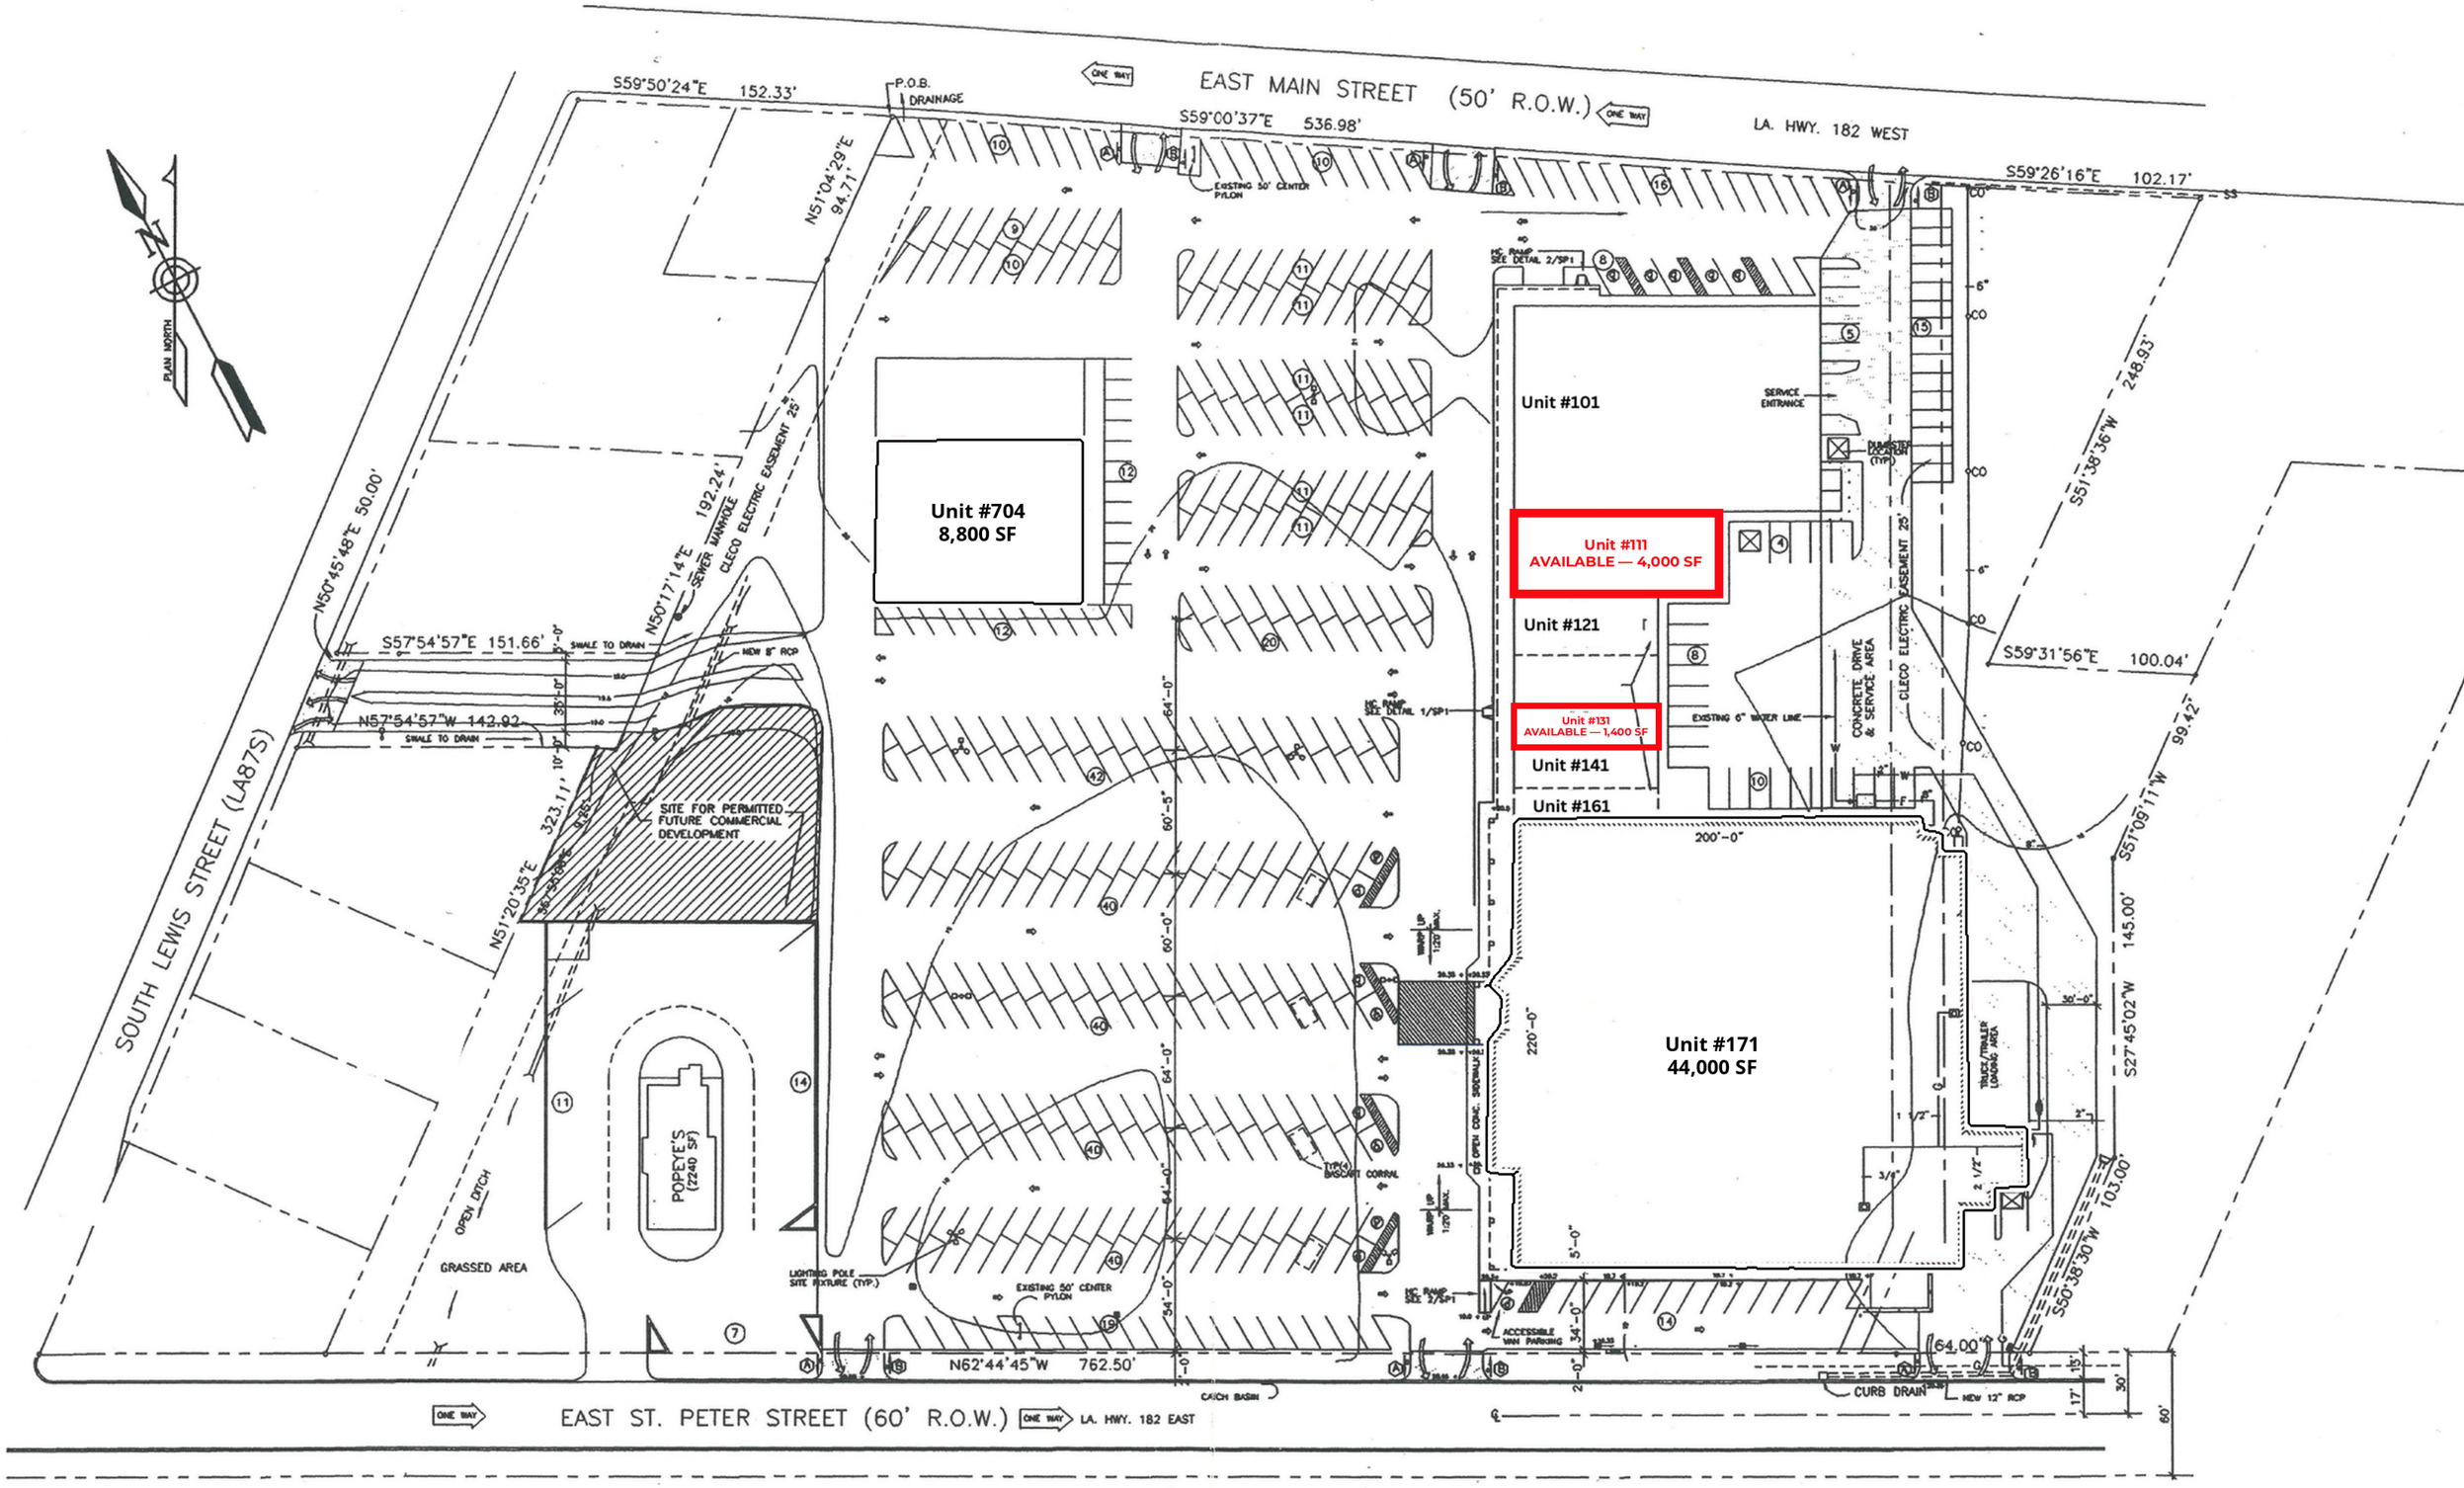


TOWN & COUNTRY SQUARE SITE PLAN

NEW IBERIA, LOUISIANA

NTS

6" OR 7" PORTLAND CEMENT CONCRETE PAVING

4" ASPHALT PAVEMENT