


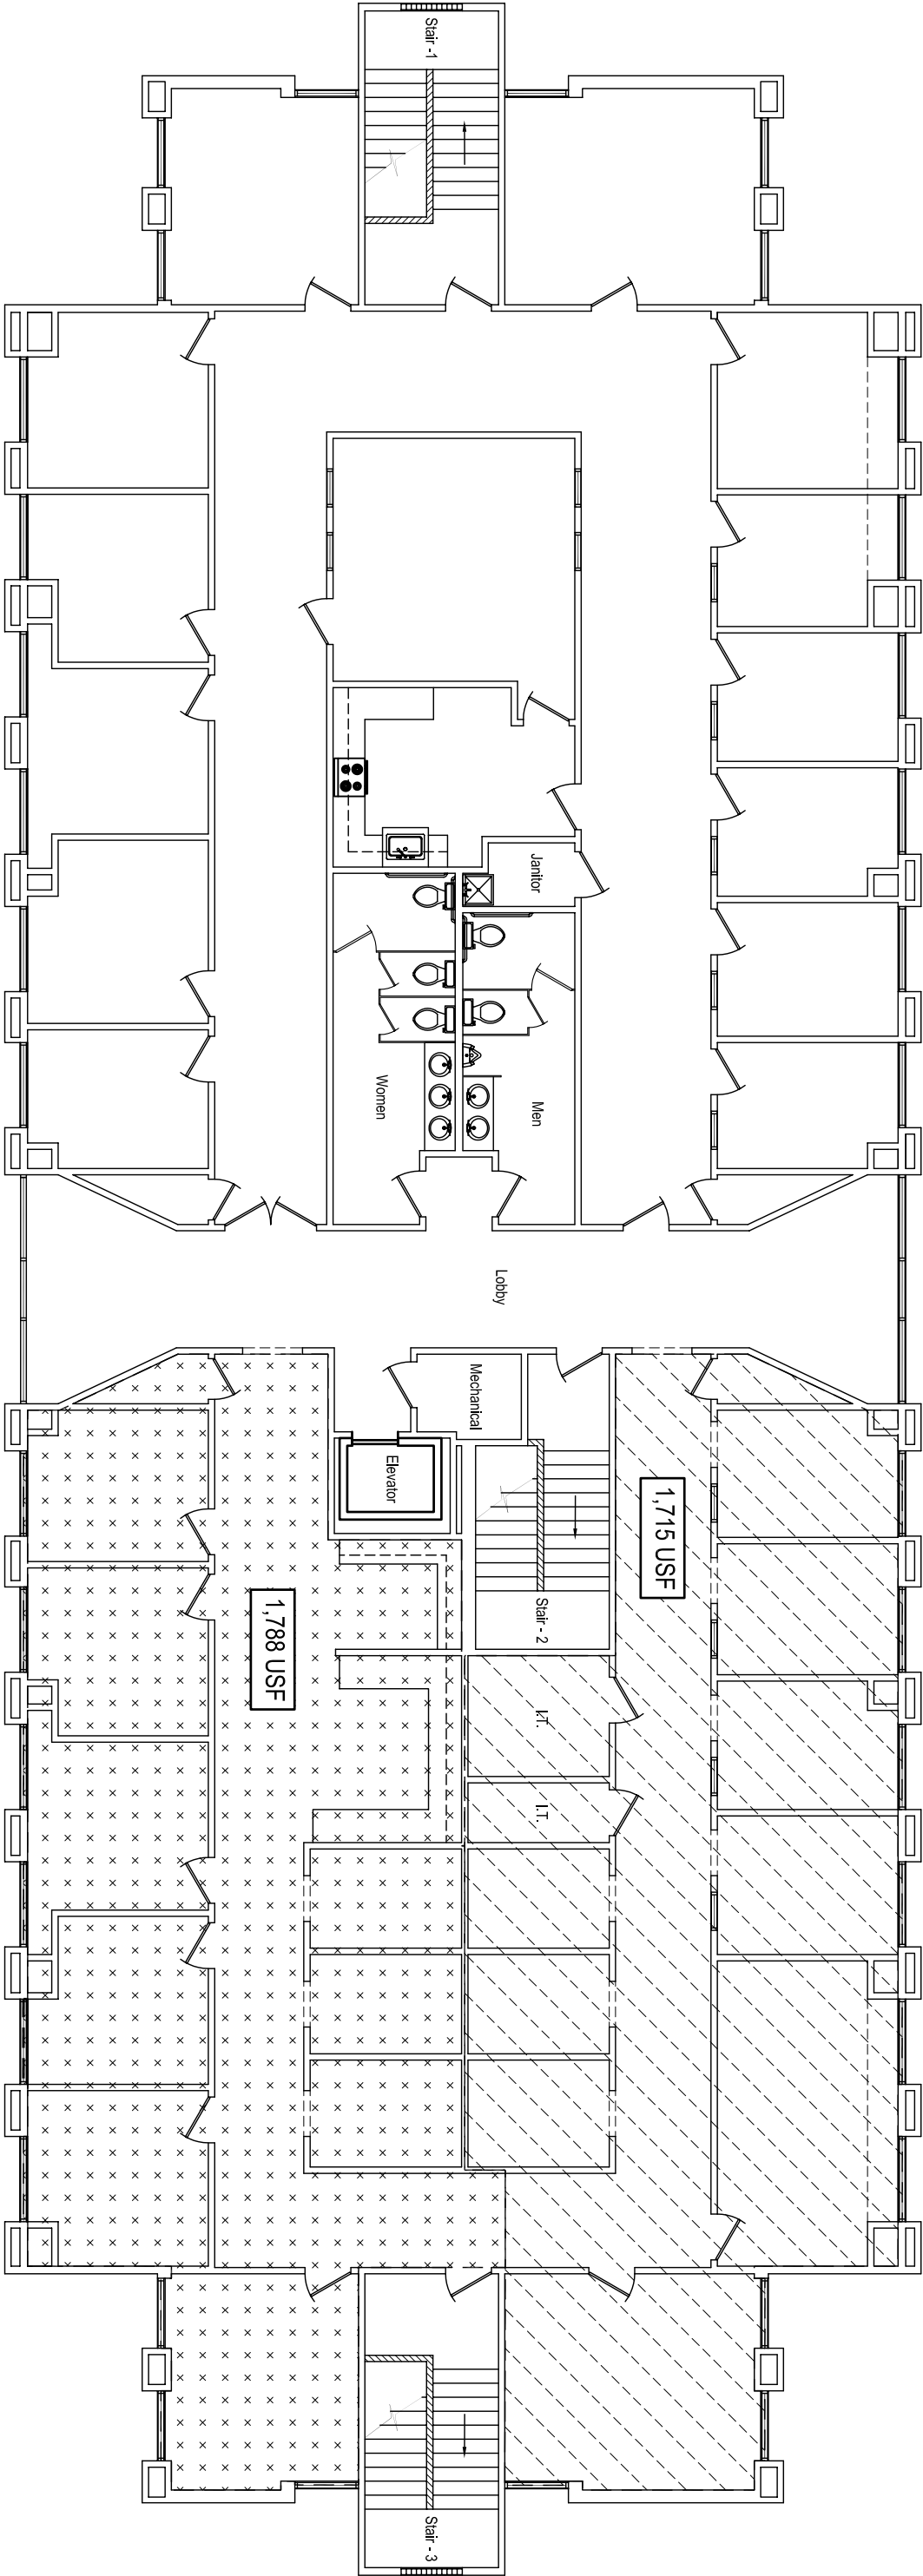

Existing Conditions Plan - 2nd Floor

Scale: 3/16" = 1'-0"

ONE CAUSEWAY PLACE - EXISTING CONDITIONS PLAN - 2ND FLOOR

1115 N. Causeway Boulevard

Mandeville, Louisiana 70471