


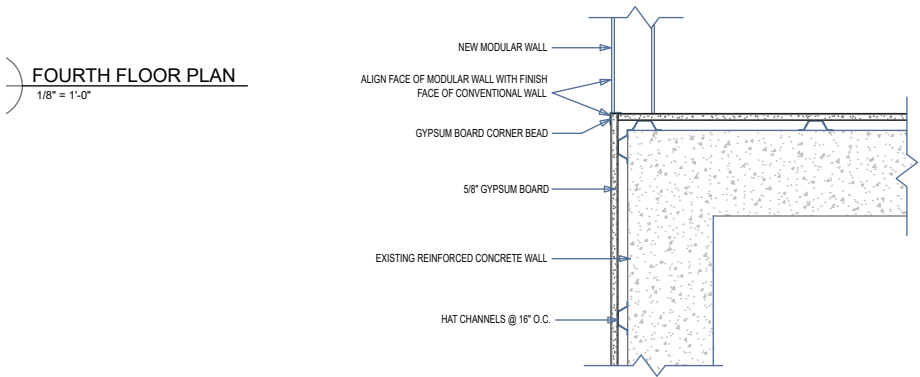


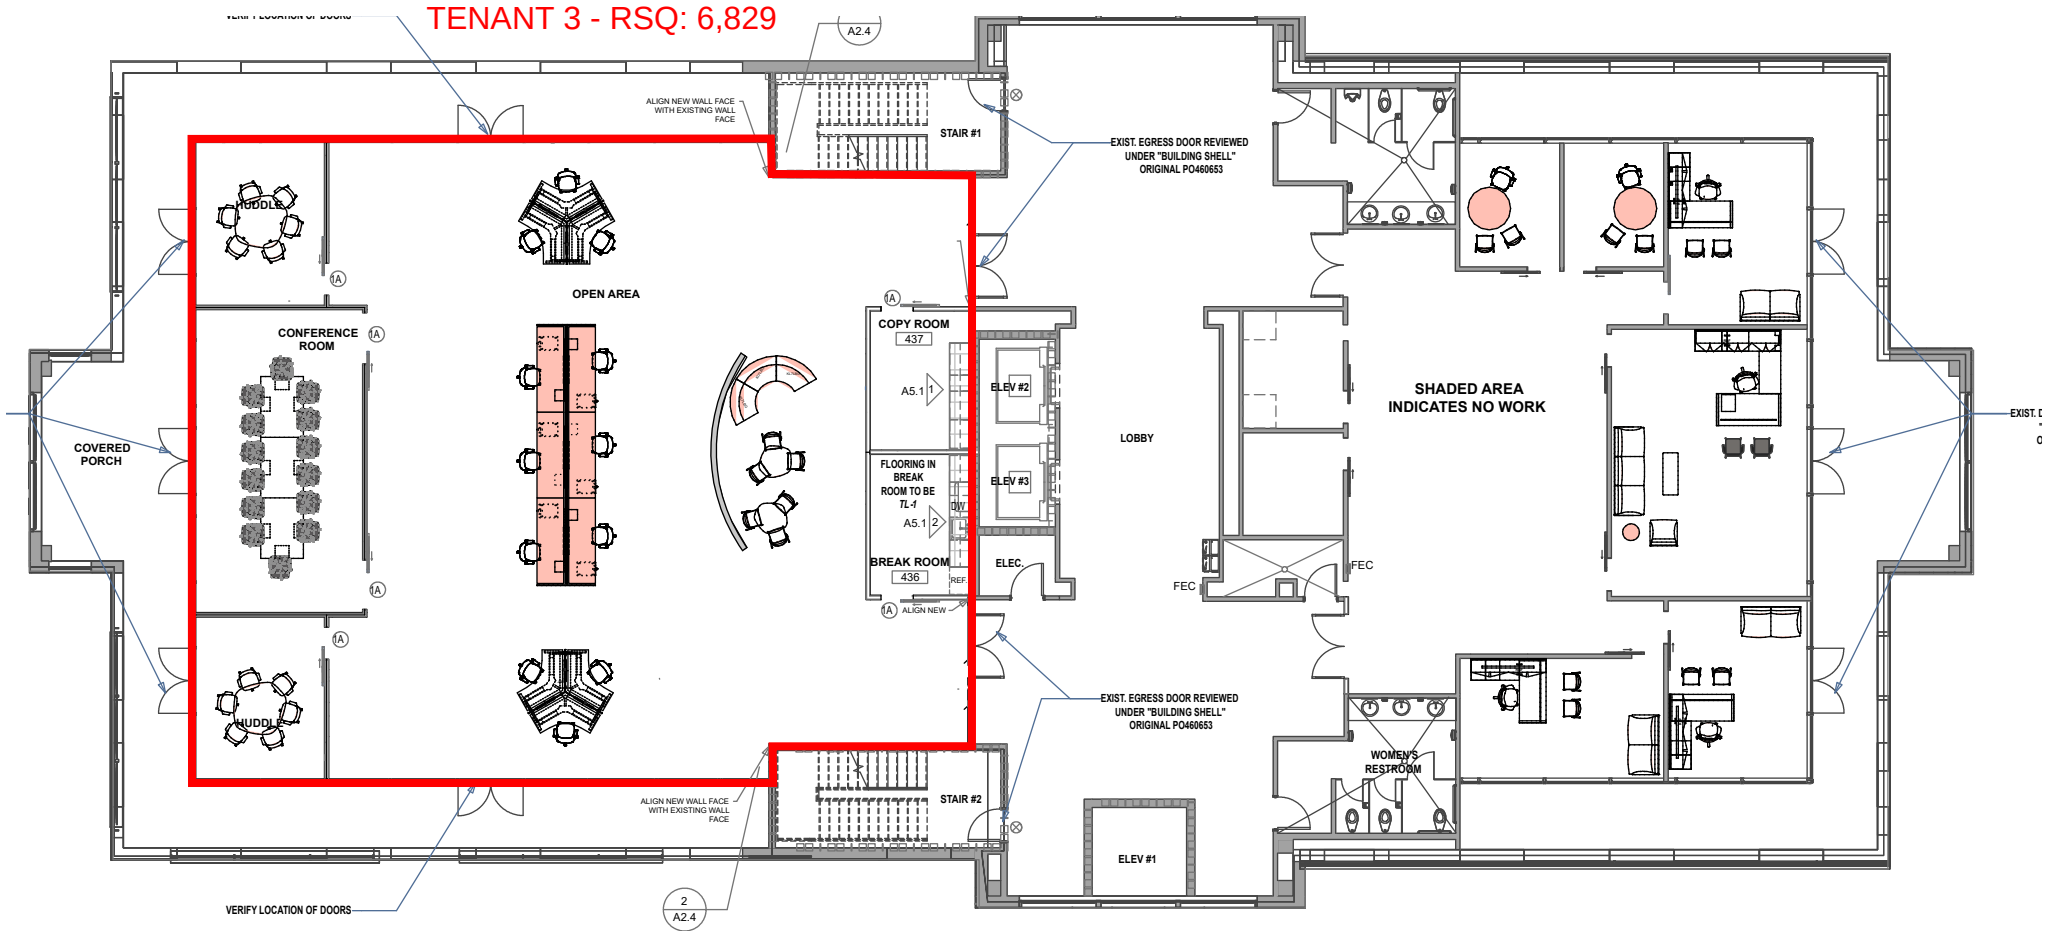


2 PLAN DETAIL, TYP.
A2.4 1 1/2" = 1'-0"

DOOR SCHEDULE						
NO	W x H	DOOR		FRAME		REMARKS
		TYPE	MAT	TYPE	MAT	
A	36" x 96"	1A	ALUM/GLASS	*	ALUM.	*SLIDING MODULAR DOOR FOR MODULAR WALLS. CONTRACTOR TO COORDINATE W/ MODULAR WALL MFR FOR INSTALLATION
NOTES:						
1. DOOR OPENINGS INDICATED ABOVE ARE FOR THE INTERIOR BUILDOUT ONLY. ALL OTHER OPENINGS WERE REVIEWED PREVIOUSLY UNDER "BUILDING SHELL" ORIGINAL PO460653.						
2. ALL MODULAR WALLS, DOORS, AND ASSOCIATED SYSTEMS ARE TO BE ADA COMPLIANT AS PER LOCAL CODE.						

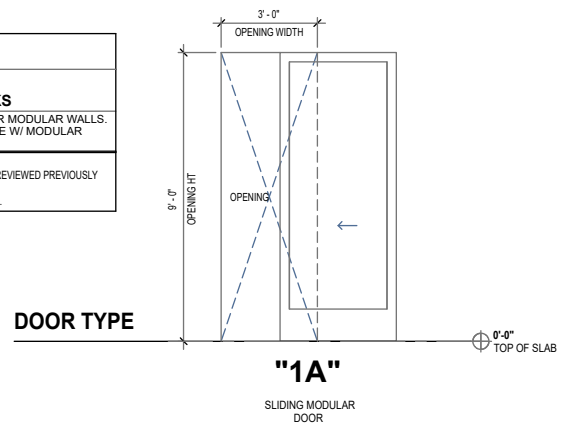

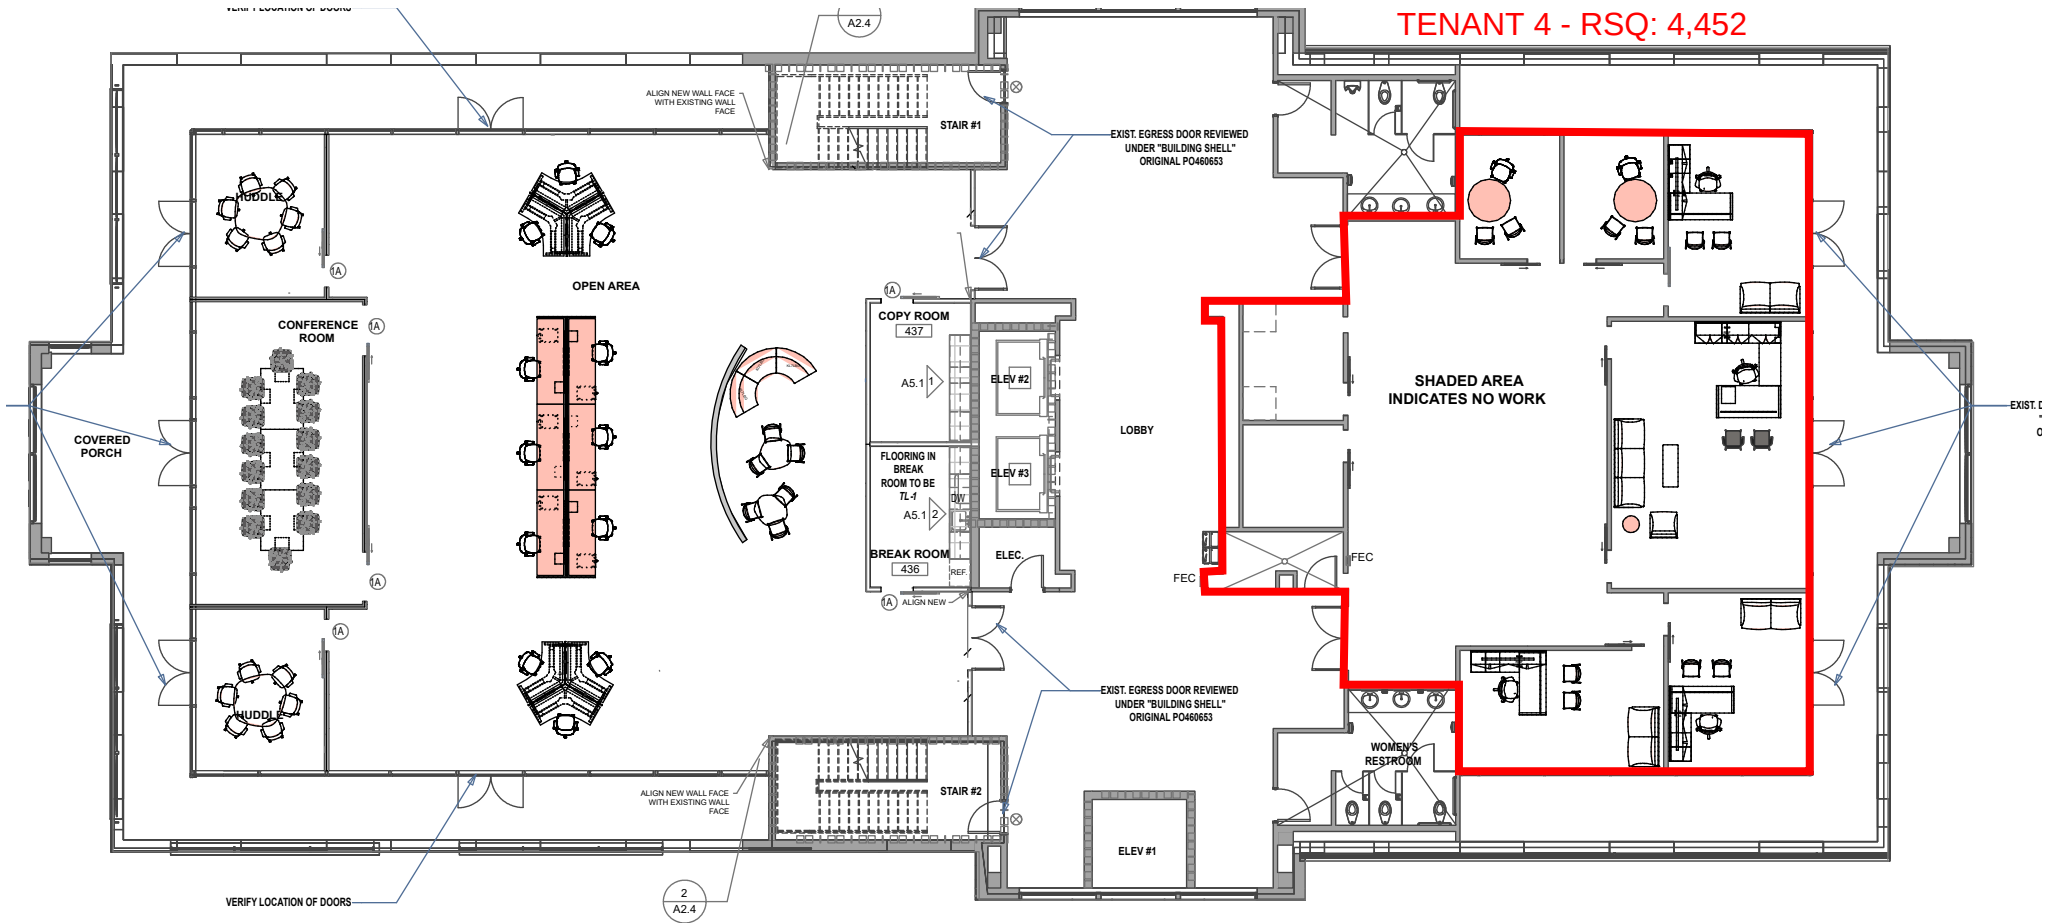


TENANT 4 - RSQ: 4,452

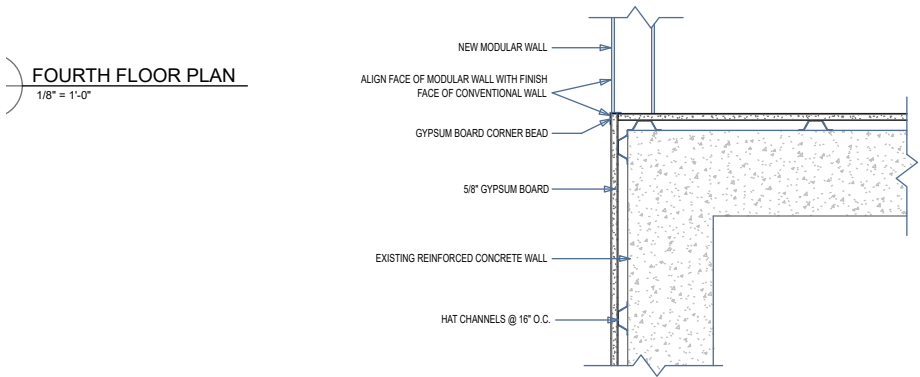

FOURTH FLOOR PLAN
1/8" = 1'-0"

2 PLAN DETAIL, TYP.
A2.4 1 1/2" = 1'-0"

DOOR SCHEDULE						
NO	W x H	DOOR		FRAME		REMARKS
		TYPE	MAT	TYPE	MAT	
A	36" x 96"	1A	ALUM/GLASS	*	ALUM.	*SLIDING MODULAR DOOR FOR MODULAR WALLS. CONTRACTOR TO COORDINATE W/ MODULAR WALL MFR FOR INSTALLATION
NOTES:						
1. DOOR OPENINGS INDICATED ABOVE ARE FOR THE INTERIOR BUILDOUT ONLY. ALL OTHER OPENINGS WERE REVIEWED PREVIOUSLY UNDER "BUILDING SHELL" ORIGINAL PO460653						
2. ALL MODULAR WALLS, DOORS, AND ASSOCIATED SYSTEMS ARE TO BE ADA COMPLIANT AS PER LOCAL CODE.						

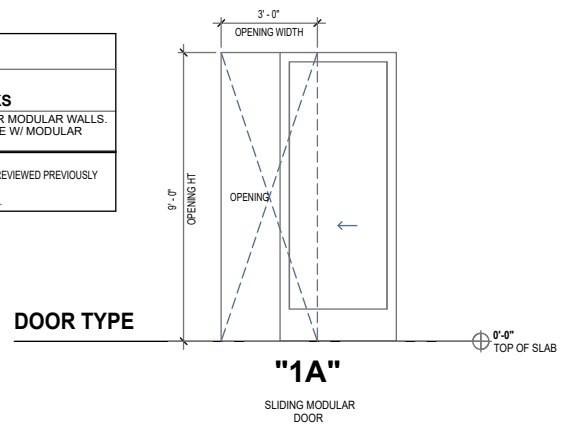

DOOR TYPE

"1A"
SLIDING MODULAR DOOR