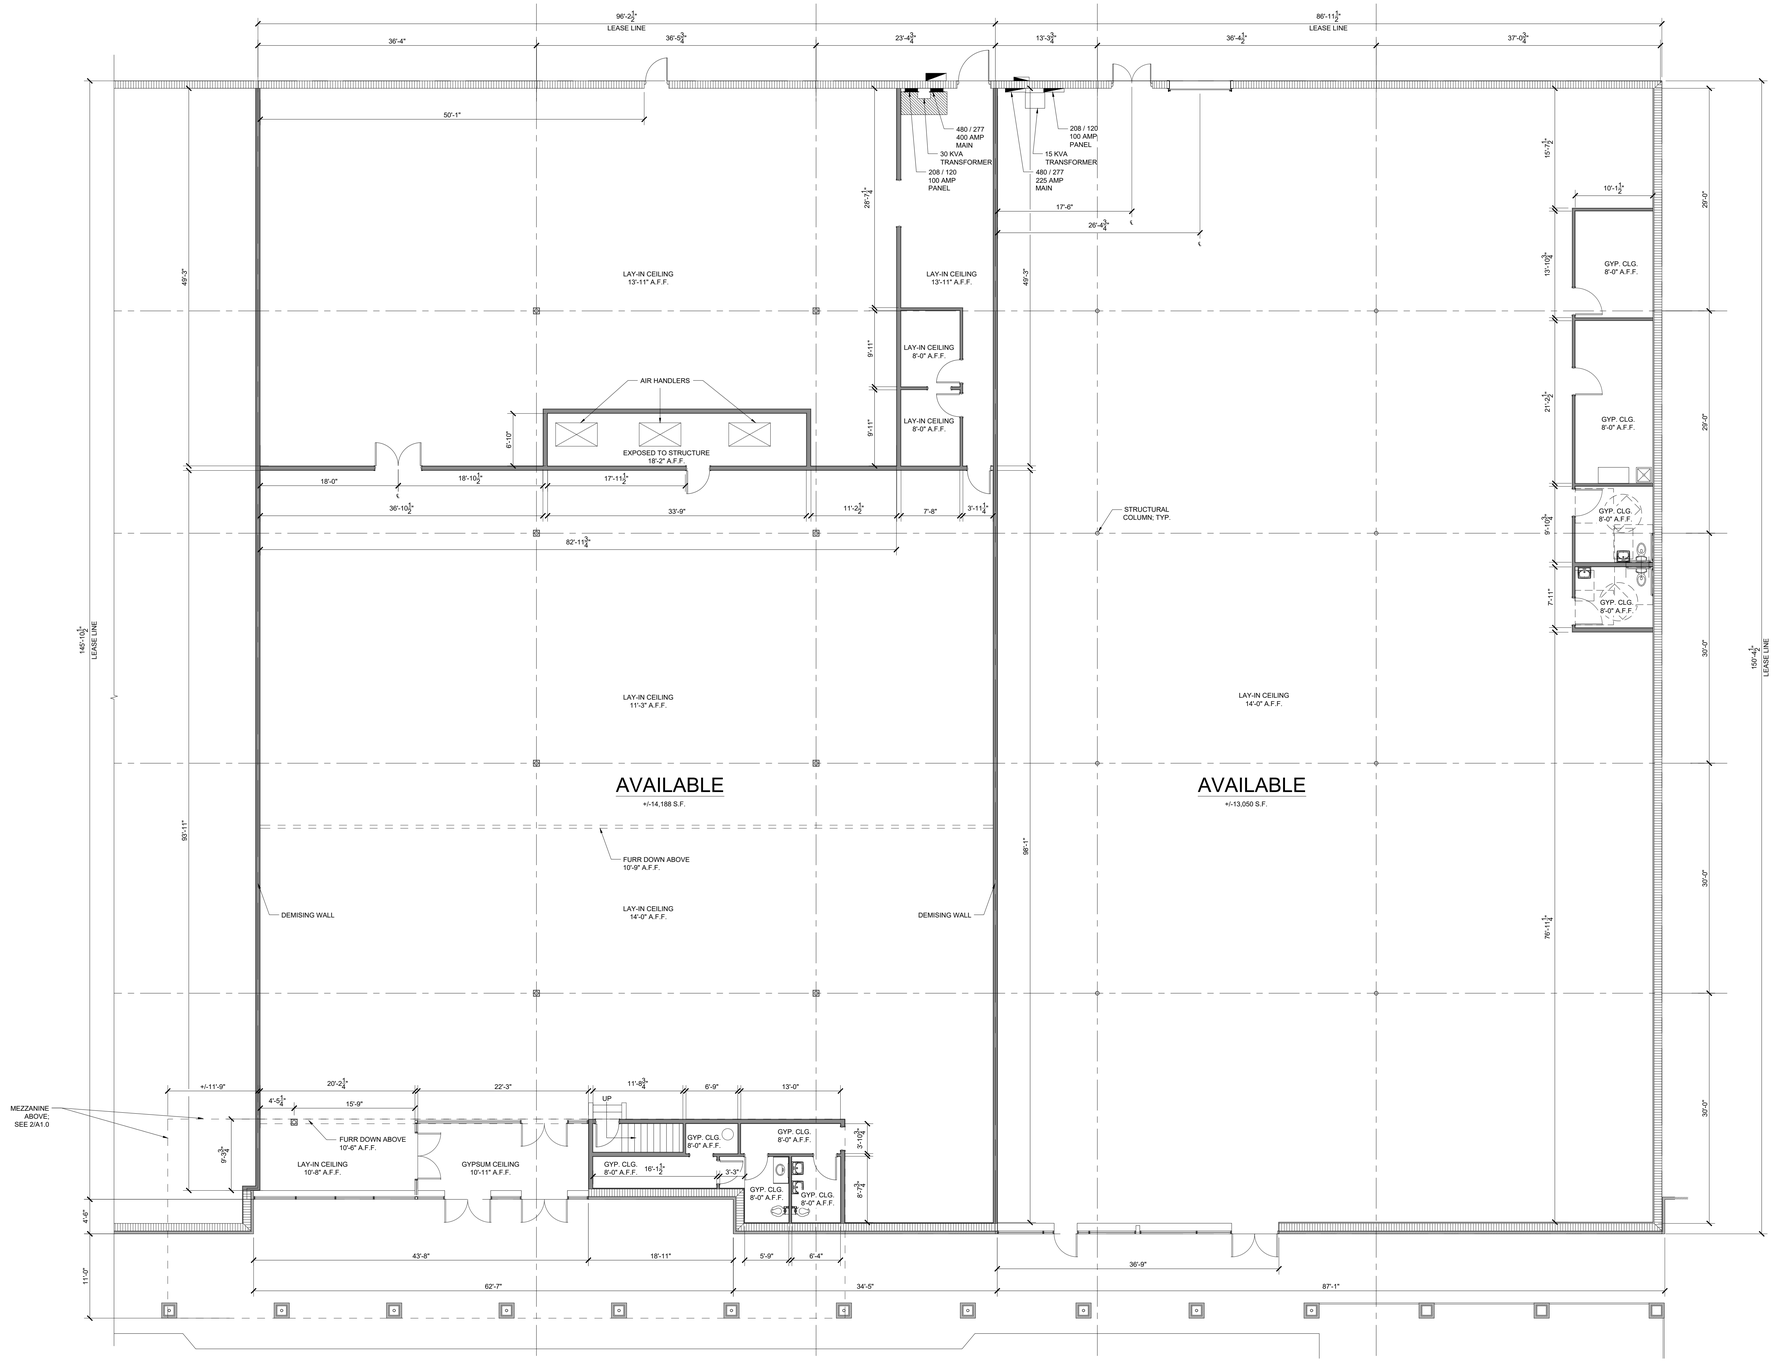

1 A1.0 FLOOR PLAN

SCALE: 1/8" = 1'-0"

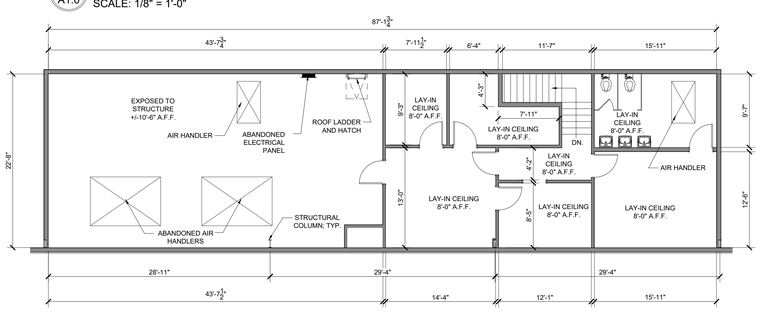

2 A1.0 MEZZANINE FLOOR PLAN

SCALE: 1/8" = 1'-0"

NOTE:
OCCUPANT LOAD AND EGRESS REQUIREMENTS TO BE VERIFIED BY TENANT. TENANT TO SUBMIT SIGNAGE DESIGN TO THE LANDLORD FOR APPROVAL PRIOR TO FABRICATION.
IF THERE IS A DISCREPANCY BETWEEN WHAT IS REPRESENTED ON THIS LEASE OUTLINE DRAWING (LOD), AND TENANT'S LEASE EXHIBIT C (LANDLORD'S WORK), TENANTS LEASE SHALL GOVERN.

LEASE OUTLINE DRAWING DISCLAIMER:
THIS LEASE OUTLINE DRAWING IS PROVIDED FOR THE PURPOSE OF DEPICTING THE GENERAL SPACE LAYOUT, CONFIGURATION AND ADJACENCIES. ALL DIMENSIONS ARE PRELIMINARY. THE TENANT IS RESPONSIBLE TO FIELD VERIFY ALL EXISTING CONDITIONS. TENANT IS ALSO RESPONSIBLE TO VERIFY THE LOCATIONS AND SIZES OF ALL INCOMING ELECTRICAL AND PIPE CONDUITS IN ADDITION TO ALL OTHER UTILITY SYSTEMS.
THIS DRAWING IS NOT TO BE SCALED.

FORMER GOODWILL AND TUESDAY MORNING

PLAZA 190 SHOPPING CENTER

HWY 190

SLIDELL, LA

stirling
16675 E. Brewster Road, Suite 100
Covington, LA 70433
(985) 898-2022

ARCHITECT OF RECORD :

allred ARCHITECTURAL GROUP
711 CHURCH STREET
OCEAN SPRINGS, MS 39564

ISSUE DATE:
02-27-2026

REVISIONS :

NO.	DATE	DESCRIPTION

PROJECT NUMBER:
2024-72

DRAWING TITLE:
EXISTING FLOOR PLAN (LOD)

SHEET NUMBER:
A1.0