


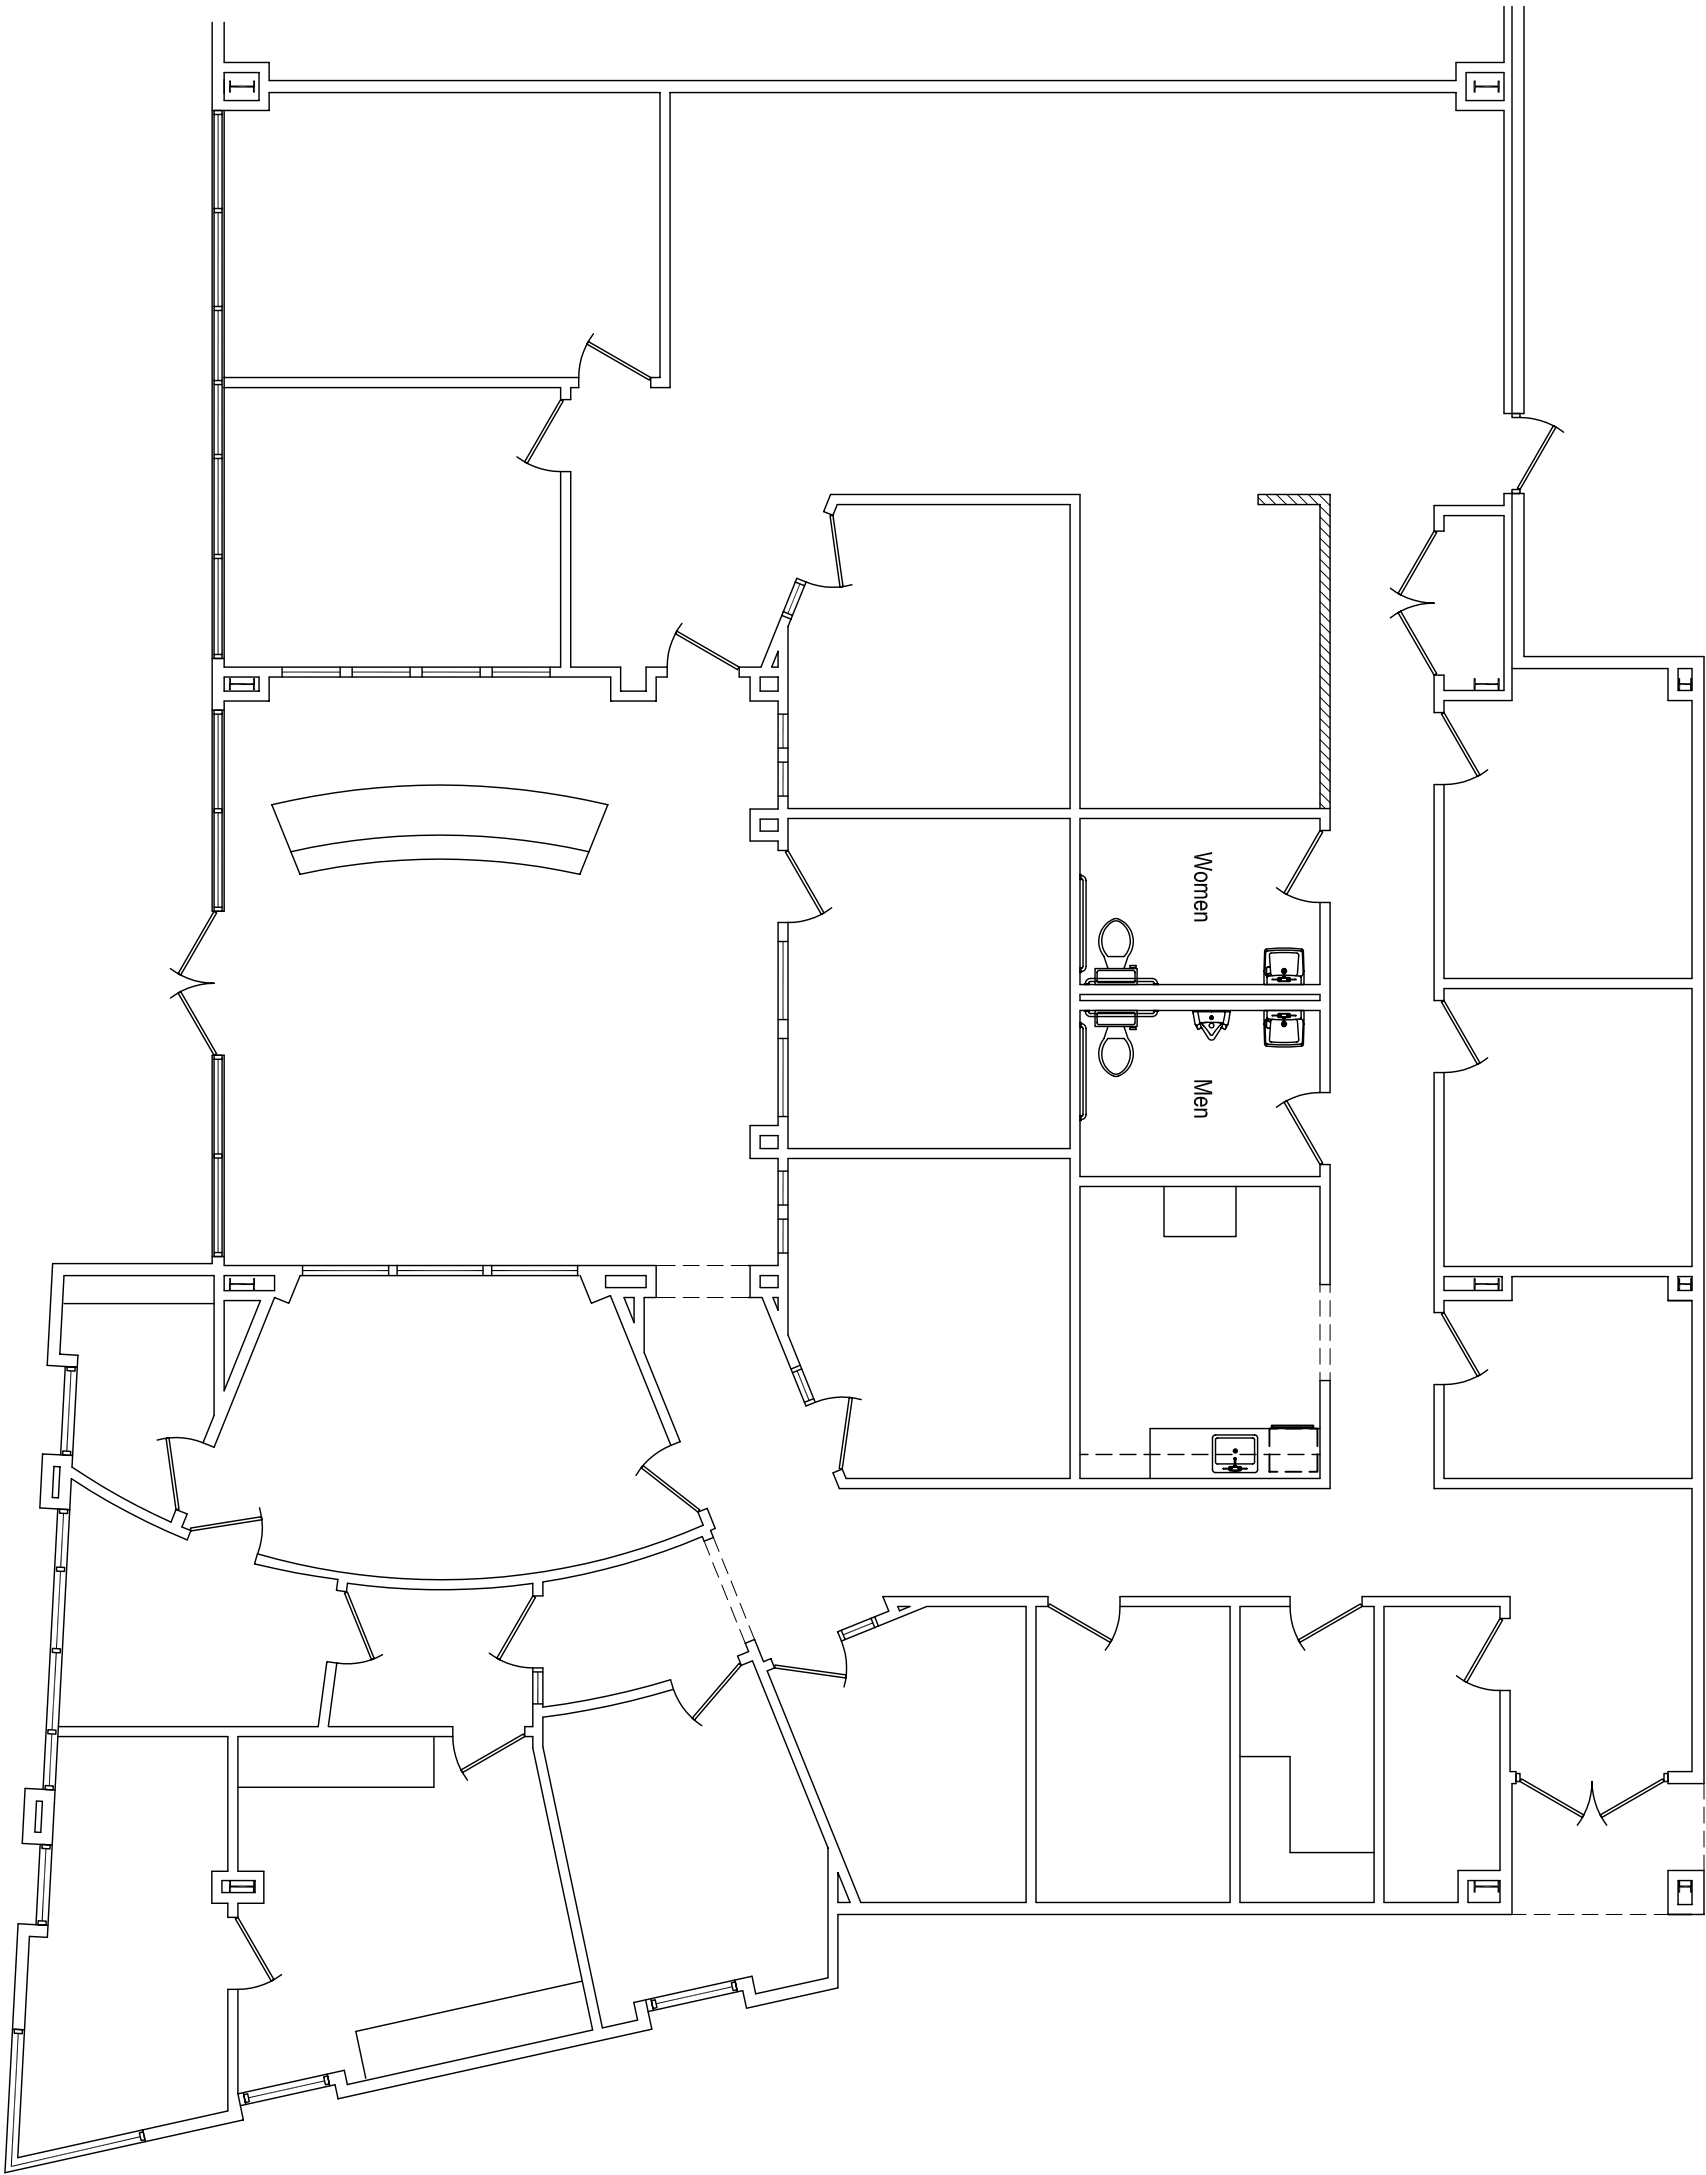

Existing Conditions Plan - 1st Floor

Scale: 1/8" = 1'-0"

ONE CAUSEWAY PLACE - EXISTING CONDITIONS PLAN - 1ST FLOOR
1119 N. Causeway Boulevard
Mandeville, Louisiana 70471

Mission: *D*esign, llc

TAMATHA C. HAGAN
Registered Interior Designer
Louisiana License 1005

Space Planning • Interior Design • Furnishings
100 SE. Julia Circle • Gentilly, Louisiana 70433 • (504) 353-5280
tamathahagan.missiondesign@gmail.com

SCALE: 1/8"=1'-0"
1119 N CAUSEWAY.DWG

DATE: 06-09-2026
REVISED:
REVISED:

DRAWING / FLOOR
EC-01