


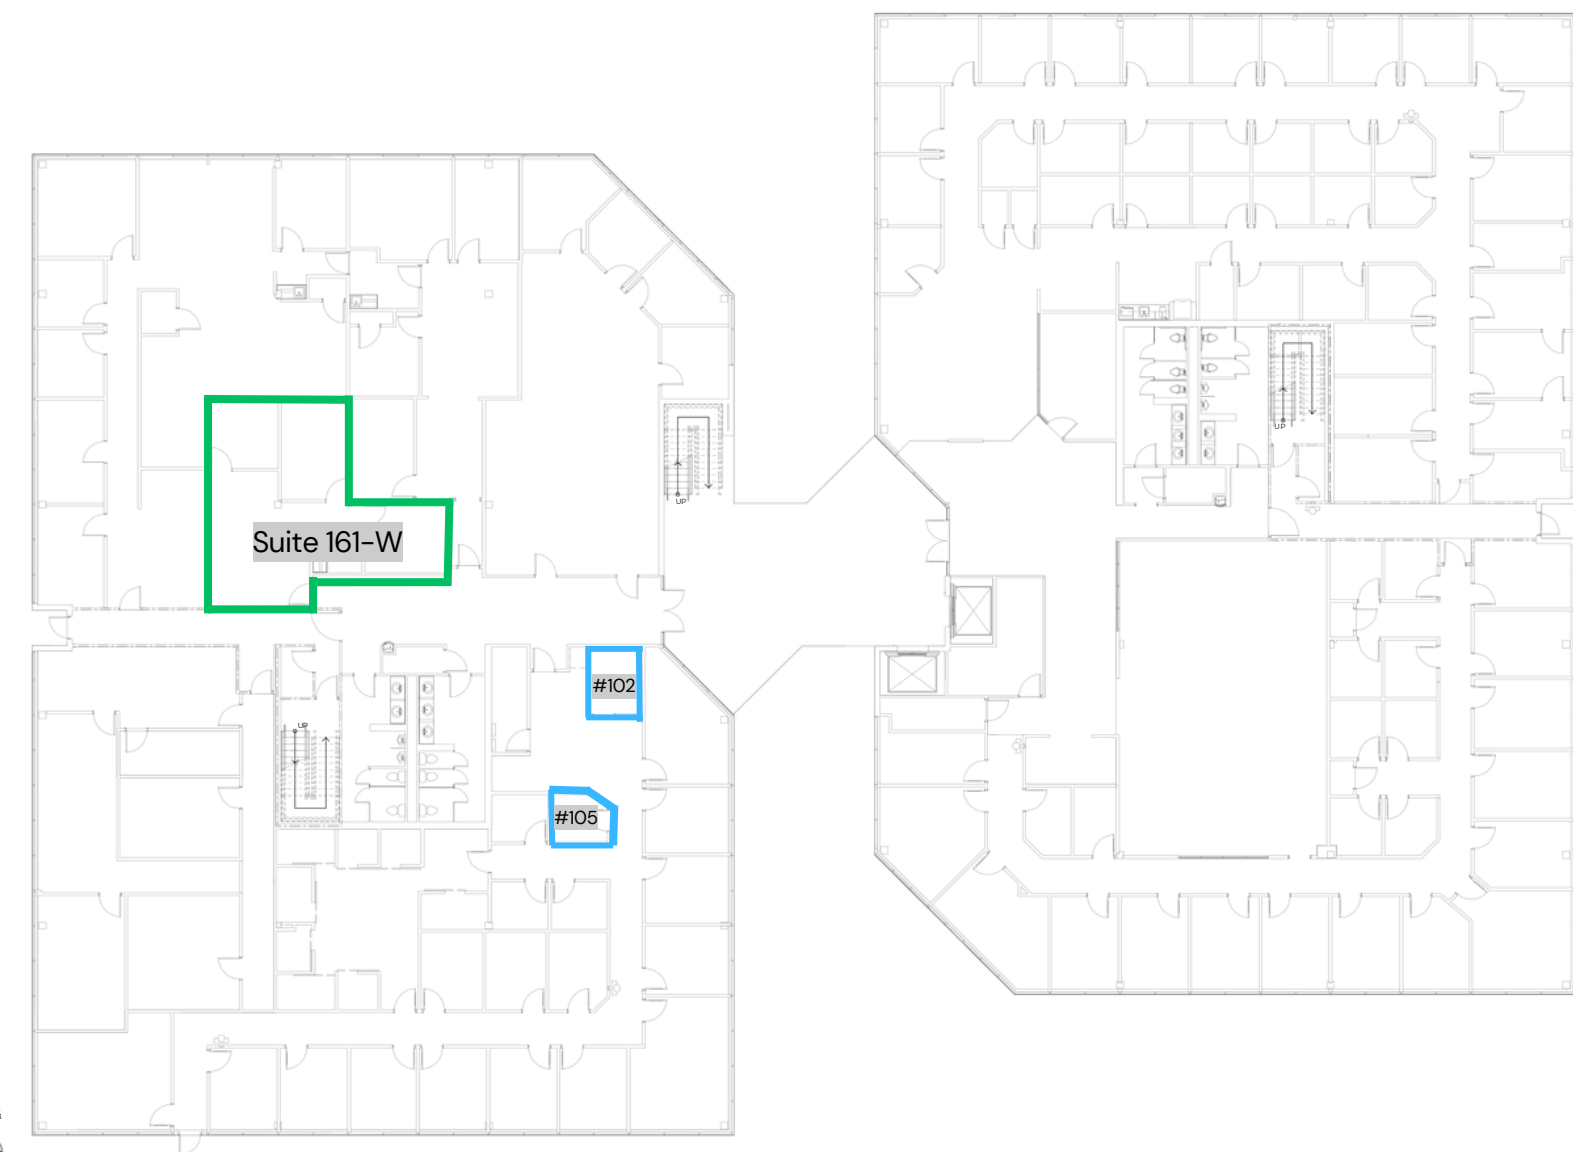

FIRST FLOOR PLAN

SCALE: 1/8" = 1'-0"

Suites:

- #102 W- 84 SF
- #105 W- 60 SF

Suite 161-W
882 SF



BRAXTON HIGGINBOTHAM
COMMERCIAL SALES AND LEASING
337-501-6457
BRAXTON@SCOUTREC.COM

617 S BUCHANAN ST, LAFAYETTE LA, 70501 | 337-443-0880 | SCOUTREC.COM

**100 Asma Blvd.
Lafayette, LA 70508**



19 SECOND FLOOR PLAN
SCALE 1/8" = 1'-0"



BRAXTON HIGGINBOTHAM
COMMERCIAL SALES AND LEASING
337-501-6457
BRAXTON@SCOUTREC.COM

617 S BUCHANAN ST, LAFAYETTE LA, 70501 | 337-443-0880 | SCOUTREC.COM

100 Asma Blvd.
Lafayette, LA 70508



Suite 385 - W

Suite 345-W



19 THIRD FLOOR PLAN
SCALE: 1/8" = 1'-0"

Suite 385-W
2,663 SF

Suite 345 -W
2,357 SF

Suite 375 -W
5,020 SF



BRAXTON HIGGINBOTHAM
COMMERCIAL SALES AND LEASING
337-501-6457
BRAXTON@SCOUTREC.COM

100 Asma Blvd.
Lafayette, LA 70508

617 S BUCHANAN ST, LAFAYETTE LA, 70501 | 337-443-0880 | SCOUTREC.COM