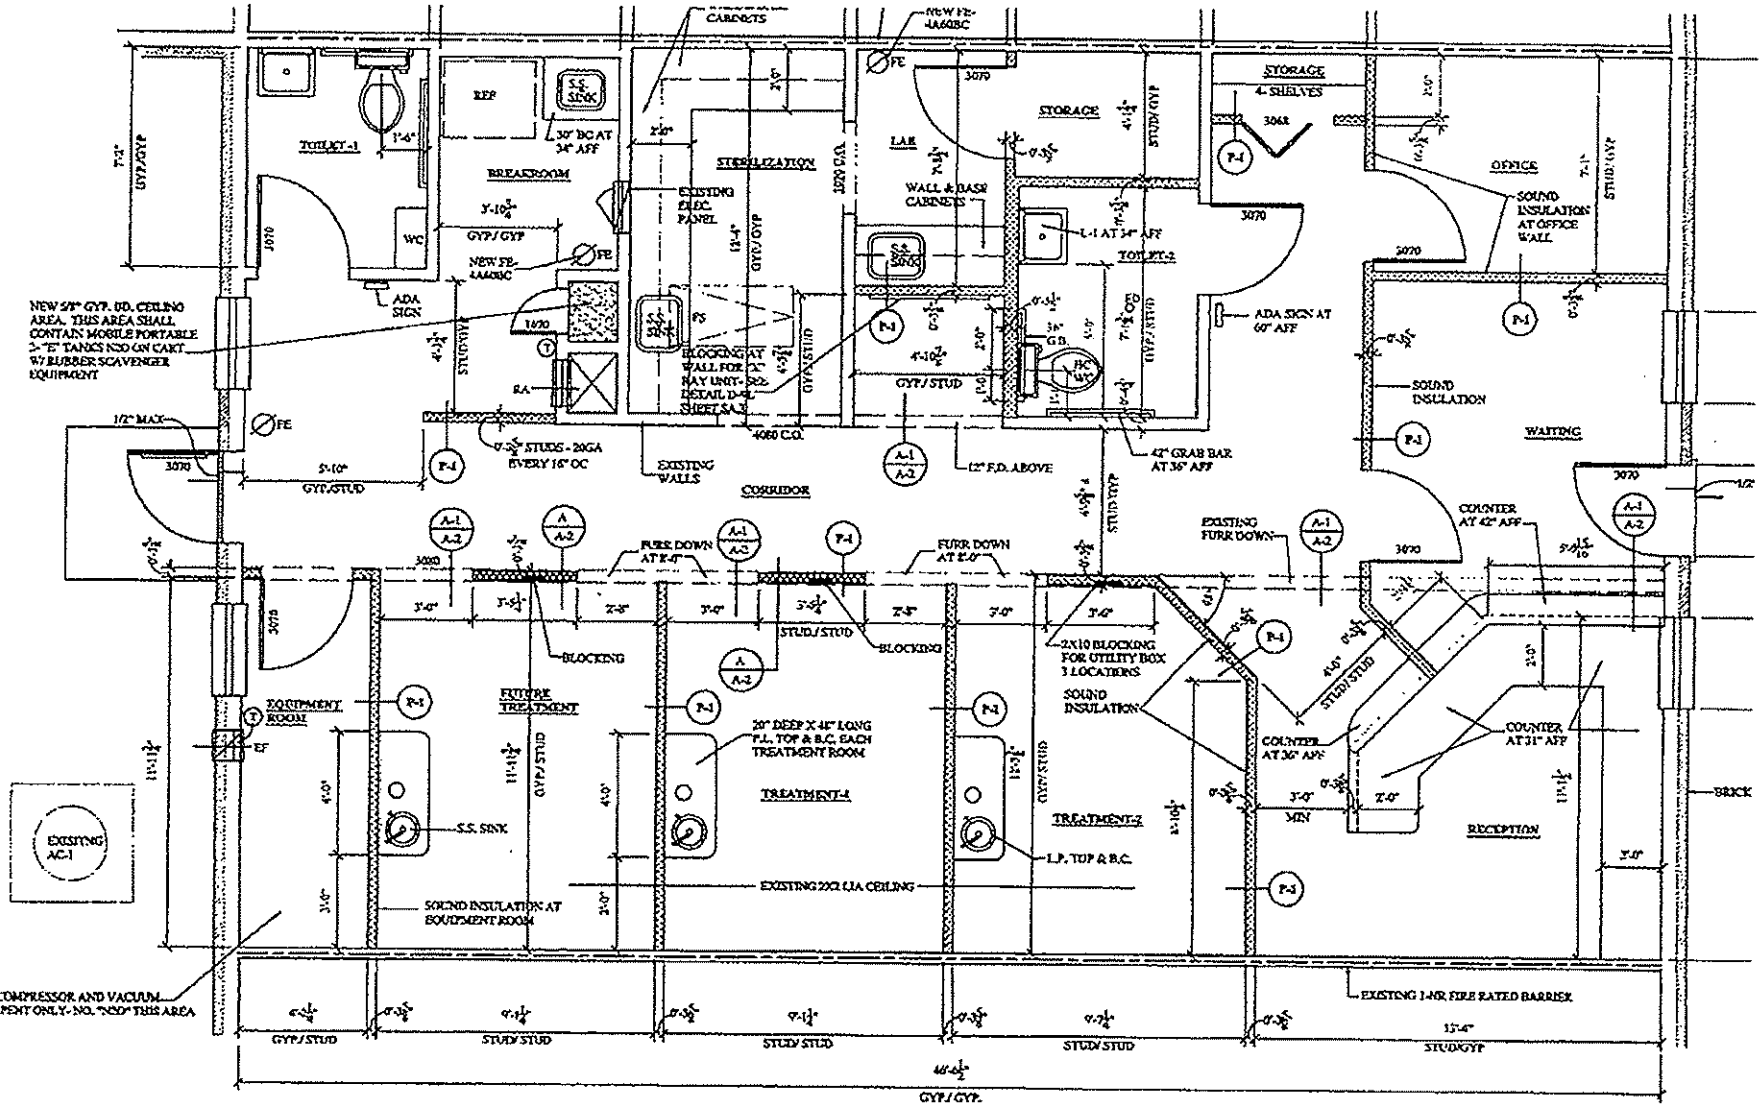

FLOOR PLAN- NEW CONSTRUCTION

SCALE: 3/8" = 1'-0"
* CONSTRUCTED 1996