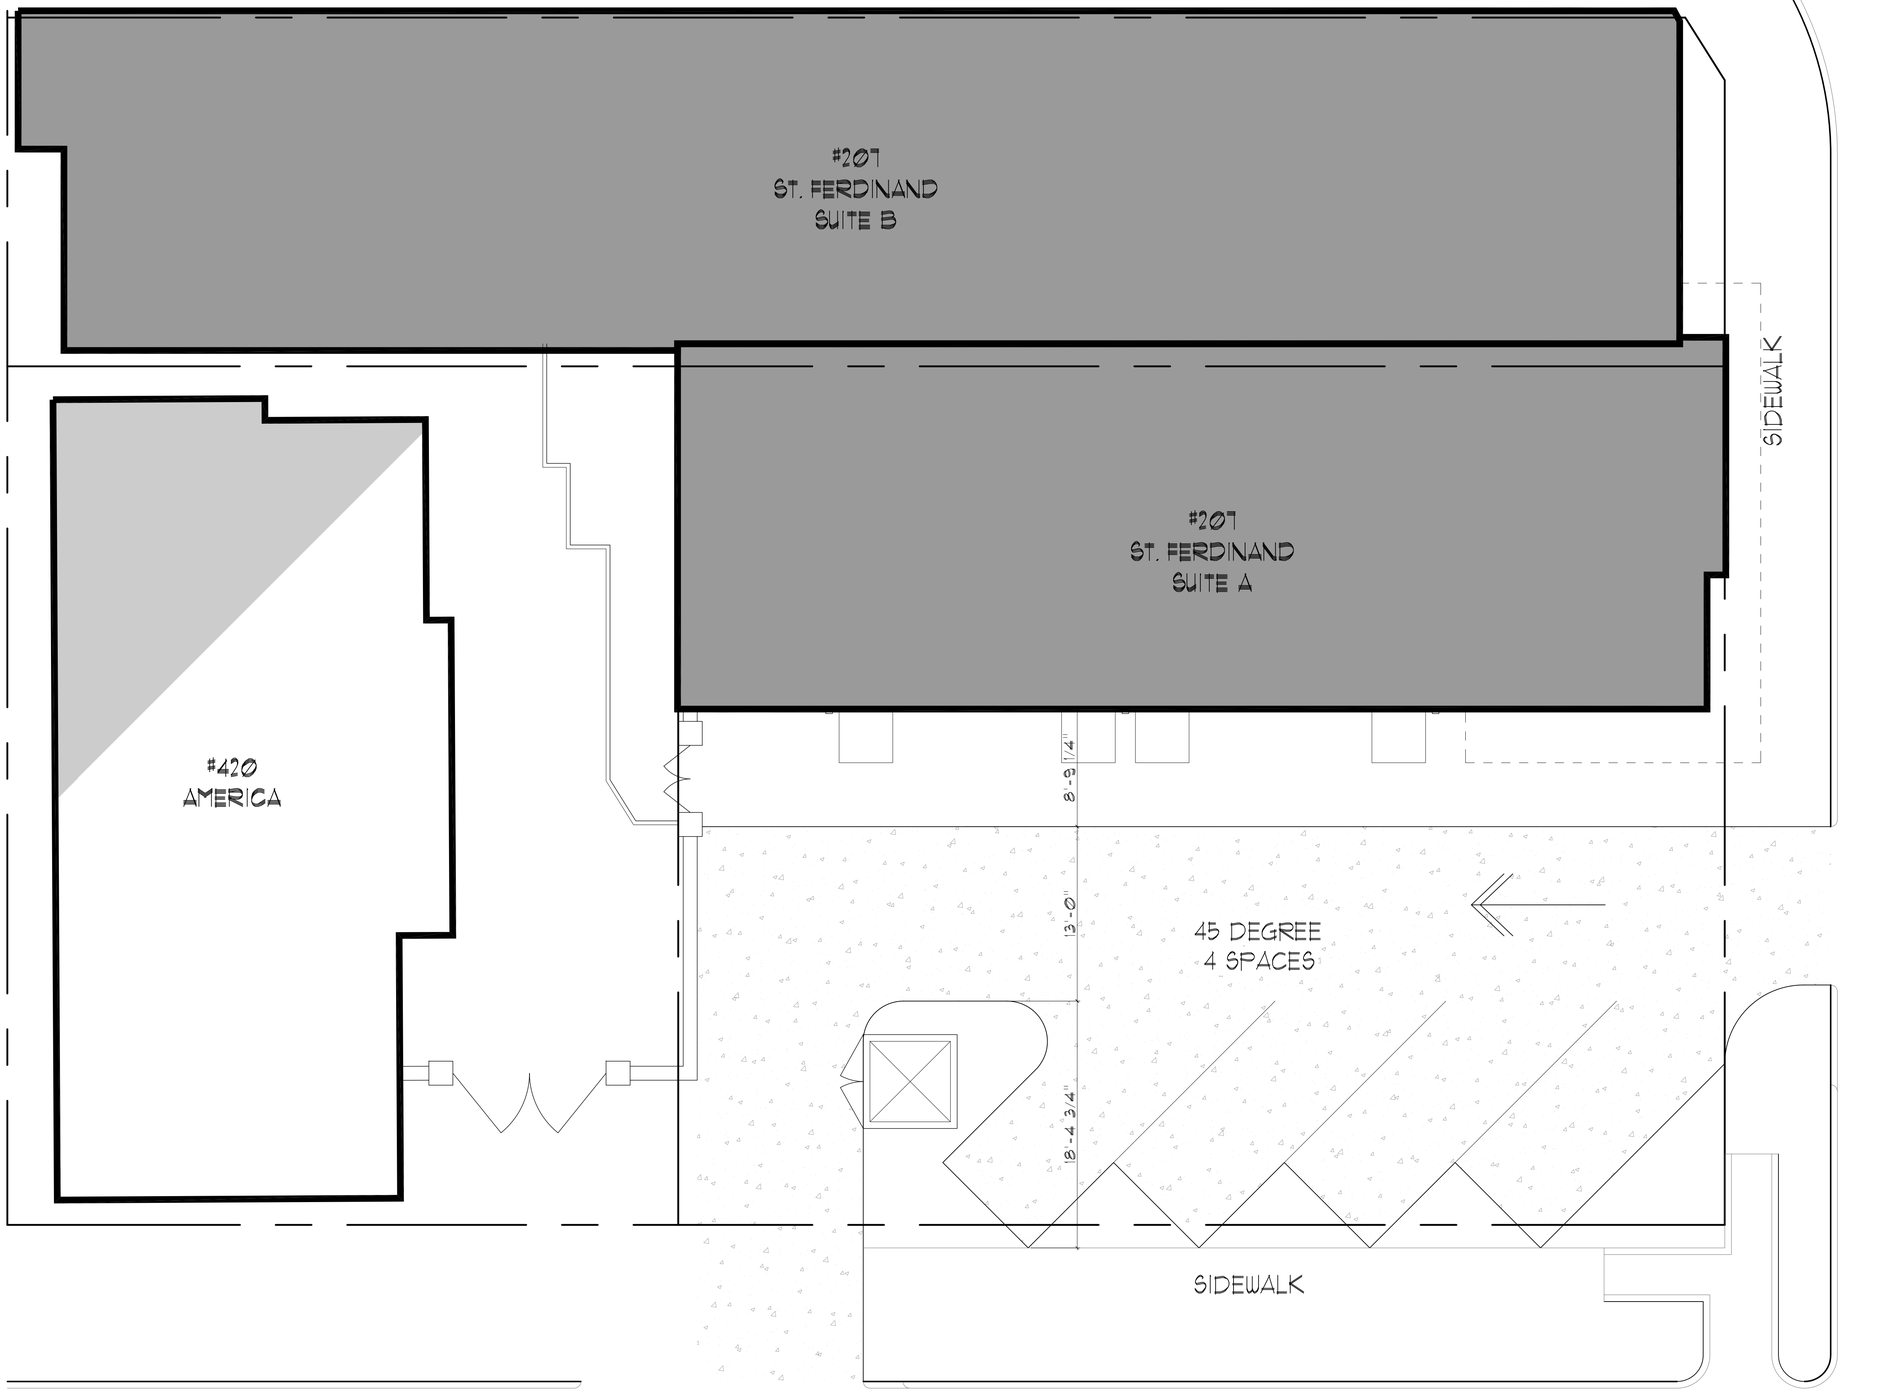

SITE PLAN

SCALE: 3/16" = 1'-0"

REVISIONS	BY
02.21.2024	

FERDINAND STREET RENOVATION

BATON ROUGE, LOUISIANA

JAIRO LEON
ARCHITECT
A PROFESSIONAL ARCHITECTURAL CORPORATION
12821 N. OAK HILLS PKWY. - BATON ROUGE, LA. 70810 - TEL: (225) 769-7699

DRAWN	SNW
CHECKED	JL
DATE	02.05.24
SCALE	1/4" = 1'-0"
JOB NO.	
SHEET	A-1

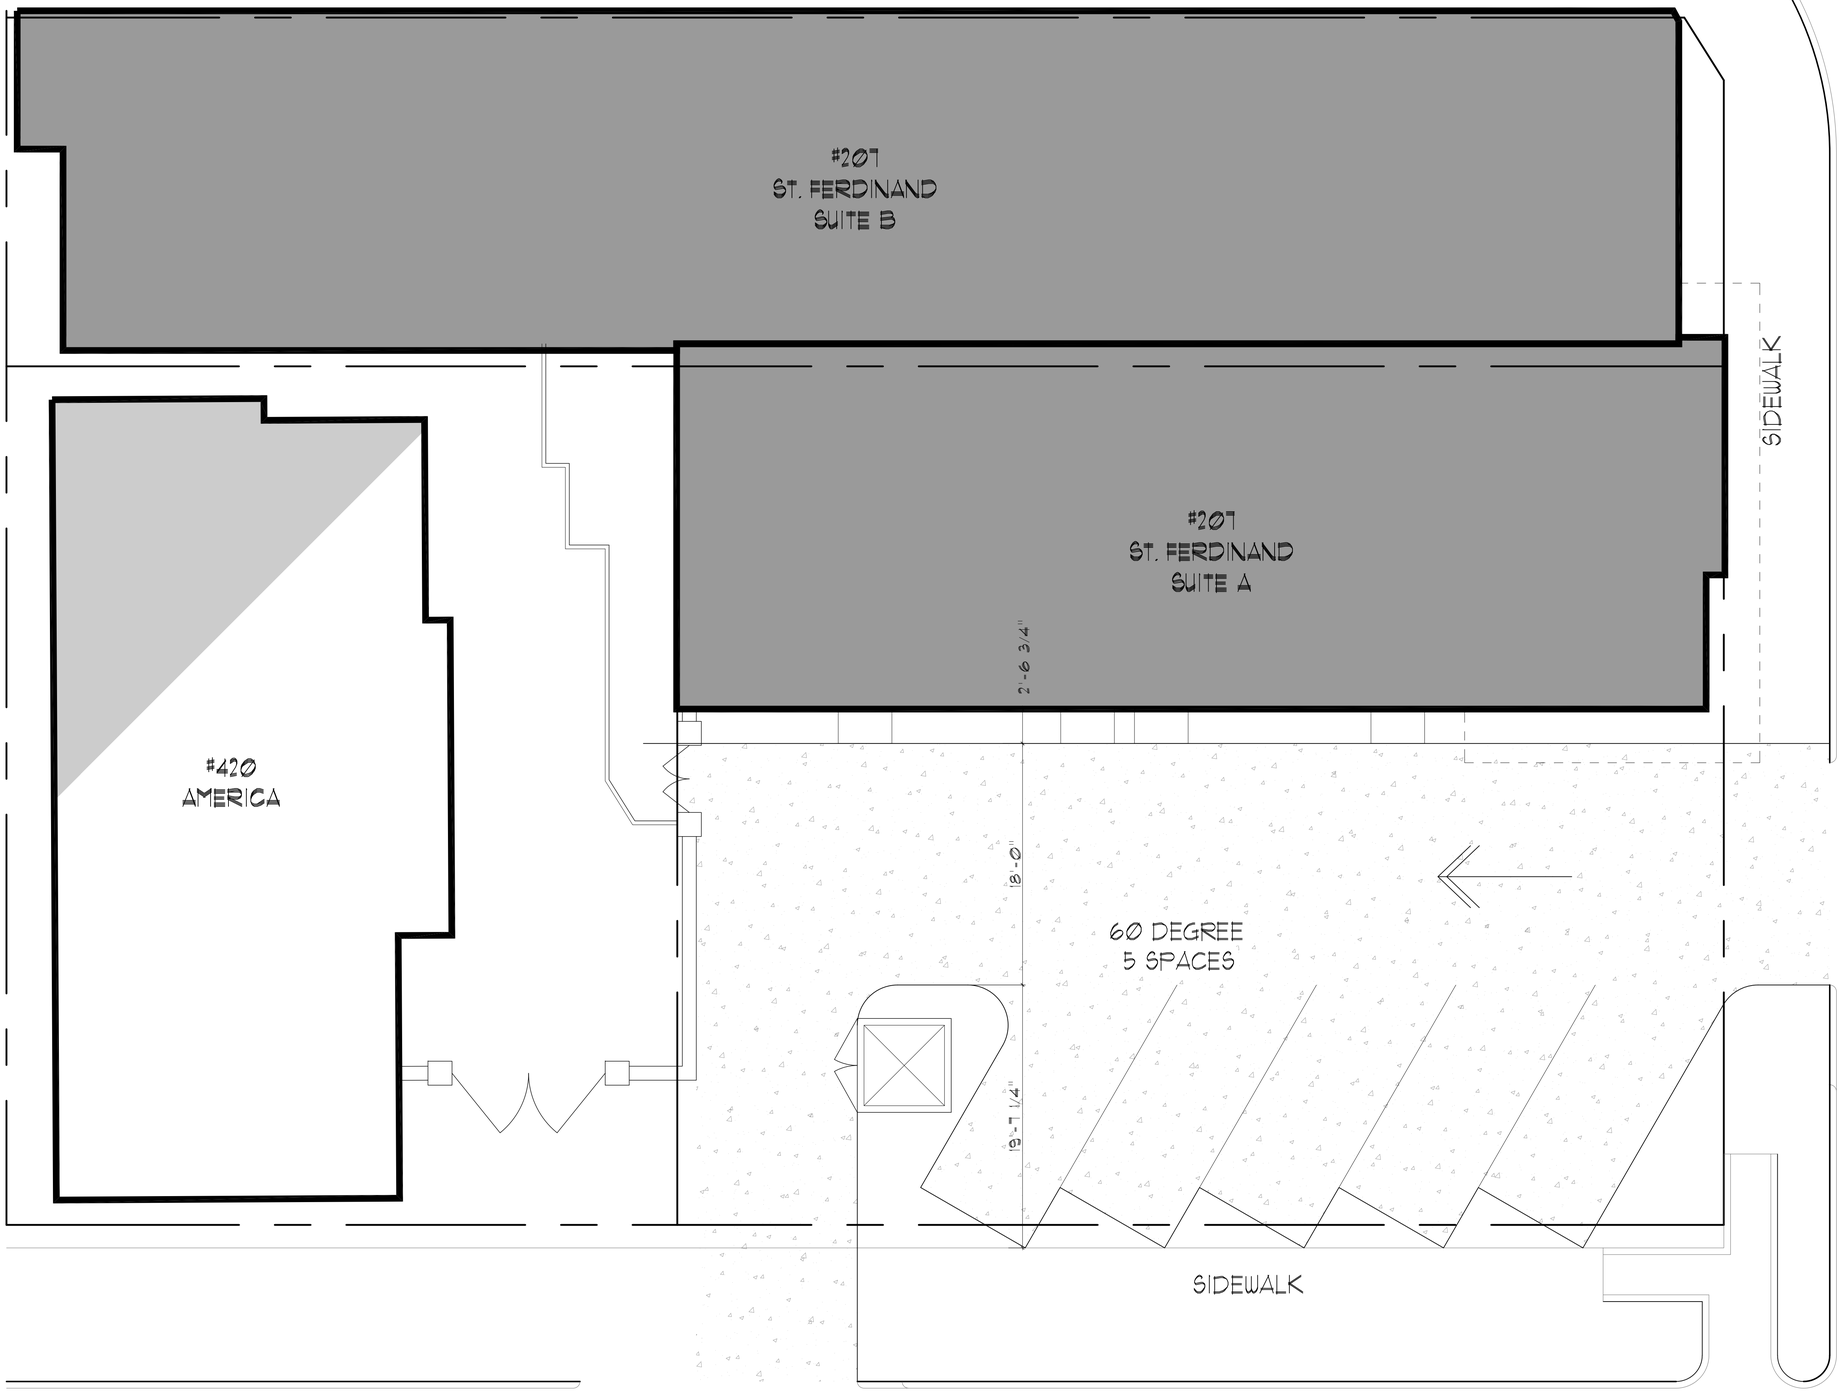

SITE PLAN

SCALE: 3/16" = 1'-0"

REVISIONS	BY
02.21.2024	

FERDINAND STREET RENOVATION

BATON ROUGE, LOUISIANA

JAIRO LEON
ARCHITECT
A PROFESSIONAL ARCHITECTURAL CORPORATION
12821 N. OAK HILLS PKWY. - BATON ROUGE, LA. 70810 - TEL: (225) 769-7699

DRAWN	SNW
CHECKED	JL
DATE	02.05.24
SCALE	1/4" = 1'-0"
JOB NO.	
SHEET	A-1

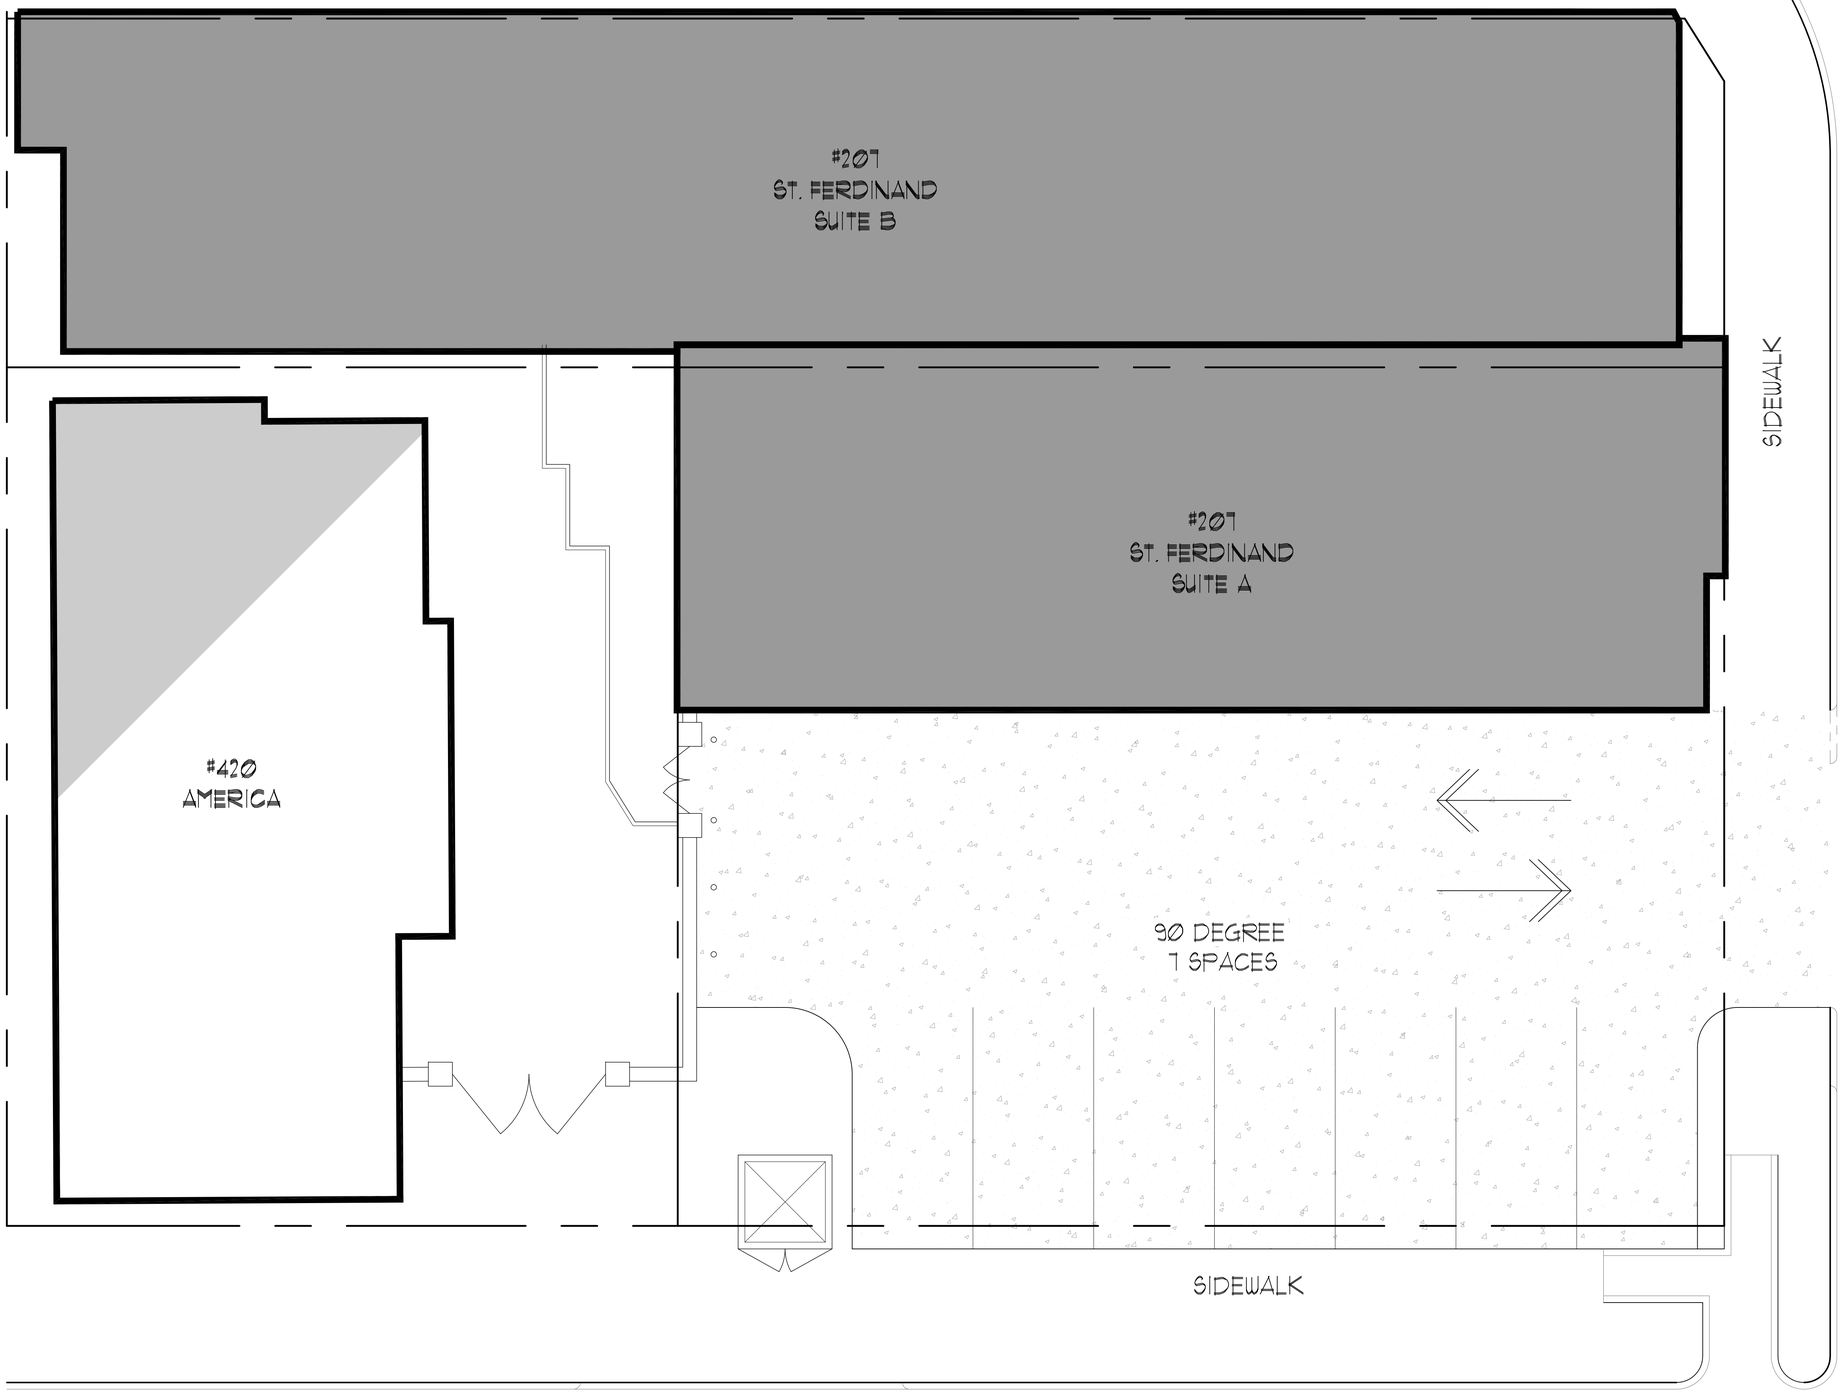

SITE PLAN

SCALE: 3/16" = 1'-0"

REVISIONS	BY
02.21.2024	

FERDINAND STREET RENOVATION

BATON ROUGE, LOUISIANA

JAIRO LEON
ARCHITECT

A PROFESSIONAL ARCHITECTURAL CORPORATION
12821 N. OAK HILLS PKWY. – BATON ROUGE, LA. 70810 – TEL: (225) 769-7699

DRAWN	SNW
CHECKED	JL
DATE	02.05.24
SCALE	1/4" = 1'-0"
JOB NO.	
SHEET	A-1

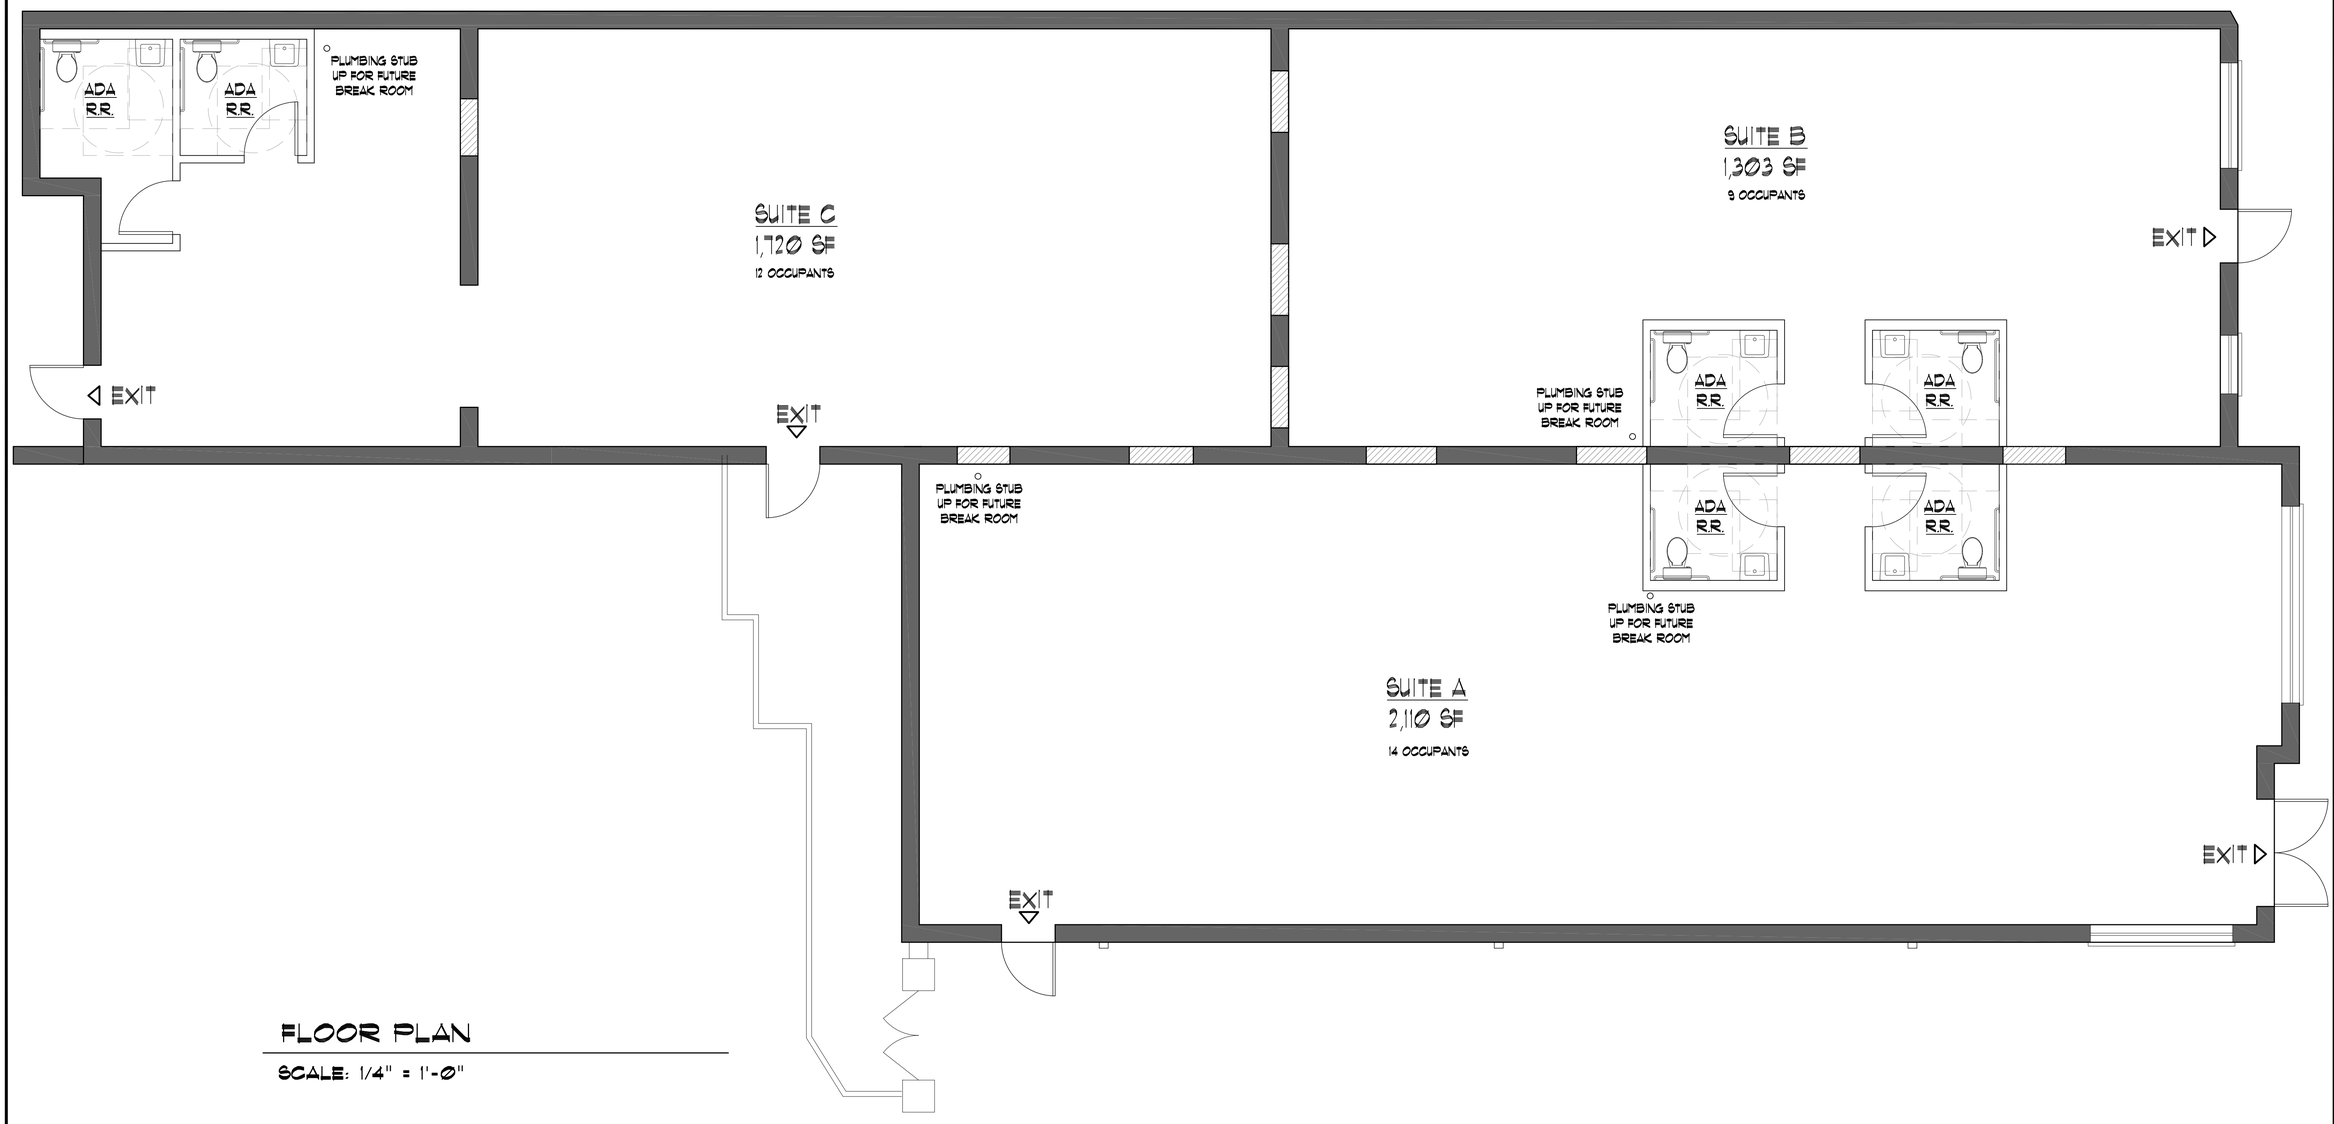

FLOOR PLAN

SCALE: 1/4" = 1'-0"

REVISIONS	BY
02.21.2024	

FERDINAND STREET RENOVATION

BATON ROUGE, LOUISIANA

JAIRO LEON
ARCHITECT

A PROFESSIONAL ARCHITECTURAL CORPORATION

12821 N. OAK HILLS PKWY. – BATON ROUGE, LA. 70810 – TEL: (225) 769-7699

DRAWN SNW
CHECKED JL
DATE 02.05.24
SCALE 1/4" = 1'-0"
JOB NO.
SHEET

A-2

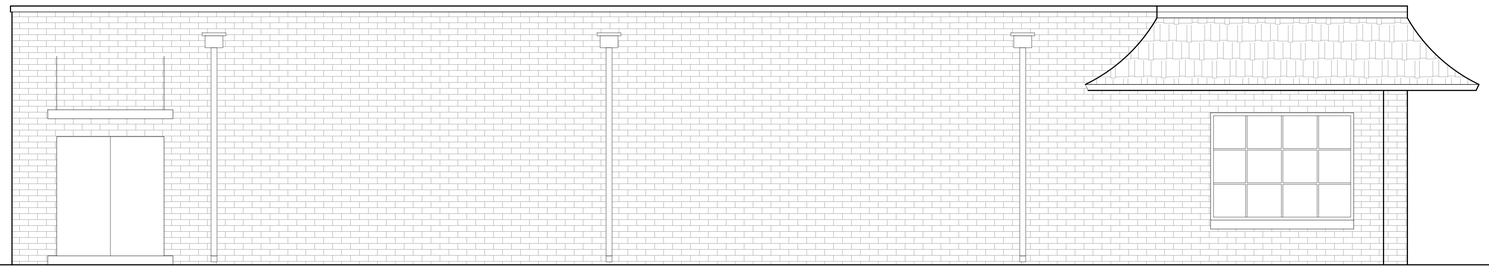

LEFT SIDE ELEVATION

- SCALE: 1/4" = 1'-0"

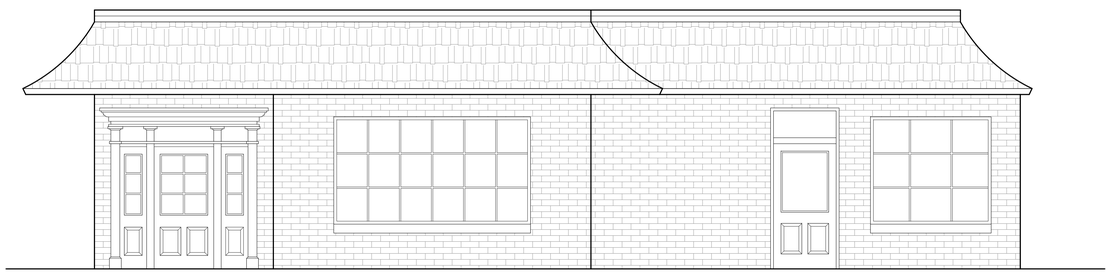

FRONT ELEVATION

- SCALE: 1/4" = 1'-0"

REVISIONS	BY
02.21.2024	

FERDINAND STREET RENOVATION

BATON ROUGE, LOUISIANA

JAIRO LEON
ARCHITECT

A PROFESSIONAL ARCHITECTURAL CORPORATION
12821 N. OAK HILLS PKWY. - BATON ROUGE, LA. 70810 - TEL: (225) 769-7699

DRAWN	SNW
CHECKED	JL
DATE	02.05.24
SCALE	1/4" = 1'-0"
JOB NO.	
SHEET	A-3



LEFT SIDE ELEVATION

- SCALE: 1/4" = 1'-0"

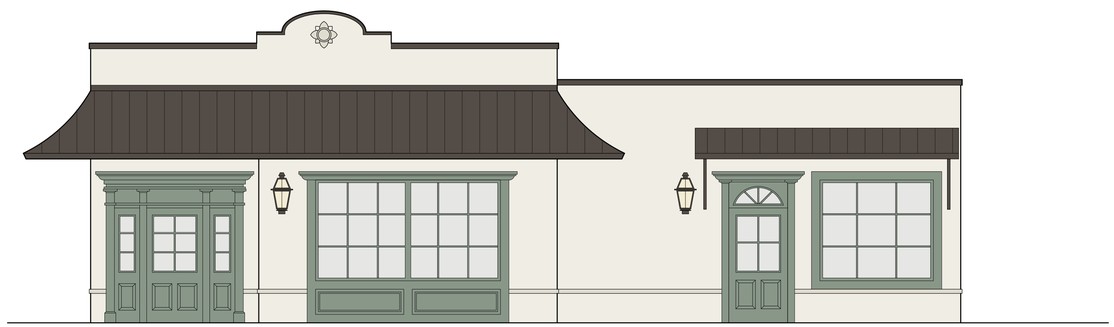

FRONT ELEVATION

- SCALE: 1/4" = 1'-0"

REVISIONS	BY
02.21.2024	

FERDINAND STREET RENOVATION

BATON ROUGE, LOUISIANA

JAIRO LEON
ARCHITECT

A PROFESSIONAL ARCHITECTURAL CORPORATION
12821 N. OAK HILLS PKWY. – BATON ROUGE, LA. 70810 – TEL: (225) 769-7699

DRAWN
SNW
CHECKED
JL
DATE
02.05.24
SCALE
1/4" = 1'-0"
JOB NO.
SHEET
A-3.1