
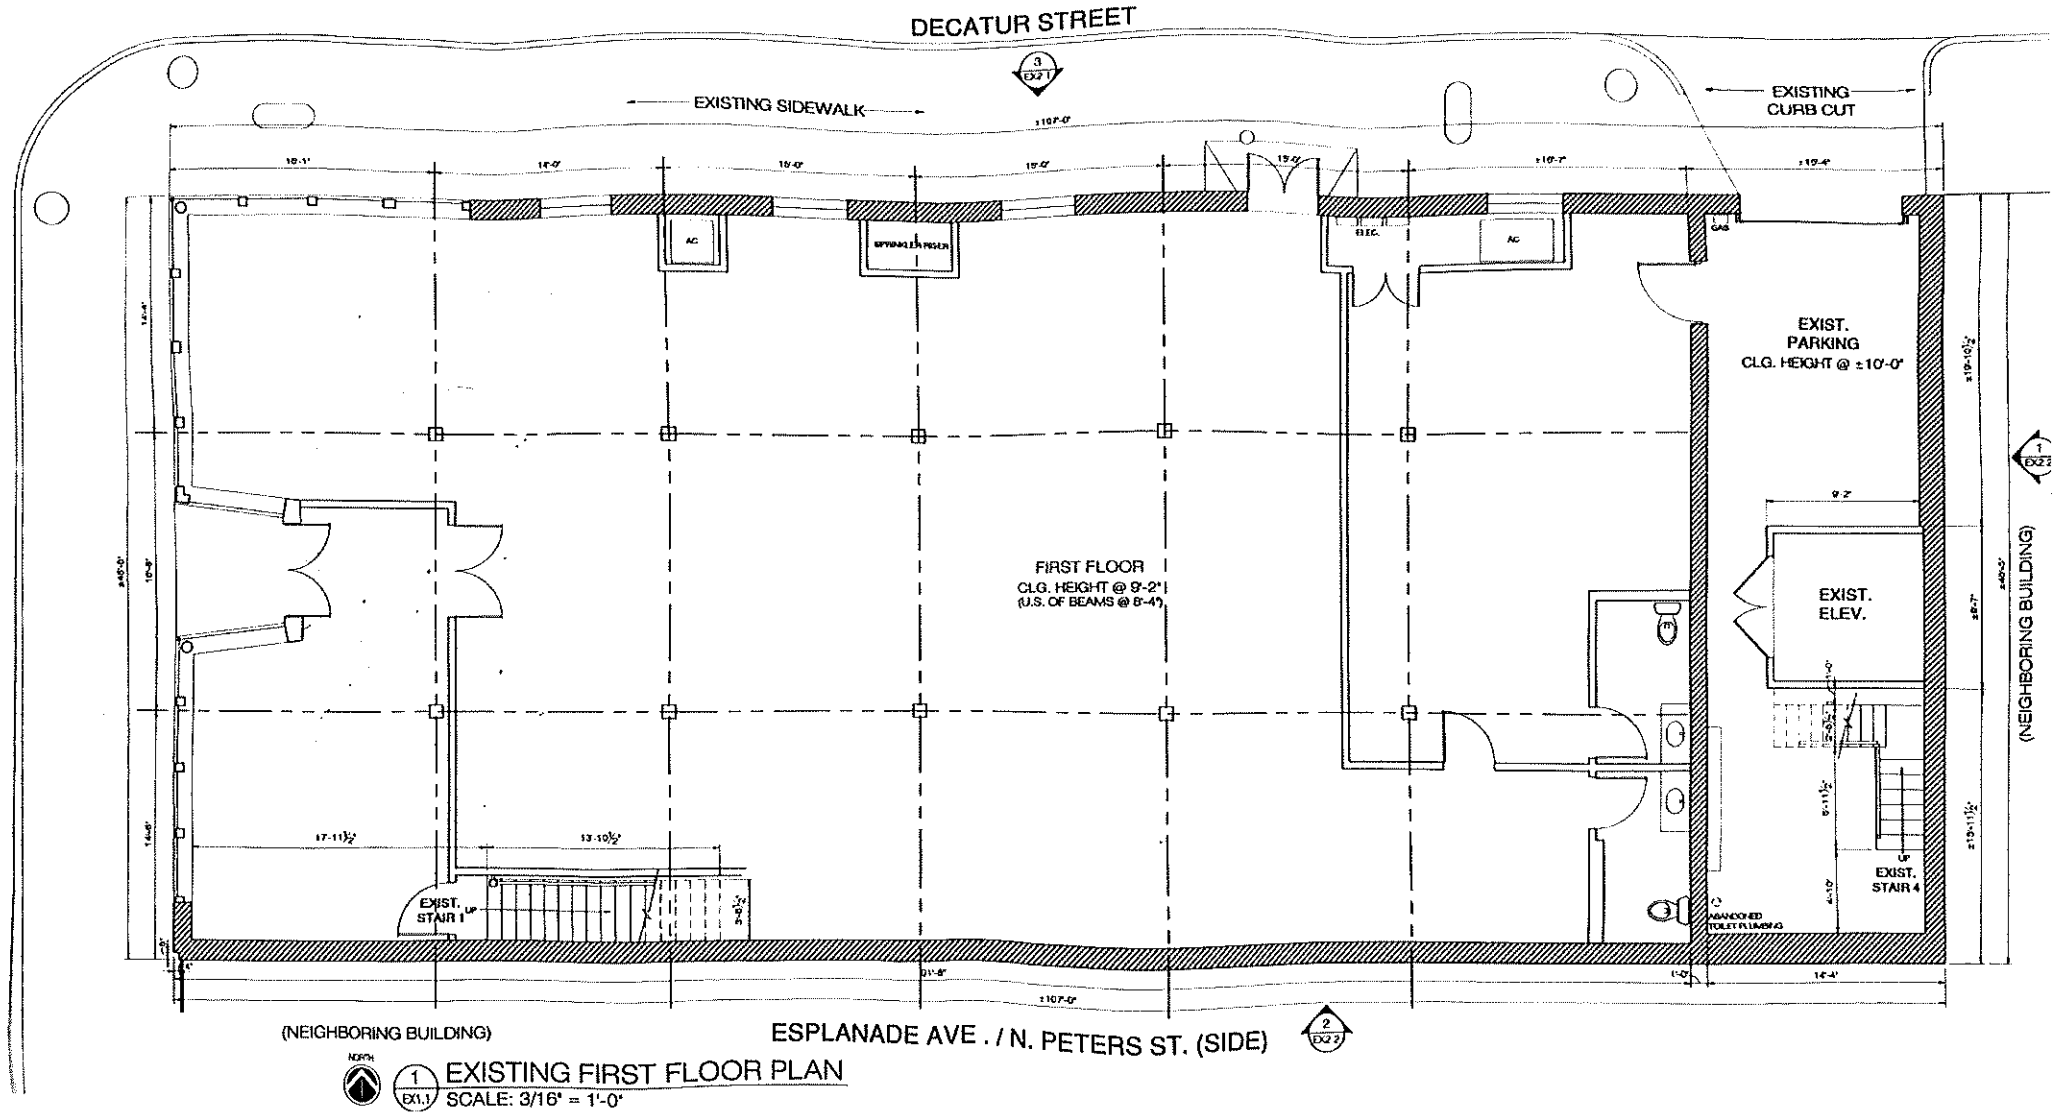



NORTH

1 EX1.1 EXISTING FIRST FLOOR PLAN


SCALE: 3/16" = 1'-0"

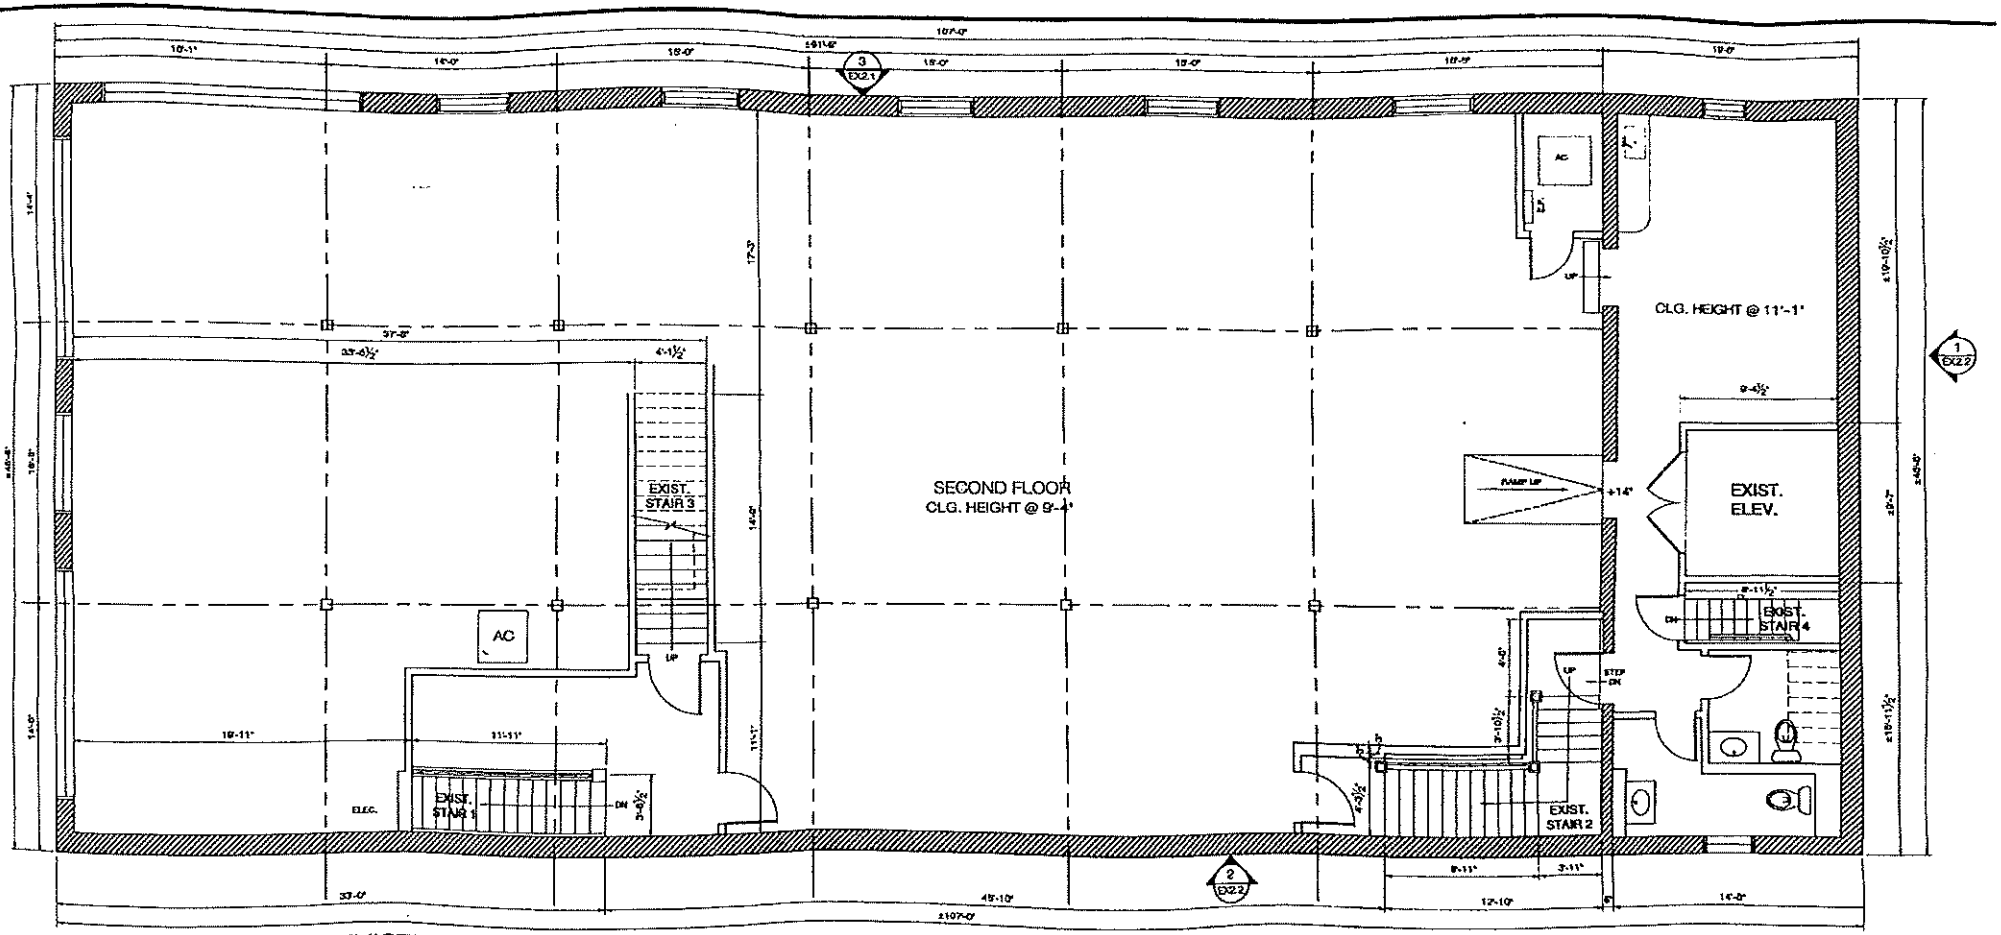

2 EX1.1 EXISTING SECOND FLOOR PLAN
SCALE: 3/16" = 1'-0"

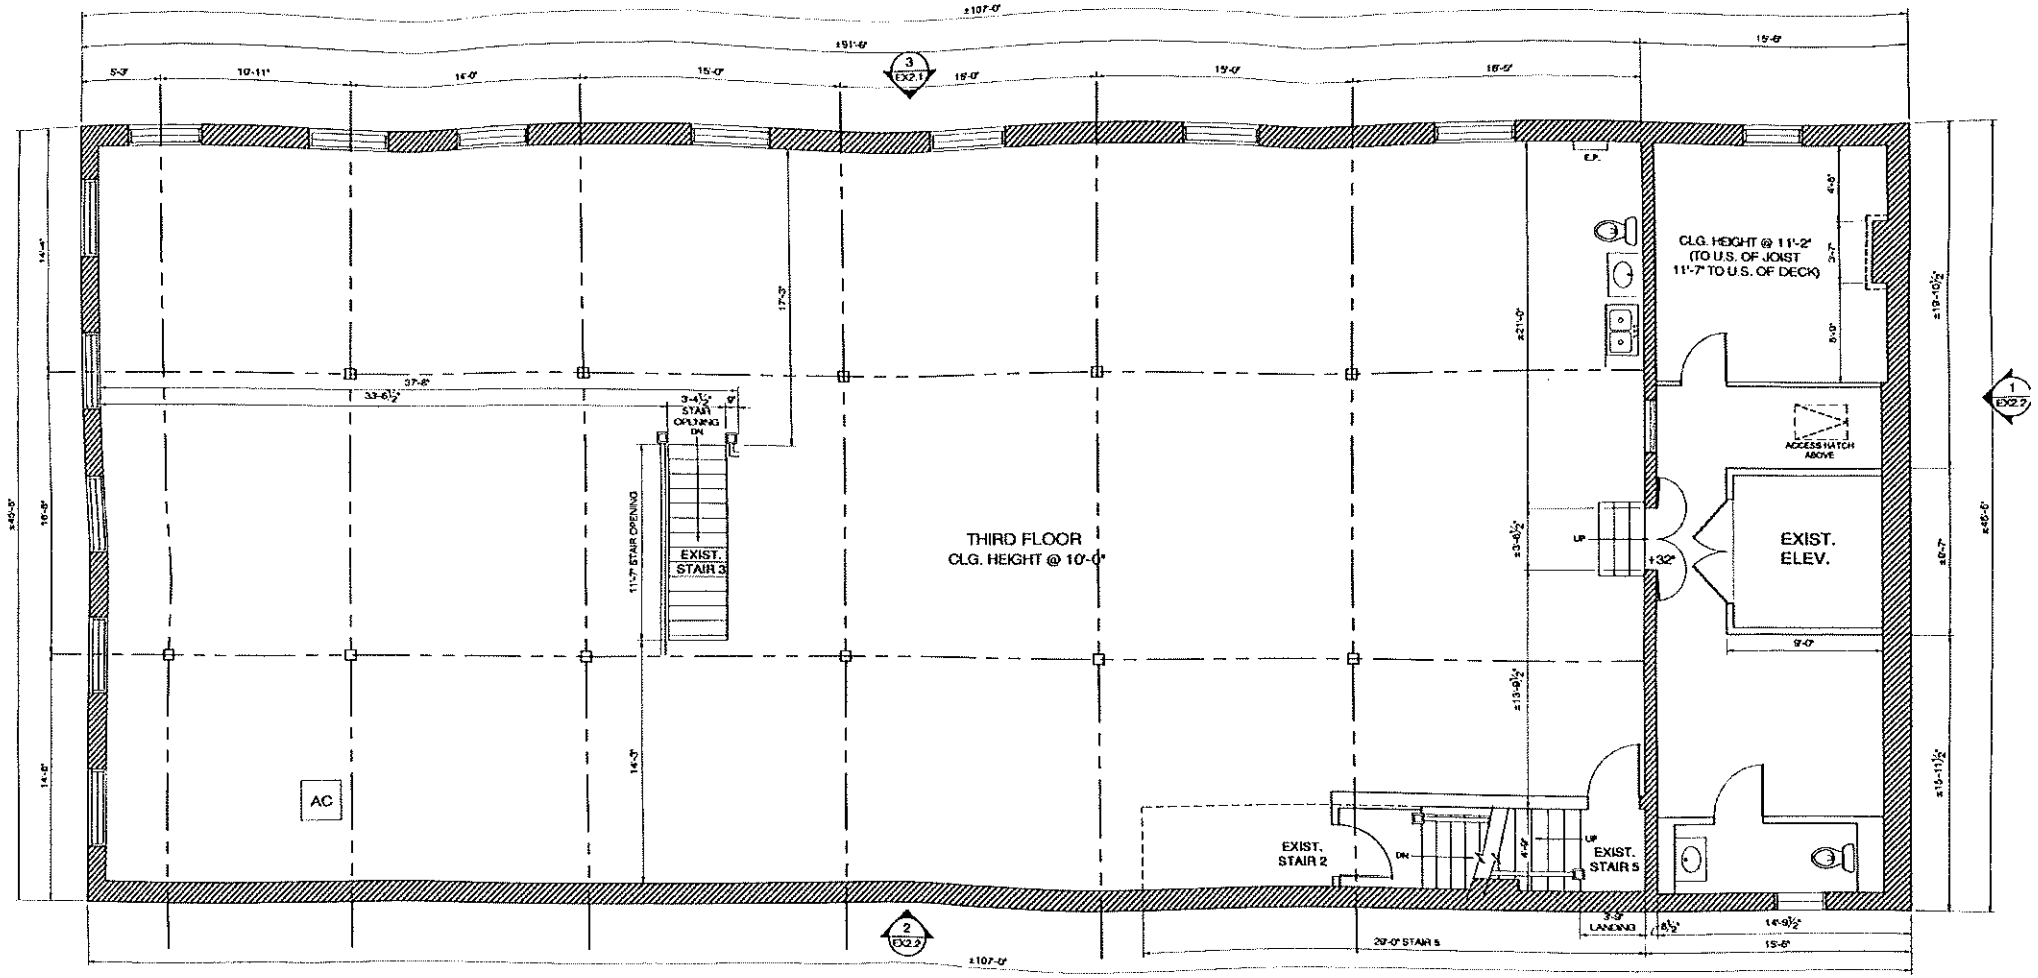

1 EX1.2 EXISTING THIRD FLOOR PLAN
SCALE: 3/16" = 1'-0"

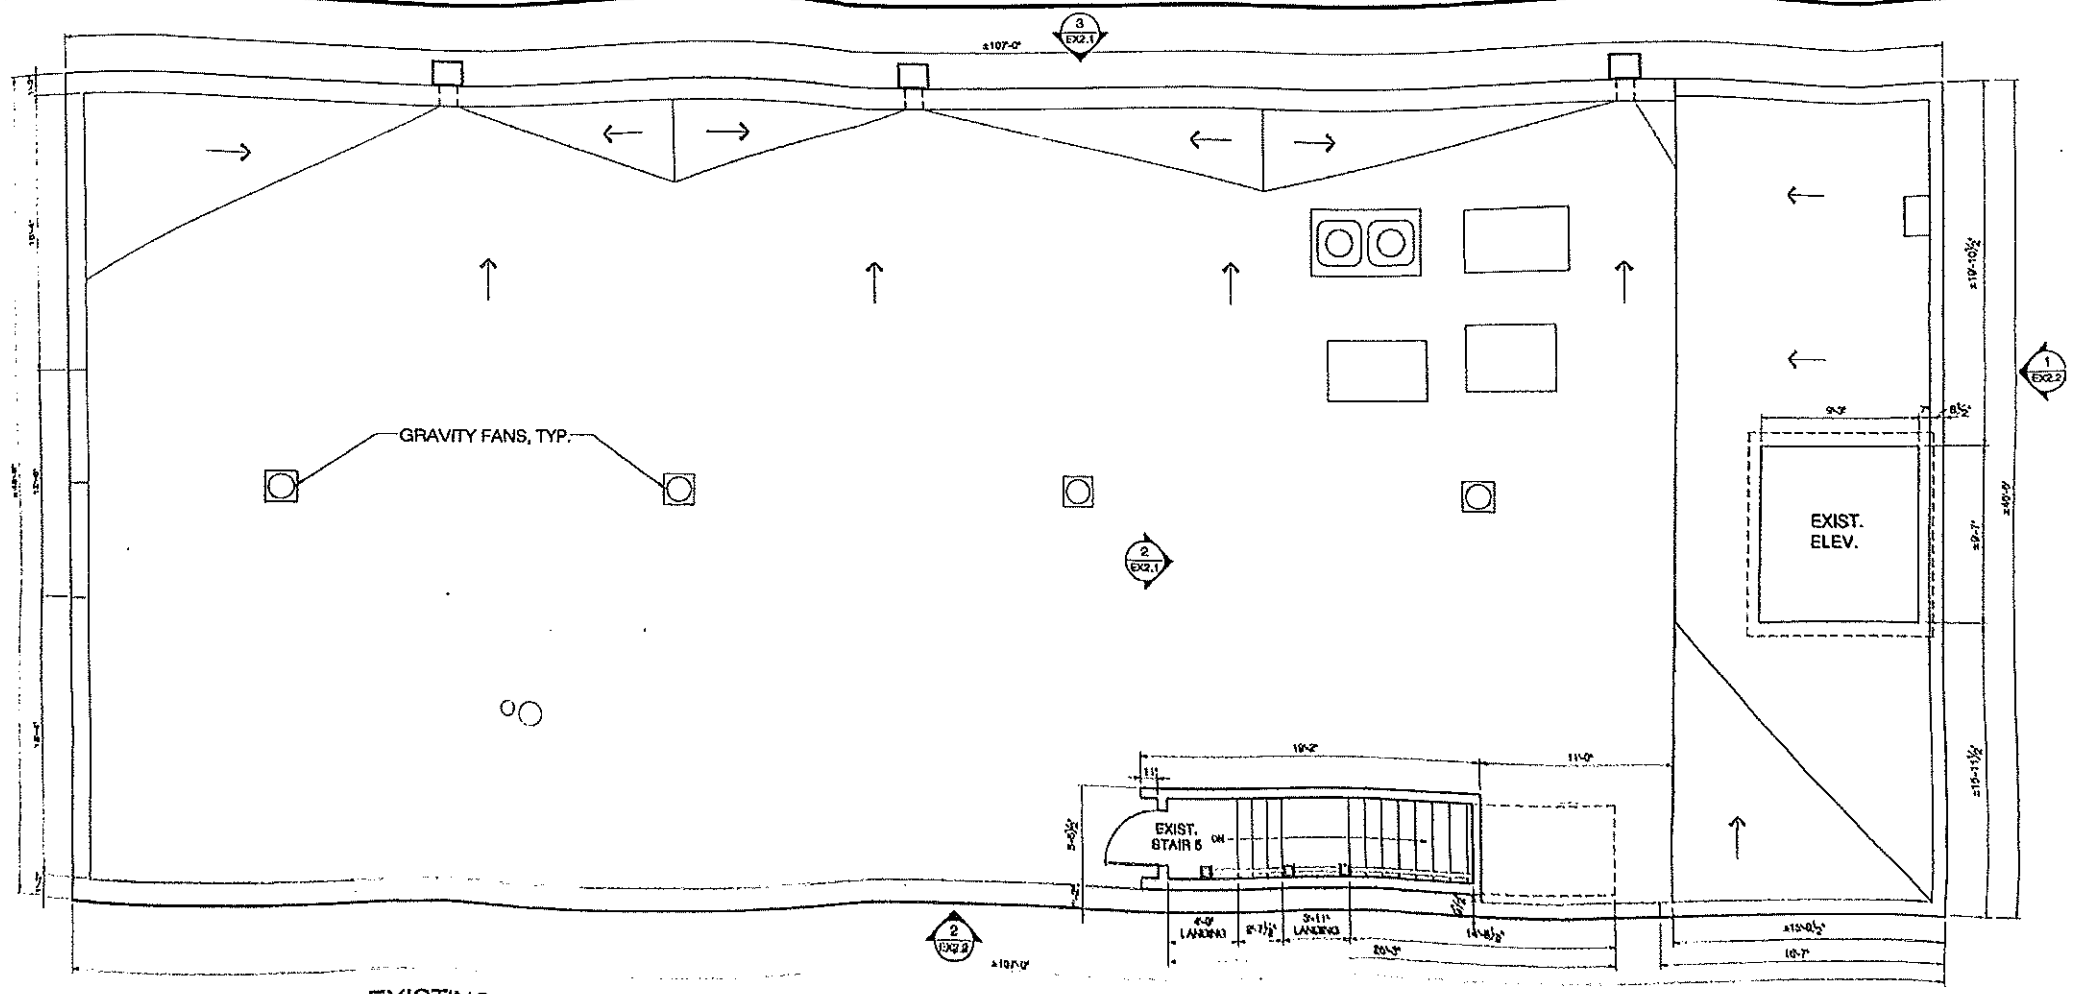

2 EX1.2 EXISTING ROOF PLAN
SCALE: 3/16" = 1'-0"