

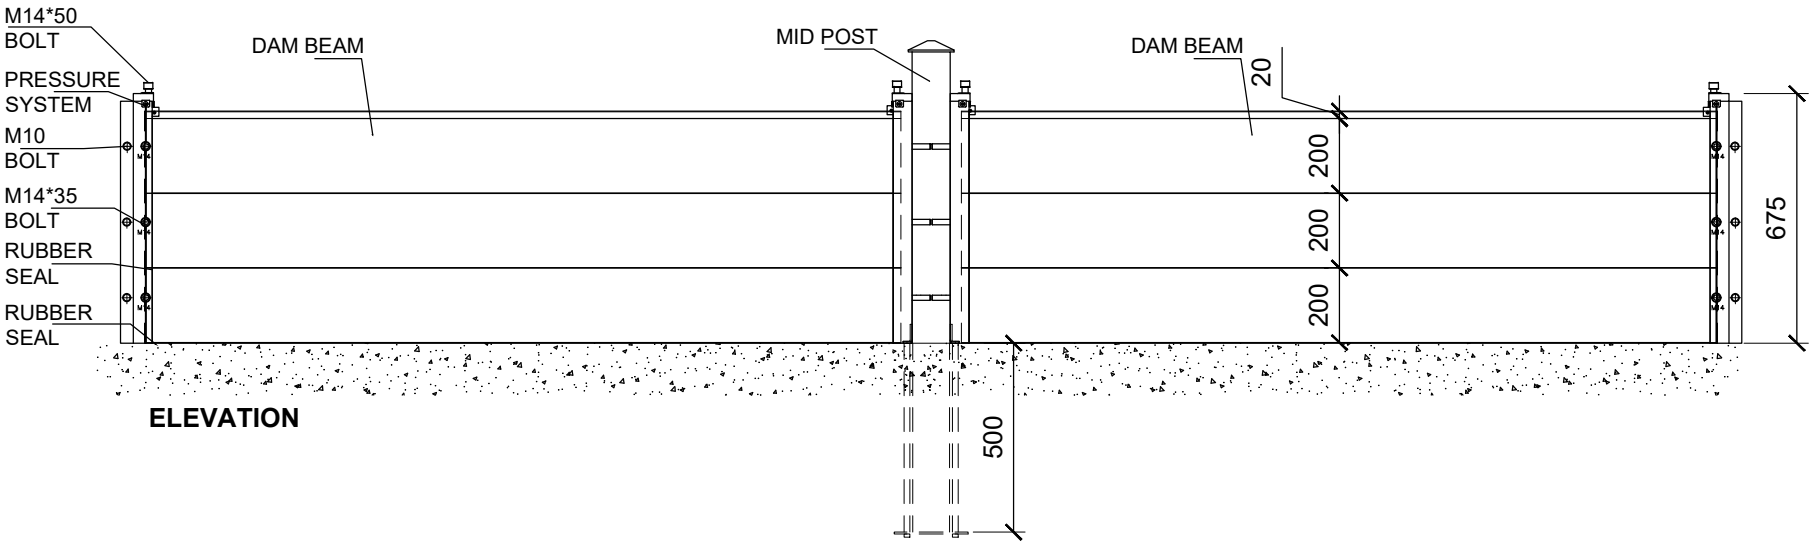


ELEVATION

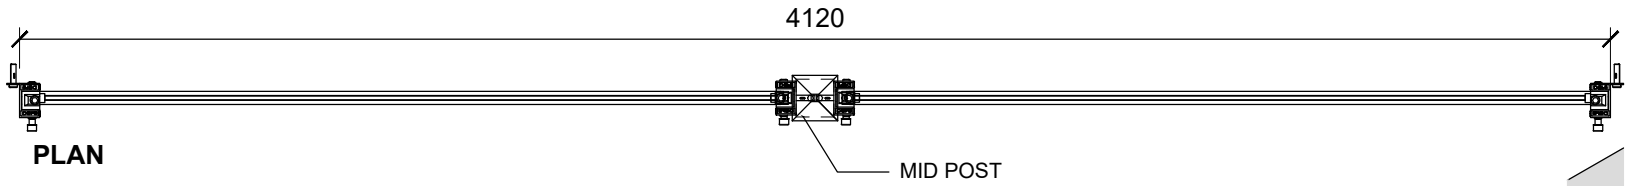

PLAN

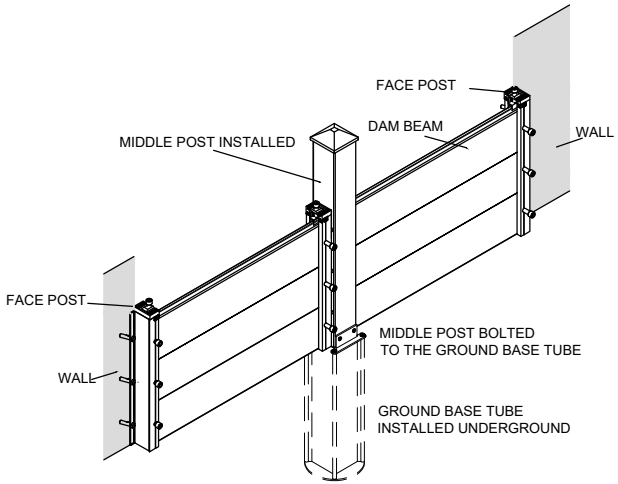

DEFE
FLOOD BARRIERS

FLOOD BARRIER

SUPPORT DETAILS

BARRIER TYPE **FP**

FACE POST FITTING WITH MIDDLE POST

PLAN & ELEVATION

Sheet 06 | Scale 1:20 @ A4

All dimensions shown are in millimeters

use figured dimensions only, do not scale from drawing. drawings copyright of DEFE