

TECHNICAL EXHIBIT 2


TYPICAL RECEPTION/ TRANSACTION COUNTER, TRANSACTION WINDOW WITH TEMPERED GLASS, AND RECEPTION DESK

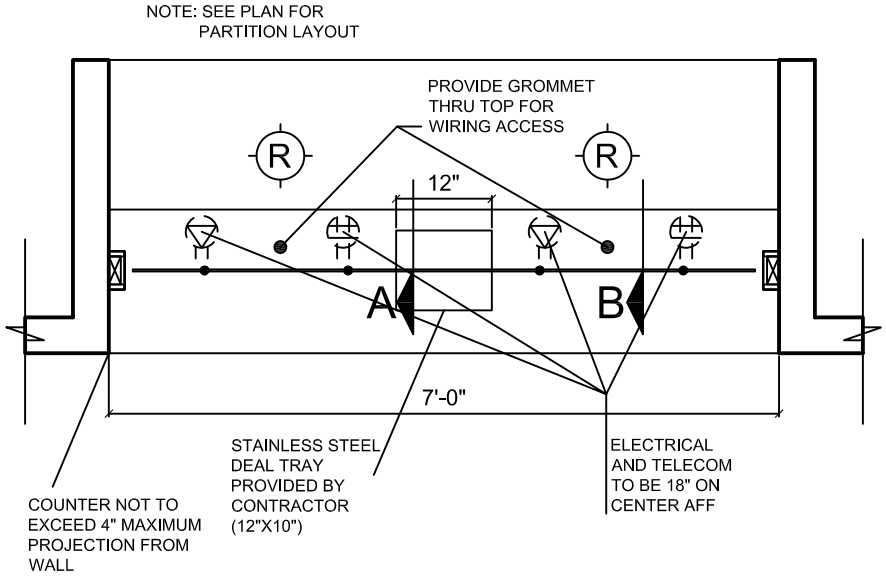


PLAN
SCALE: NTS

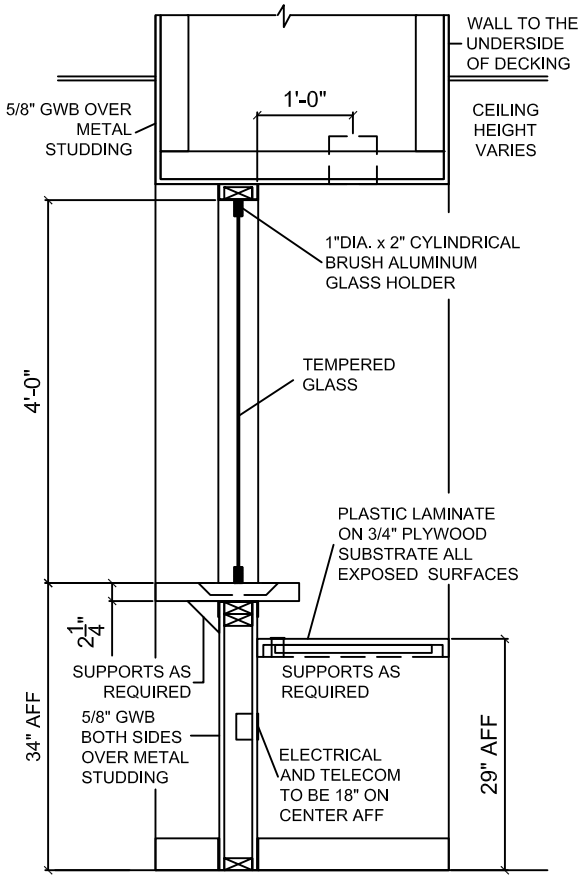

SECTION A
SCALE: NTS

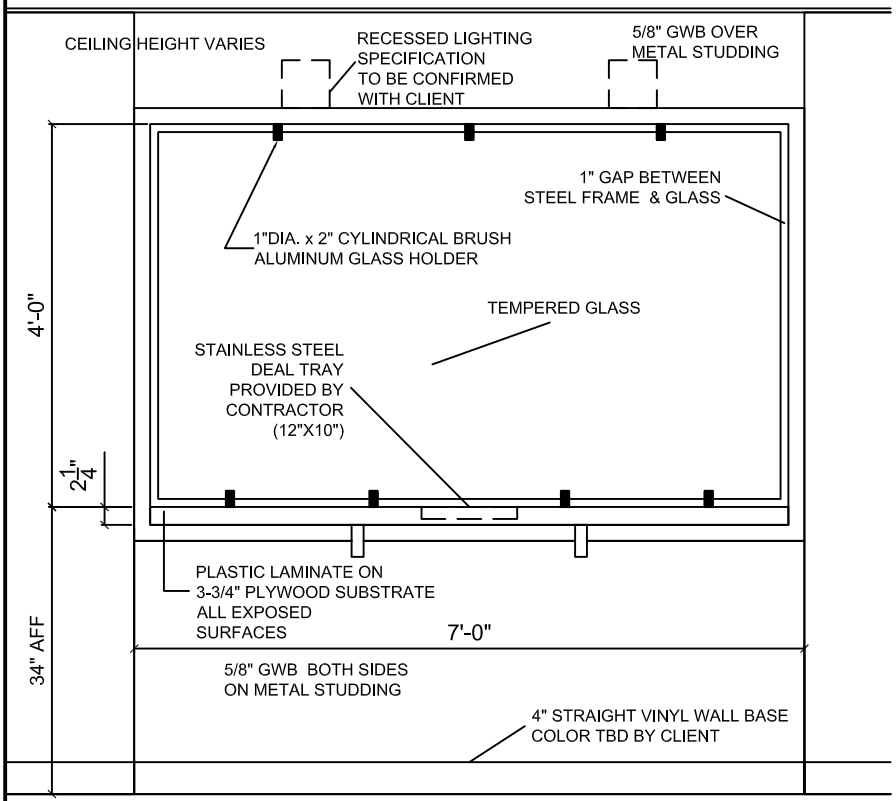

ELEVATION
SCALE: NTS

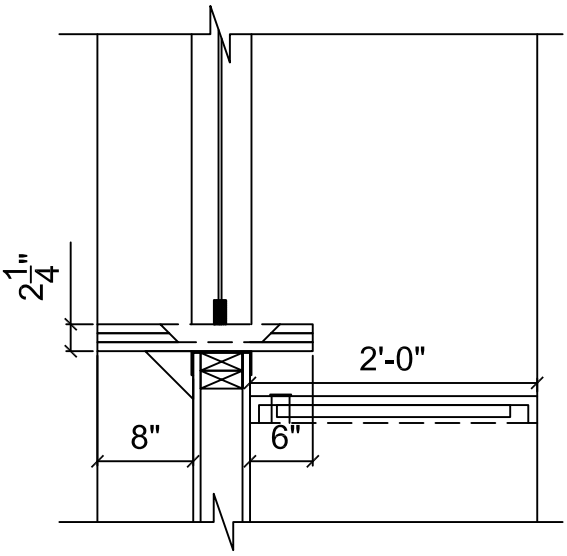

SECTION B
SCALE: NTS


FOR REFERENCE ONLY
VERIFY ALL DIMENSIONS

TECHNICAL EXHIBIT 3


TYPICAL SHELVING DETAILS

NOTES:
1. VERIFY LOCATION & DEPTH OF ALL SHELVING WITH AGENCY PRIOR TO INSTALLATION.

2. WHEN CASE FILE SHELVING IS BACK TO BACK PROVIDE CONST 5/8" PLYWOOD DIVIDERS ENTIRE LENGTH OF BACK TO BACK SHELVING.

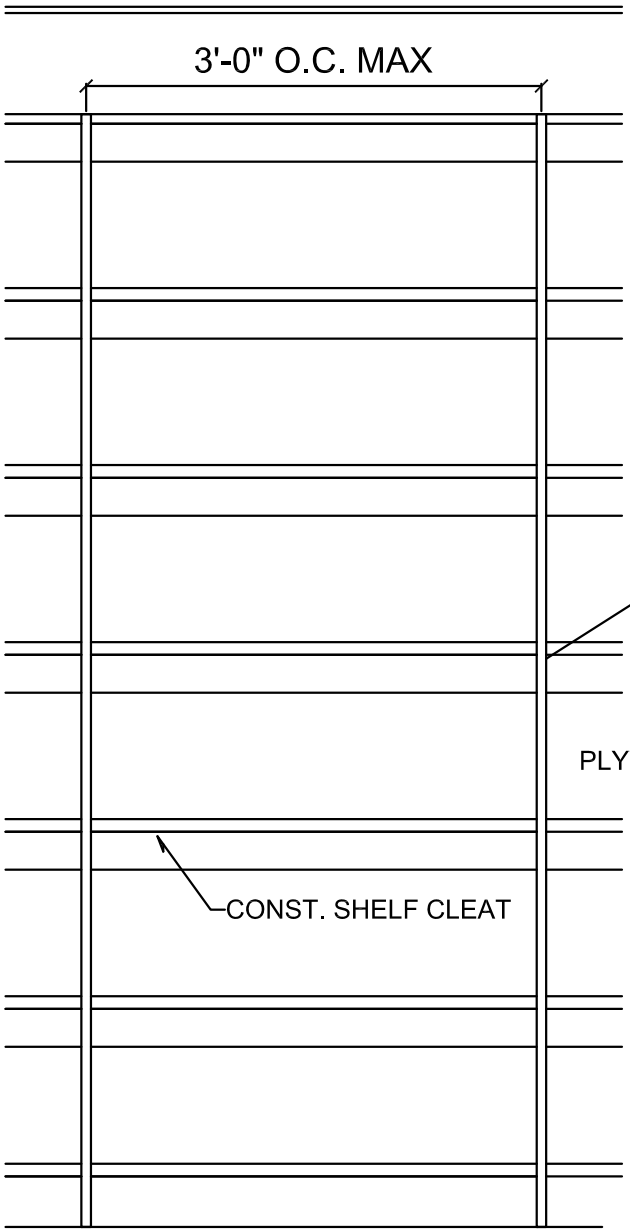


ELEVATION
SCALE: NTS

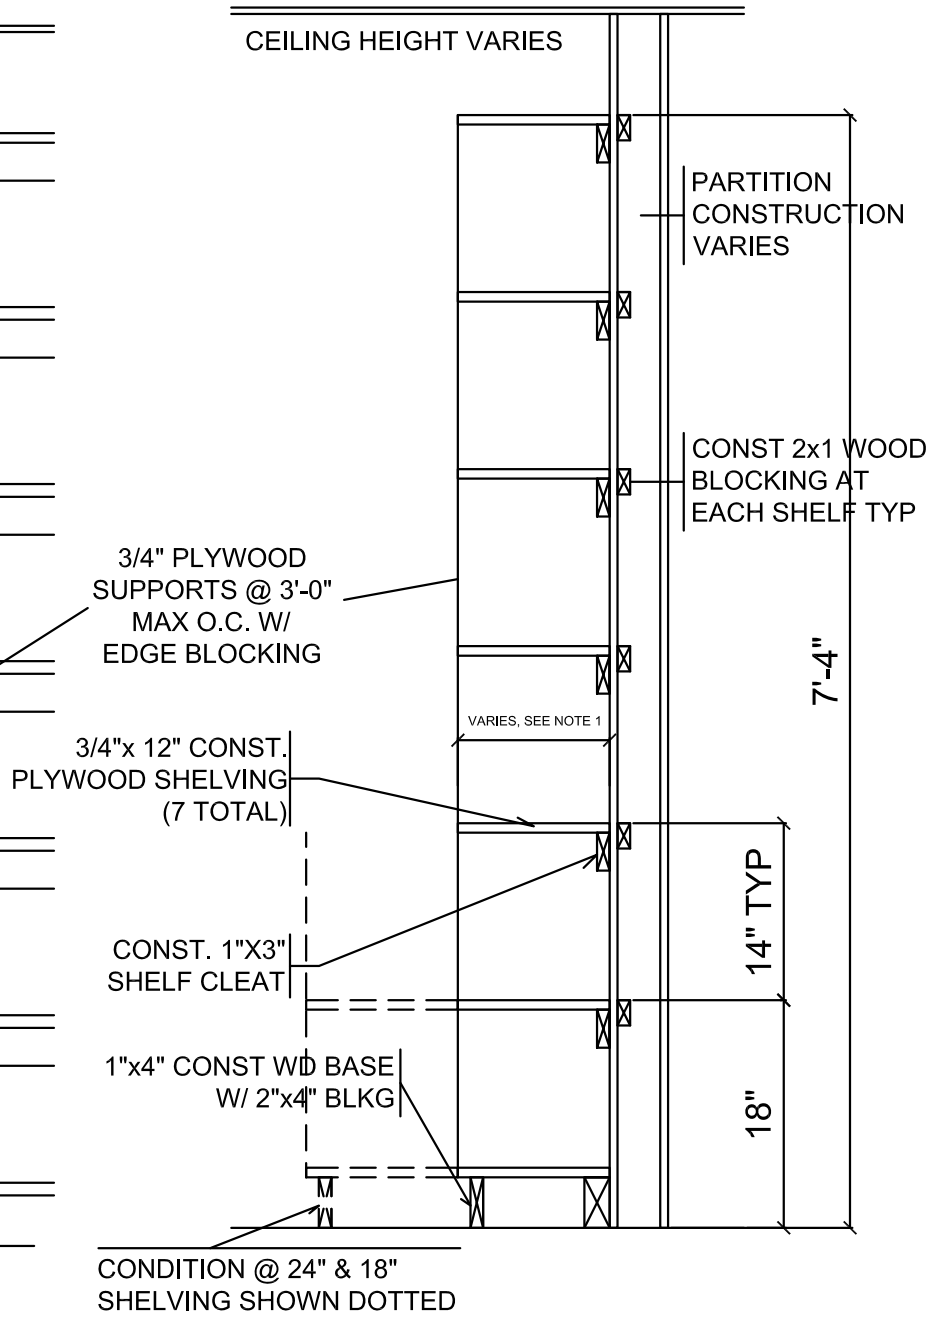

SECTION
SCALE: NTS

TECHNICAL EXHIBIT 4

TYPICAL CHAIR RAIL DETAIL

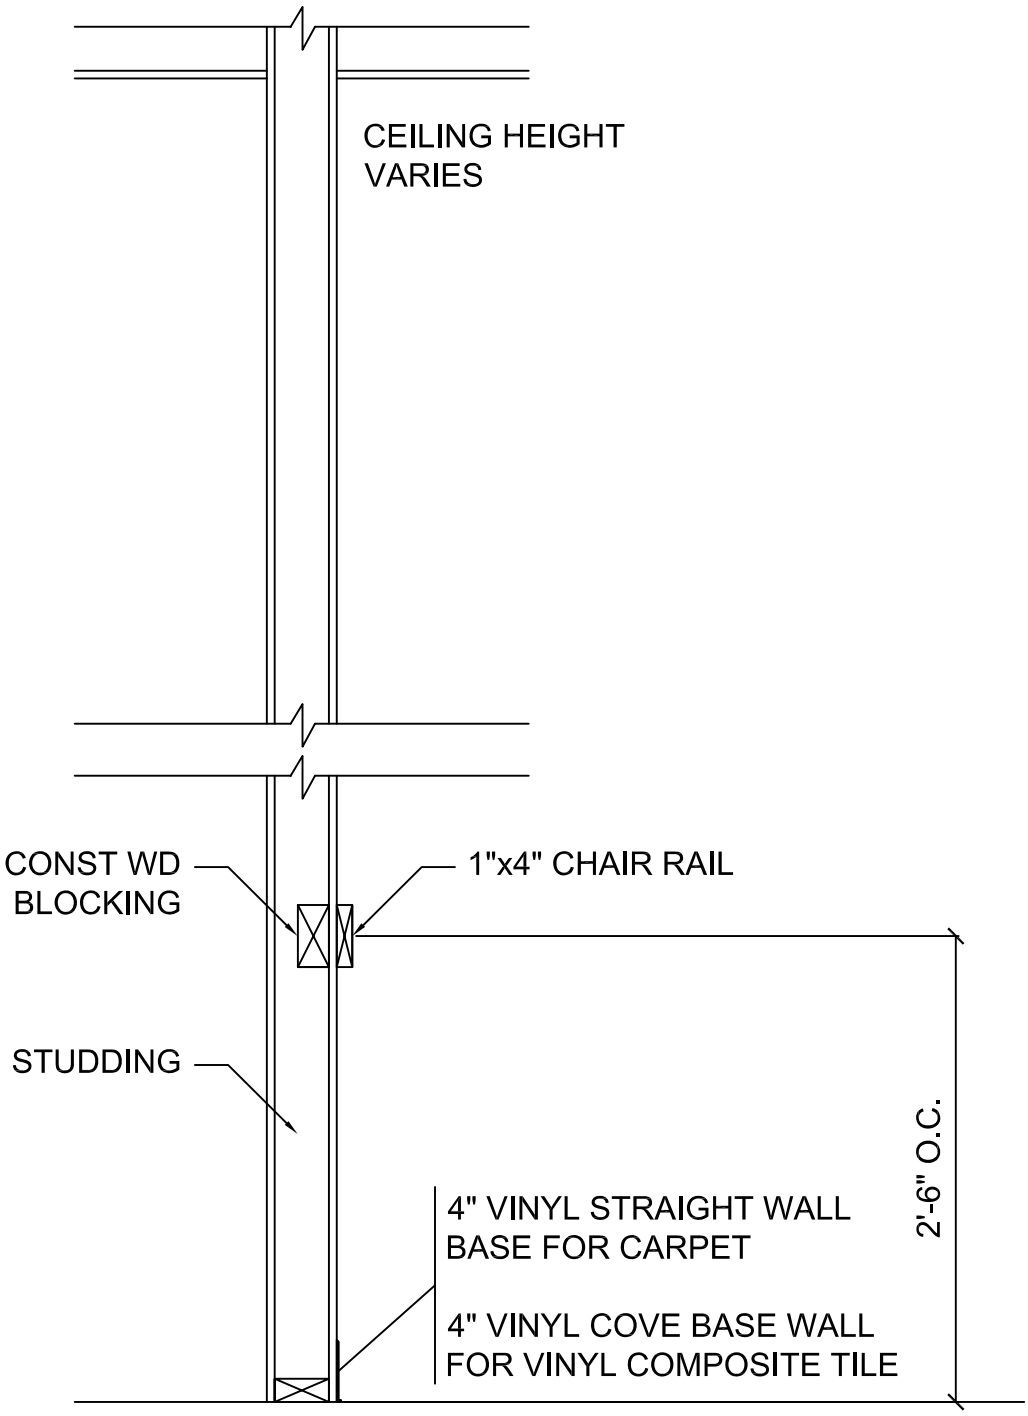

NOT TO SCALE

FOR REFERENCE ONLY

VERIFY ALL DIMENSIONS

S:\SOP\State Office Planning\IPDS\Boiler Plate Templates\Lease Exhibits\SK-2.11\SK-2.11.3-ChairRail.dwg, 11/4/2013 11:58:41 AM, Adobe PDF