ATTACHMENT C

Proposed Design Notes:

1. Demo interior walls, doors (2), and select fixtures/equipment in their entirety. Provide new walls, door, and fixtures to provide a bathroom with an Adult Changing Station.
2. Demo door and HM Frame, and portion of walls adjacent. Provide new walls for office space.
3. Provide new walls for office space.
4. Provide new entrance, glass doors. Match existing glass.
5. Provide cased opening in wall to adjacent room

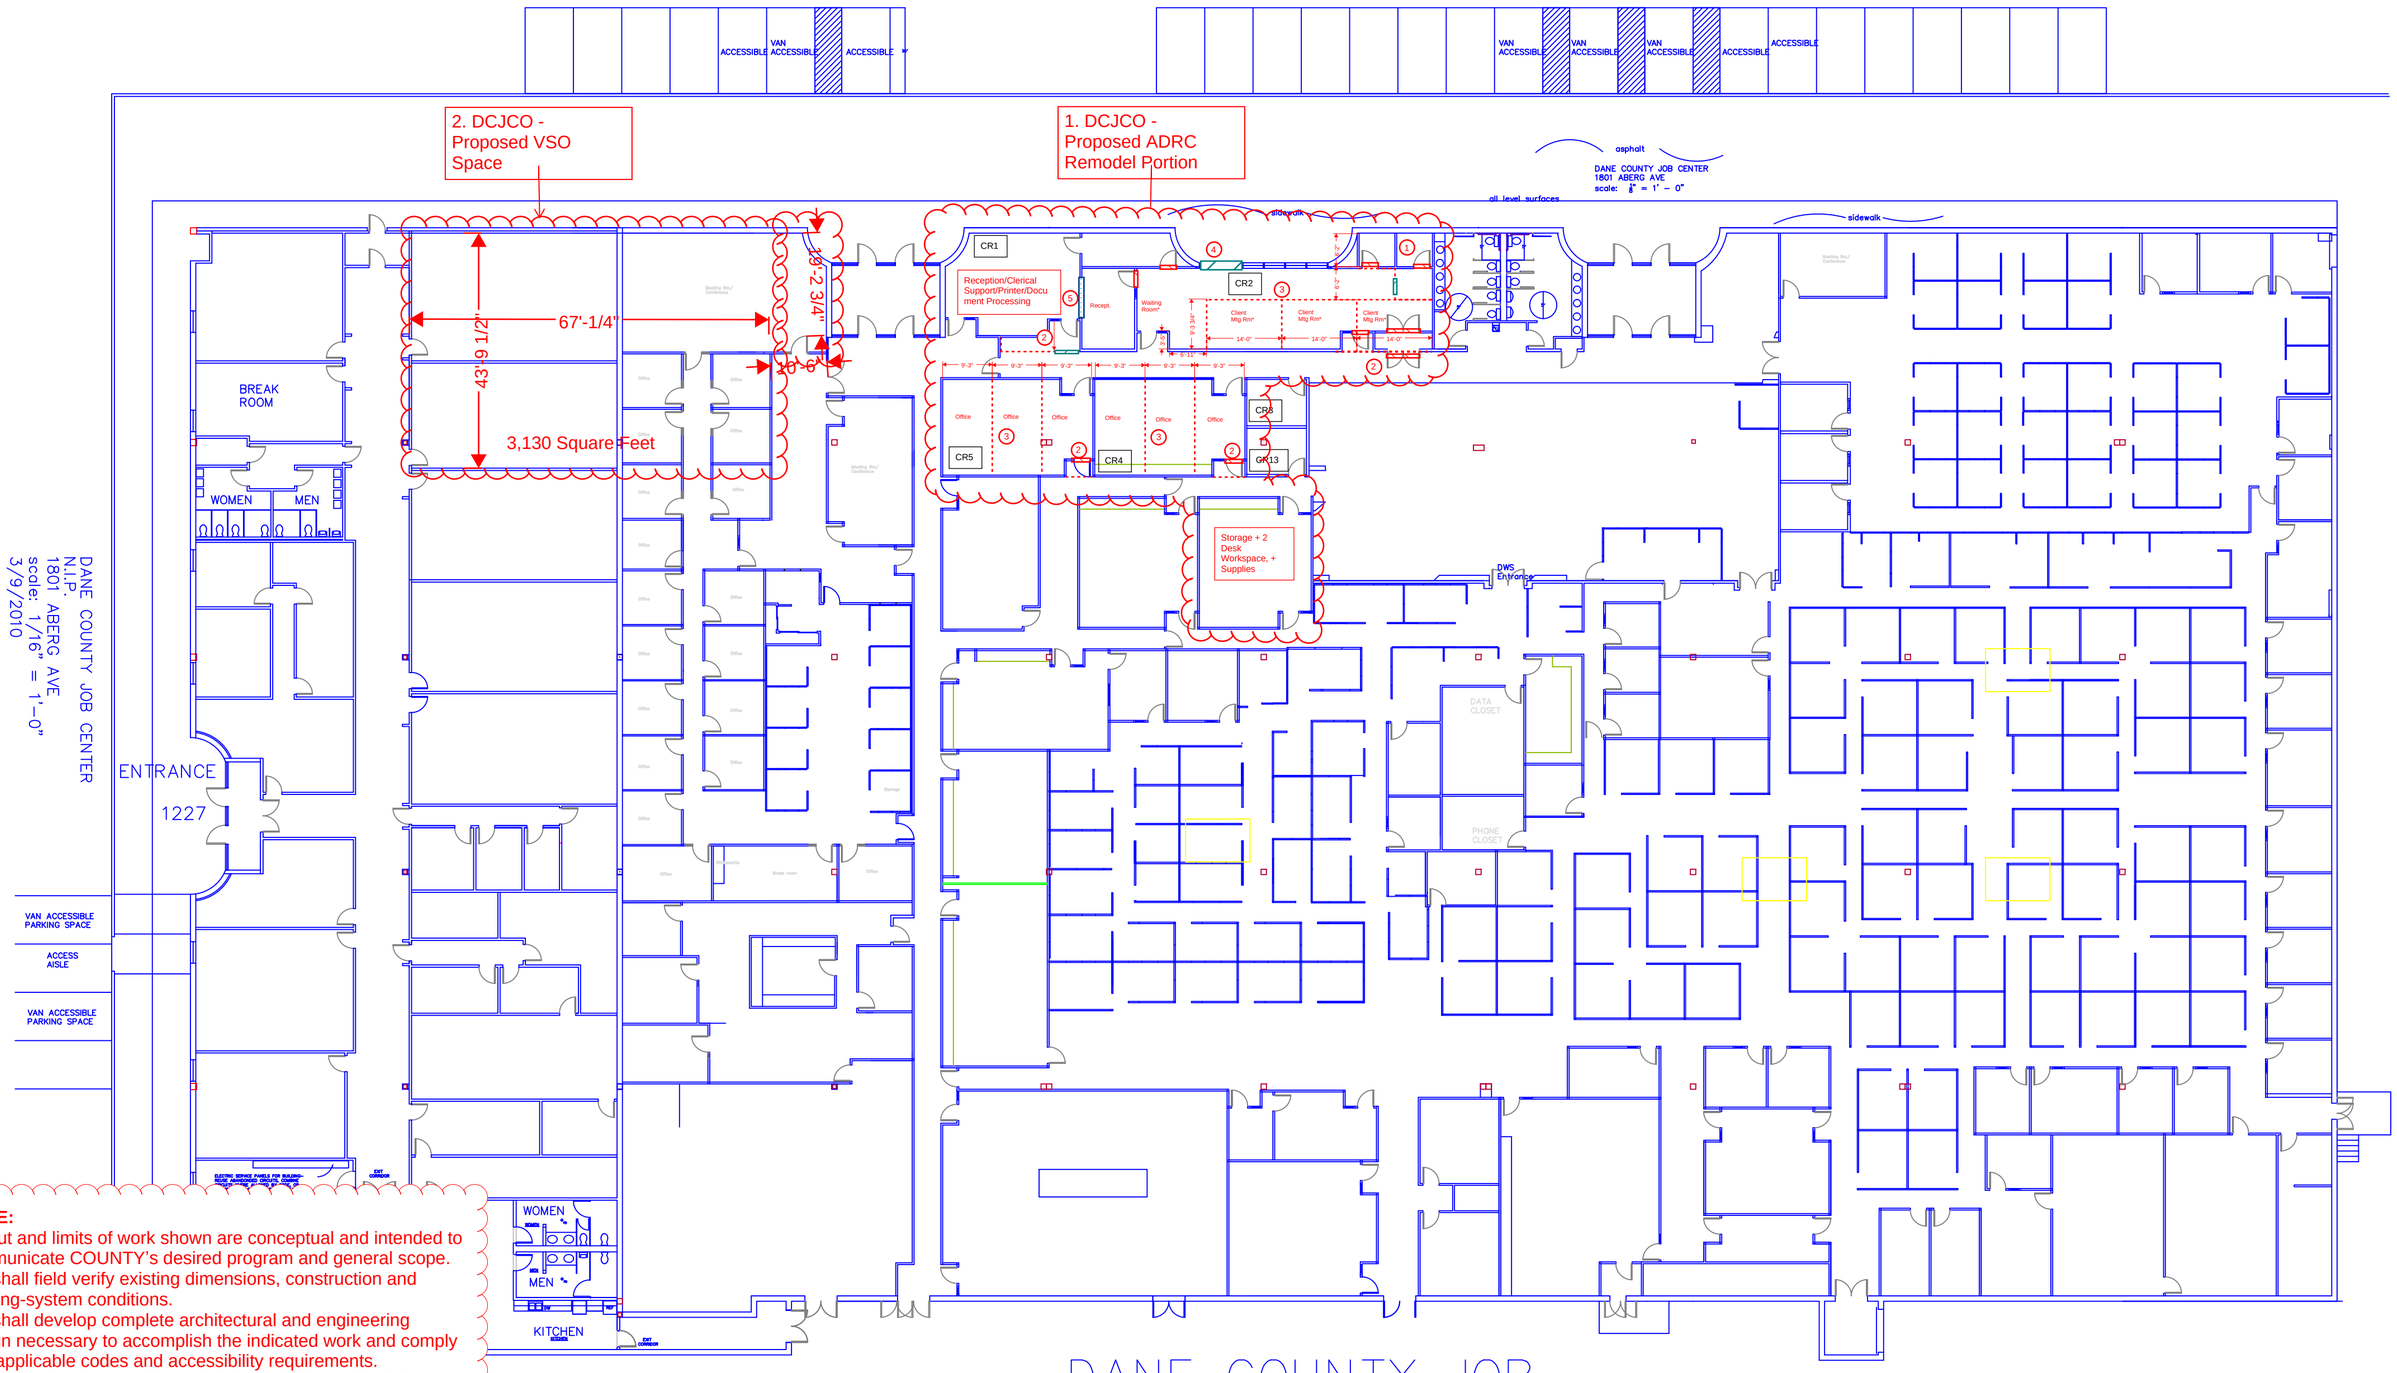

DANE COUNTY JOB CENTER
N.I.P.
1801 ABERG AVE.
scale: 1/16" = 1'-0"
3/9/2010

NOTE:
Layout and limits of work shown are conceptual and intended to communicate COUNTY's desired program and general scope.
A/E shall field verify existing dimensions, construction and building-system conditions.
A/E shall develop complete architectural and engineering design necessary to accomplish the indicated work and comply with applicable codes and accessibility requirements.
Existing walls, doors, ceilings, finishes, utilities and building systems shall be evaluated for modification, removal or reuse as required by the final design.
Coordinate architectural work with applicable structural, mechanical, plumbing, electrical, fire protection, telecommunications and security systems.

Area shown represents the general area proposed for Veterans Service Office use. Final room configuration has not been established. A/E shall develop space-planning alternatives during Schematic Design based on COUNTY and User Agency program requirements.

DANE COUNTY JOB CENTER
1801 ABERG AVE
scale: 1" = 20'-0"
3/9/2010

3.Dane County Human Services Northport Offices Remodel

b. New Reunification/Visitation Room – Existing Waiting Area

NOTE:
Layout and limits of work shown are conceptual and intended to communicate COUNTY's desired program and general scope.
A/E shall field verify existing dimensions, construction and building-system conditions.
A/E shall develop complete architectural and engineering design necessary to accomplish the indicated work and comply with applicable codes and accessibility requirements.
Existing walls, doors, ceilings, finishes, utilities and building systems shall be evaluated for modification, removal or reuse as required by the final design.
Coordinate architectural work with applicable structural, mechanical, plumbing, electrical, fire protection, telecommunications and security systems.
Furniture and equipment shown, if any, are conceptual unless specifically identified otherwise

Locations and intended functions of proposed reunification/visitation spaces are established conceptually. Final partition locations, observation arrangements, furnishings, equipment and building-system modifications shall be developed by the A/E.

NOTES

BASE BID NEW WALL = Wall type (A) Unless noted otherwise

1 NEW WALL UNDER ALTERNATE BID #7 Wall type (A) Unless noted otherwise

2 NEW WINDOW, WINDOW FRAME, AND COMPONENETS - SEE WINDOW TYPES (FIXED WINDOW) ALT. #2 OPERABLE WINDOW

2A ALTERNAT E BID #_____ NEW WINDOW, WINDOW FRAME AND COMPONENTS - SEE WINDOW TYPES

ALT. #1 = FIXED WINDOWS

ALT. #3. = OPERABLE WINDOWS

ALT. #10 = FIXED WINDOWS @ GROUND AND FIRST FLOOR ONLY

2B BASE BID MECHANCIAL GRILL

3. NEW DOOR BASE BID = DOOR #

4. NEW DOOR ALTERNATE BID = A - DOOR # UNDER ALT. #7

5. EXISTING DOOR W/NEW A.D.A. HARDWARE = DOOR #

6. PROVIDE WALL TYPE (8) AT ALL EXTERIOR WALLS FROM FLOOR TO CEILING

NOTE:
REPAIR DAMAGED AREAS OF EXISTING CONC. LANDING AND PROVIDE NEW SEALANT AT BITUMINOUS PAVING AND BUILDING EDGE

a. Existing Reunification/Visitation Room

c. New Reunification/Visitation Room - Sanitarian Space

1 FIRST FLOOR PLAN
1/8" = 1'-0"

PROJECT LAKEVIEW FACILITY REMODELING
1202 NORTHPORT DRIVE
MADISON, WISCONSIN
HSR # M930074
1st FLOOR PLAN
DRAWING
DATE AUGUST 1994
DRAWN BY JPM
REVISION

FILE # 93074A1
LAST UPDATE
8-1-94

HSR ASSOCIATES INC
ARCHITECTURE
ENGINEERING
LA CROSSE AND MADISON WI

A1