CITY OF LONG BEACH

Department of Public Works
411 West Ocean Boulevard, 5th Floor Long Beach, CA 90802
(562) 570-6383

October 9, 2026

ADDENDUM NO. 1

PLANS AND SPECIFICATIONS NO. R-7259
PALO VERDE AVENUE PEDESTRIAN BRIDGE SIGN PROJECT
IN THE CITY OF LONG BEACH, CALIFORNIA

NOTICE TO HOLDERS OF PLANS AND SPECIFICATIONS

Please note the following changes, clarifications and additions:

1. **DRAWINGS**

   AT-1 – Added note: "Graffiti removal locations, quantities, and dimensions shown are provided for reference and may vary based on actual field conditions. Contractor shall field verify the extent of graffiti removal required prior to performing work.

2. SPECIFICATIONS

   Division A Notice Inviting Bids

   PREBID QUESTIONS AND RFIs: All questions, including requests for interpretation or correction, or comments regarding the Contract Documents, must be submitted no later than October 27, 2026 at 5:00 p.m. Questions received after the pre-Bid question deadline will not be accepted.

CONTACT: Before the Bid opening, prospective Bidders shall direct any communications regarding this Work to:

City of Long Beach, Department of Public Works
Project Management Bureau
5th Floor, City Hall
411 W. Ocean Boulevard
Long Beach, CA 90802
Attention: **Kimvy Nguyen / Natalie Gonzalez**
E-mail: Kimvy.Nguyen@psomas.com /Natalie.Gonzalez@longbeach.gov

Communications may be written or oral, but the City is not bound by any oral interpretation of the Contract Documents made by any City employee, nor does the City guarantee the accurate transcription of oral questions.

PREPARED BY: Kimvy Nguyen

ACKNOWLEDGED BY: _____
Company Name

_____ _____
Print Name Title

_____ _____
Signature Date

Dist	COUNTY	ROUTE	POST MILES TOTAL PROJECT	SHEET No.	TOTAL SHEETS
7	LA	22	1.08/1.08	41	63

Georgia Medina 02-26-26
REGISTERED CIVIL ENGINEER DATE

PLANS APPROVAL DATE

GEORGIA A. MEDINA No. C69996 Exp. 09-30-26 CIVIL — REGISTERED PROFESSIONAL ENGINEER — STATE OF CALIFORNIA

THE STATE OF CALIFORNIA OR ITS OFFICERS OR AGENTS SHALL NOT BE RESPONSIBLE FOR THE ACCURACY OR COMPLETENESS OF SCANNED COPIES OF THIS PLAN SHEET.

MOFFATT & NICHOL
4225 E CONANT STREET
LONG BEACH, CA 90808

CITY OF LONG BEACH
411 WEST OCEAN BOULEVARD
LONG BEACH, CA 90802

NOTES:

1. VERIFY ALL CONTROLLING FIELD DIMENSIONS BEFORE ORDERING OR FABRICATING ANY MATERIAL.
2. SUBMIT SAMPLES OF COLORS AND MATERIALS TO CITY FOR APPROVAL BEFORE ORDERING MATERIALS.
3. SUBMIT REPLACEMENT COLORS TO CITY FOR APPROVAL IF OTHER PAINT MANUFACTURER USED.
4. CLEAN ALL Exist STRUCTURAL STEEL SURFACES VISIBLE.
5. TWO COLOR GRADIENT WITH GRADUAL TRANSITION FROM P2 TO P5 AS SHOWN IN REFEREE SAMPLE.
6. APPLY ANTI-GRAFFITI CLEAR COAT OVER ALL PAINTED SURFACES.
7. PAINT "PALO VERDE Ave POC BRIDGE No. 53-2713"
8. PAINT ALL SIDES OF EXISTING PIER WITH TWO COLOR GRADIENT AS SHOWN AND SPECIFIED.

LEGEND

PREPARE AND PAINT CONCRETE BRIDGE PIER


#	PAINT COLOR*	PANTONE MATCH
P2	MP01992 BLUE FLAG	PMS 2935C
P5	MP07490 JET STREAM	PMS 2707C

* COLOR MANUFACTURED BY MATTHEWS PAINT, SEE NOTE 3

GRAFFITI REMOVAL (THIS SHEET ONLY)

#	HEIGHT (FT)	WIDTH (FT)	AREA (SF)
1	10.0	1.5	15.0
2	4.0	1.5	6.0
3	4.0	1.5	6.0
4	1.0	1.5	1.5
5	2.0	1.5	3.0
6	3.0	1.5	4.5
7	4.0	1.5	6.0
8	1.5	8.0	12.0
9	11.0	1.5	16.5
TOTAL			70.5

Graffiti removal locations, quantities, and dimensions shown are provided for reference and may vary based on actual field conditions. Contractor shall field verify the extent of graffiti removal required prior to performing work. (A)

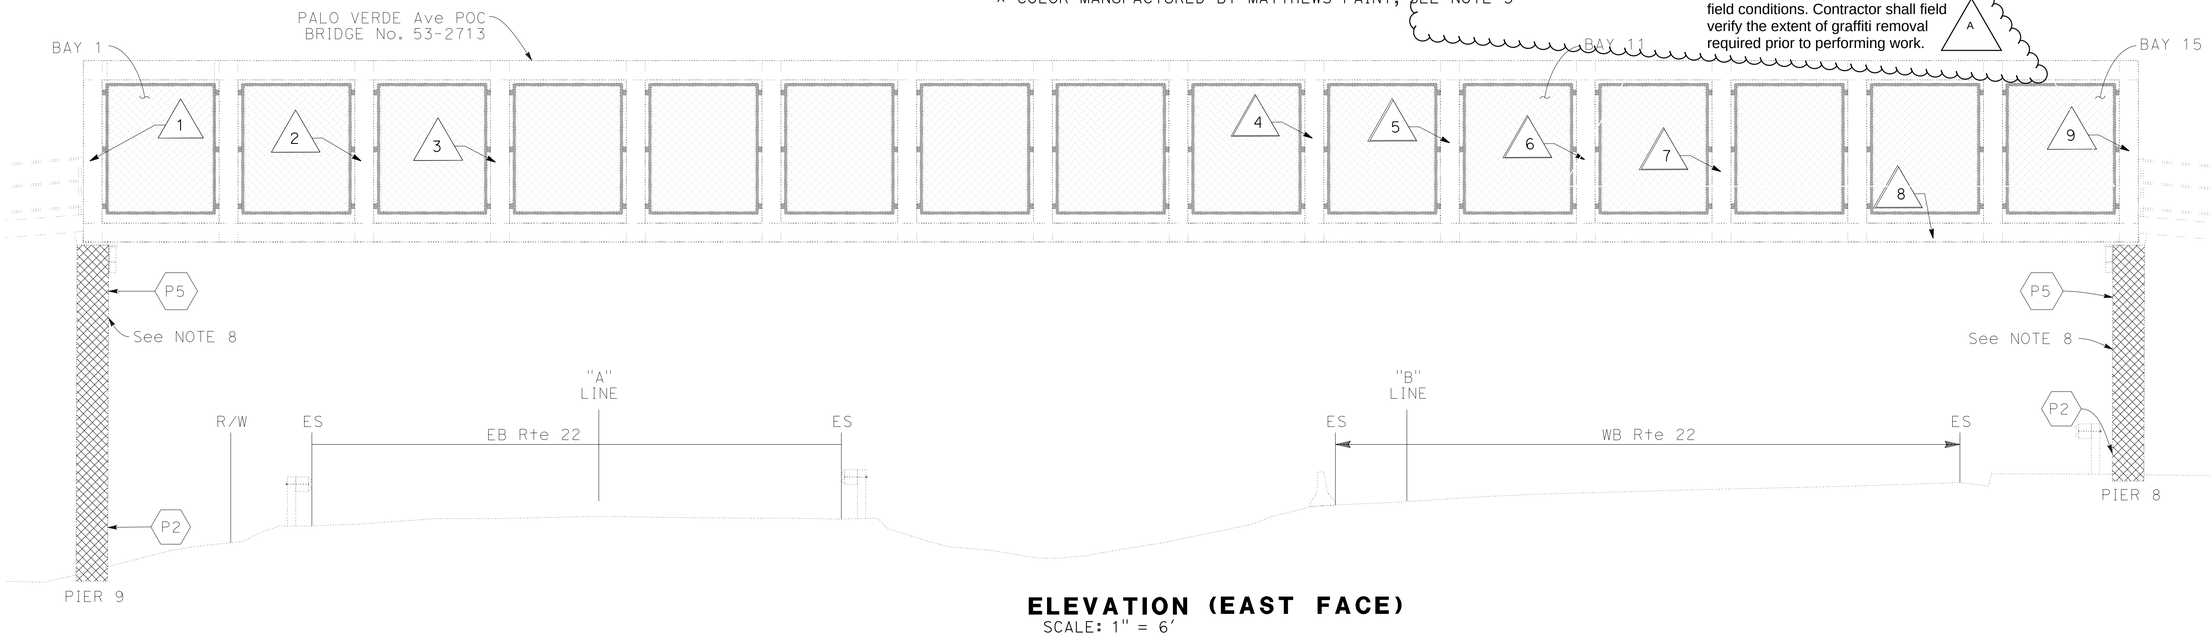

ELEVATION (EAST FACE)
SCALE: 1" = 6'

GRAFFITI REMOVAL AND PIER PAINTING (EAST FACE)

THIS PLAN TO BE USED FOR ARCHITECTURAL TREATMENT INFORMATION ONLY

ARCHITECTURAL TREATMENT

SCALE: AS SHOWN

AT-1

1	--	ISSUE FOR BID	--	--	07-20-26

B-4849

STATE OF CALIFORNIA - DEPARTMENT OF TRANSPORTATION
Caltrans

CONSULTANT FUNCTIONAL SUPERVISOR: NICOLAS VELAZQUEZ, P.E.
CALCULATED-DESIGNED BY: N. VELAZQUEZ
CHECKED BY: G. MEDINA
REVISED BY | DATE REVISED

LAST REVISION | DATE PLOTTED => 7/28/2026
00-00-00 | TIME PLOTTED => 3:37:13 PM

BORDER LAST REVISED 7/2/2010

USERNAME => jawoniyi
DGN FILE => 109300-33A_pg001-clean-East.dgn

RELATIVE BORDER SCALE IS IN INCHES 0 1 2 3

UNIT 0000 | PROJECT NUMBER & PHASE | 00000000001

DIVISION A

NOTICE INVITING BIDS
FOR
PALO VERDE AVENUE PEDESTRIAN BRIDGE SIGN PROJECT

RECEIPT OF BIDS: Bids will be accepted on behalf of the City, Owner of the work, until 10:00 am on November 10, 2026 for Palo Verde Avenue Pedestrian Bridge Sign Project via the City's online portal https://longbeachbuys.buyspeed.com/ keyword Project R-7259.

MANDATORY PRE-BID CONFERENCE AND JOB-SITE WALK-THROUGH: The City will conduct a mandatory pre-bid conference to review bidding processes, Project Labor Agreement (PLA), at 9:00am on October 20, 2026. Prospective Bidders must attend this meeting.

The pre-bid conference will be conducted via Microsoft Teams. Prospective Bidders must attend this meeting. The meeting can be accessed online via the following link or by phone:

Palo Verde Avenue Pedestrian Overcrossing Bridge R-7259 Pre Bid Virtual Teams Meeting

Meeting ID: 244 616 748 949 827
Passcode: Dc2gm3DF

Dial in by phone
+1 951-344-4988, 984456970# United States, Riverside
Phone conference ID: 984 456 970#

PREBID QUESTIONS AND RFIs: All questions, including requests for interpretation or correction, or comments regarding the Contract Documents, must be submitted no later than October 27, 2026 at 5:00 p.m. Questions received after the pre-Bid question deadline will not be accepted.

The job-site walk-through will be conducted on site on **Tuesday October 20, 2026 at 11:30 a.m**. We will be meeting at cul-de-sac at E 5th St near Channel View Park. Job-site walk-through is mandatory. Prospective Bidders must also attend this meeting.

DESCRIPTION OF WORK: The work to be done consists of fabrication and installation of a gateway sign signifying the entrance to the City via 7th Street. The sign will be mounted on the Long Beach Bridge over 7th Street near Channel View Park, and will include LED lighting to illuminate the façade of the Long Beach letters. Bids are required for the entire Work.

LONG BEACH SMALL BUSINESS ENTERPRISE (LBSBE) PROGRAM: Bidders are advised that this project is subject to the City's Small Business (SBE), Very Small

Business, (VSBE), and Local Small Business (LSBE) Enterprise Program ("LBSBE Program") established by City Ordinance no. ORD 11-0010. A 10% combined SBE/VSBE/LSBE goal has been assigned to this project. See Division C and E of the Specifications.

PROJECT LABOR AGREEMENT (PLA): This work is covered by a Citywide Project Labor Agreement (PLA) entered into by the City of Long Beach with the Los Angeles/Orange Counties Building and Construction Trades Council and the signatory Craft Unions. The PLA establishes the labor relations Policies and Procedures for the City, the Contractor and subcontractors awarded contracts for the work and for the craft persons employed by the Contractor or subcontractor while engaged in the work. See Division E of the Specifications for the applicable PLA.

CONTRACTOR'S LICENSE: The Contractor shall possess a valid California Class A Contractor license at the time of bid. The City may deem any Bidder who fails to possess the required license to be non-responsive at the time of bid opening.

MINIMUM QUALIFICATIONS: Please note that for this work, minimum qualifications Apply. Information concerning these requirements can be found in Division C of the specifications. Bidders are required to complete the Bidders Qualifications Form and submit as part of the Bid Package.

PLANS AND SPECIFICATIONS: Plans and specifications are posted on the City's website at the URL http://www.longbeach.gov/finance/business-info/purchasing-division/ on the "Bids/RFPs" tab and available for free download, however, you must be registered (registration is free and may be accomplished at the same URL) and logged in to view or download the documents.

BID SECURITY: Bidders must **scan and upload** with their bid documents, a certified check or bank draft payable to the City of Long Beach, drawn on a solvent bank in the United States of America, or a satisfactory bond in an amount not less than 10 percent of the bid. The **original** of the above instrument shall be submitted to the City Clerk in a sealed envelope and **must be received and time/date stamped by the City Clerk's Office no later than the time and date stated for receipt of bids.** The outside of the envelope shall clearly state "Bid Security for Specification R-7259 PALO VERDE AVENUE PEDESTRIAN BRIDGE SIGN PROJECT. DO NOT OPEN WITH REGULAR MAIL." The City Clerk's Office is located at 411 W. Ocean Blvd, 1st Floor, Long Beach, CA 90802. The bid security may be submitted through certified mail or in-person. Bidders may proceed directly to Window 12 without pulling a service ticket.

The bid security shall serve as a guarantee that the Bidder, if awarded the Contract, will execute, and deliver to the City, no later than 15 calendar days after the date shown on the "Notice of Award," the following items:

1. The Contract for doing the work, and

2. A corporate surety bond in favor of the City of Long Beach in an amount not less than 100 percent of the Contract price for the faithful performance of the Contract, and
3. A corporate surety bond in an amount not less than 100 percent of the Contract price for the payment of all labor and material claims, and
4. Evidence of required insurance coverage as written in Division H of the Bid Specifications.

Failure to submit the items noted above when specified may result in the City, in its sole discretion, declaring the bid security forfeited and depositing the same into the City Treasury.

The City will retain the bid security accompanying all bids until it awards the Contract. The City will retain the bid security submitted with the bid of the Bidder to whom an award of Contract is made, and the bid security of the next higher bid, until the Contract between the Bidder to whom award of the Contract is made and the City has been executed.

RETENTION: In the event the contract to be awarded hereunder, including Bid Specifications and other documents incorporated therein by reference, provides for the withholding of monies by the City to ensure performance of such contract, the Contractor may: a) deposit with the City as a substitute for said monies, securities listed in Section 16430 of the California Government Code or bank or savings and loan certificates of deposit, or both, equivalent to the amount withheld; or, b) request payment of retentions earned directly to the escrow agent at the expense of the Contractor, provided Contractor requests, in writing, to make such substitution within five (5) days of the date of the Notice of Award of the Contract and bears all expenses in connection therewith. Either option shall be in accordance with Public Contract Code Section 22300.

CALIFORNIA WAGE RATE REQUIREMENTS: This project is a public work under Labor Code § 1720 et seq. Pursuant to Division 2, Part 7, Chapter 1 of the Labor Code of the State of California, the Director of Public Works of the City by and on behalf of the City Council has obtained from the Director of the Department of Industrial Relations of the State of California the general prevailing rate of per diem wages, and the general prevailing rate of holiday and overtime work in the locality in which the public work is to be performed for each craft, classification or type of workers needed to perform the work. Copies of the prevailing rate of per diem wages are on file in the office of the City Engineer, 5th Floor, City Hall, 411 West Ocean Boulevard, Long Beach, California 90802. The Contractor to whom the Contract is awarded, and its subcontractors, shall pay to all workers in the performance of the work not less than the prevailing rate of wages needed to execute the contract. Copies of schedules of prevailing wage rates may be obtained on the California Department of Industrial Relations website http://www.dir.ca.gov/dlsr. This project will be subject to the 2026-1 prevailing wage rate, as determined by the Director of the Department of Industrial Relations for the State of California. Bidders are directed to Section 7-2, “Labor,” of the Standard Specifications, and to Division H, Subsection 7-2.2, “Prevailing Wages,” for requirements concerning payment of prevailing wages, payroll records, and hours of labor.

DEPARTMENT OF INDUSTRIAL RELATIONS (DIR) COMPLIANCE: This project is subject to the following: No contractor or subcontractor may be listed on a bid proposal for a public works project (submitted on or after March 1, 2015) unless registered with the Department of Industrial Relations pursuant to Labor Code section 1725.5 [with limited exceptions from this requirement for bid purposes only under Labor Code section 1771.1(a)]. No contractor or subcontractor may be awarded a contract for public work on a public works project (awarded on or after April 1, 2015) unless registered with the Department of Industrial Relations pursuant to Labor Code section 1725.5. This project is subject to compliance monitoring and enforcement by the Department of Industrial Relations. Contractors are further cautioned that certified payrolls shall be submitted electronically directly to the Department of Industrial Relations.

CERTIFIED PAYROLL SUBMISSION TO THE CITY OF LONG BEACH: Pursuant to the provisions of Labor Code Section 1776, Contractor shall keep and shall cause each subcontractor performing any portion of the work under this Contract to keep an accurate payroll record, showing the name, address, social security number, work classification, straight time and overtime hours worked each day and week, and the actual per diem wages paid to each journeyman, apprentice, worker, or other employee employed by Contractor or subcontractor in connection with the work. Such payroll records for Contractor and all subcontractors shall be certified and shall be available for inspection at all reasonable hours at the principal office of Contractor pursuant to the provisions of Section 1776 of the Labor Code. Contractor's failure to furnish such records to City or City's authorized Labor Compliance representative in the manner provided herein for notices shall entitle City to withhold the penalty prescribed by law from progress payments due to Contractor.

Each contractor and every subcontractor and supplier shall be required to submit certified payrolls and labor compliance documentation electronically at the discretion of and the manner specified by the City of Long Beach. Electronic submittal will be a web-based system, accessed on the World Wide Web by a web browser. Each contractor and subcontractor will be given a Log On identification and password to access the City of Long Beach reporting system. The foregoing is in addition to, and not in lieu of, any other requirements or obligations established and imposed by any department of the City with regard to submission and retention of certified payroll records for Contractor and subcontractors.

APPRENTICESHIP EMPLOYMENT (CONTRACTS OVER $30,000 ONLY): The Contractor shall comply with Section 1777.5 of the Labor Code concerning the employment of apprentices by the Contractor or any subcontractor under the Contractor and, by submitting a Bid and executing the Contract, the Contractor stipulates that it shall so comply. Contractors employing apprentices or trainees under approved programs shall maintain written evidence of the registration of apprenticeship programs and certification of trainee programs, the registration of the apprentices and trainees, and the ratios and wage rates prescribed in the applicable programs.

PENALTIES: Contractor and subcontractors are subject to penalties, including, but not limited to, under Labor Code §§ 1775, 1776, 1777.7 and 1813, for failure to comply with Labor Code § 1720 et seq. The Awarded Contractor expressly agrees to comply with the penalty provisions of California Labor Code section 1776.

(SEAL)

/s/ MONIQUE DE LA GARZA
CITY CLERK, CITY OF LONG BEACH, CALIFORNIA

_____
DATE

/s/ THOMAS B. MODICA
CITY MANAGER

End of Division A – Notice Inviting Bids