THE AREA BELOW IS TO BE LEFT BLANK - FOR USE BY CITY FOR PERMIT REVIEW STAMP ONLY-

CAN YOU SEE THE AIRPLANES? THE ADJACENT SAMPLES SHOW THREE DIFFERENT LEVELS OF SHADING. SETTINGS FOR VIEWING AND PRINTING DRAWING CONTENT ARE OPTIMIZED WHEN ALL THREE PLANES ARE VISIBLE. THIS GUIDANCE IS PROVIDED FOR REFERENCE ONLY.

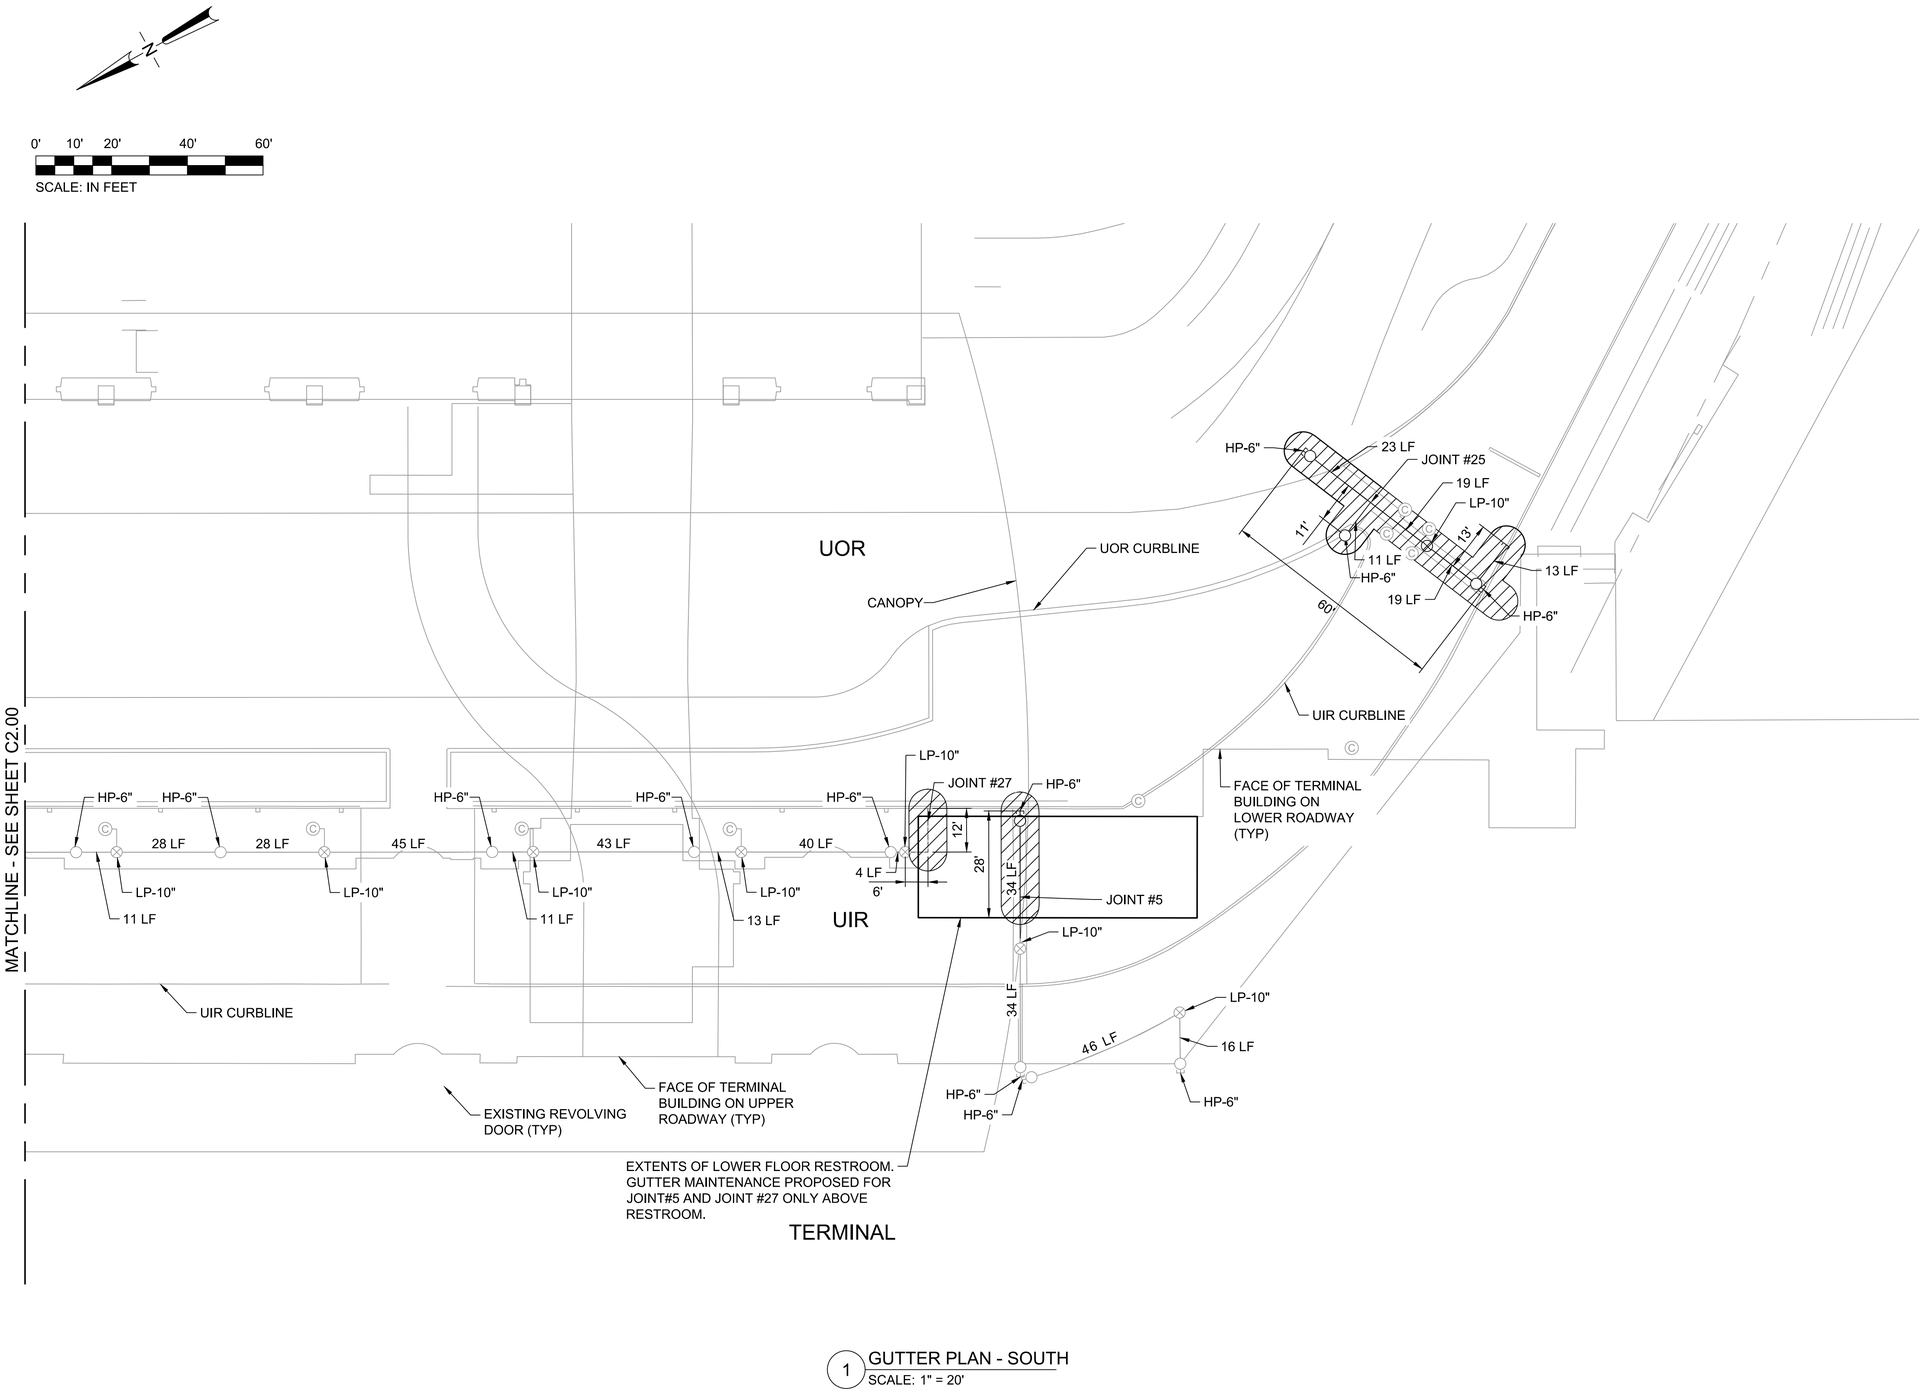

1 GUTTER PLAN - SOUTH
SCALE: 1" = 20'

GENERAL NOTES:

1. ALL GUTTERS AND GUTTER DOWNSPOUTS IN GUTTER MAINTENANCE AREA SHALL BE CLEANED AND FLUSHED. GUTTERS SHALL BE WATER TESTED TO CHECK FOR LEAKS. ANY LEAKS SHALL BE SEALED. SEE SPECIFICATION SECTION 075323.
2. COORDINATE WITH THE PORT TO GAIN ACCESS TO THE EXISTING GUTTER.
3. IF GUTTERS DO NOT DRAIN ADEQUATELY IN THE DESIRED DIRECTION ADJUST GUTTER INVERT ELEVATIONS AS NEEDED TO PROVIDE 0.5% MINIMUM SLOPE. OBTAIN APPROVAL FROM THE PORT FOR NECESSARY FIELD CHANGES PRIOR TO INSTALLATION.
4. DIMENSIONS MAY VARY. CONTRACTOR TO FIELD VERIFY LENGTHS AND ELEVATIONS

LEGEND:

TYPE-XX LF	EX. FLEXIBLE GUTTER SYSTEM
Ⓒ	EX. COLUMN
⊏	END OF GUTTER
○ HP-X"	GUTTER HIGH POINT - DEPTH
⊗ LP-X"	GUTTER LOW POINT - DEPTH
TEE-X"	GUTTER TEE - DEPTH
	EX. DRAIN PIPE
	GUTTER MAINTENANCE AREA

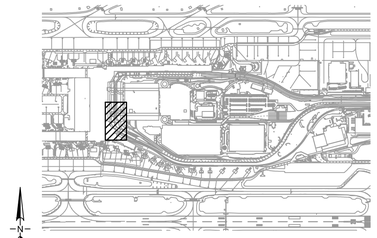

#	DATE	BY	REVISION	APP

Port of Portland

mwa architects
301 SE 14TH AVE., SUITE 103
PORTLAND, OR 97214
P 503.973.5151 - F 503.973.5060

kpff
111 SW Fifth Ave., Suite 2400
Portland, OR 97204
O: 503.227.3251 F: 503.224.4681
www.kpff.com

2025D018 DESIGN NUMBER

102970 PROJECT NUMBER

REGISTERED PROFESSIONAL ENGINEER 91718PE
DIGITALLY SIGNED 2026.09.24 16:10:34-07'00'
OREGON JAN. 10, 2017 JESSICA ZINK
EXPIRATION DATE: 6/30/2028

PORTLAND INTERNATIONAL AIRPORT

TERMINAL UPPER ROADWAY JOINT REPLACEMENT

GUTTER PLAN - SOUTH

SUBMITTED BY	JAY OSTLUND		
DESIGN BY	D. LISERRE		
DRAWN BY	R. CADUA		
CHECKED BY	J. ZINK		
DATE	OCTOBER 2026		
SHEET NO.	12	TYPE:	CD
DRAWING NO.	PDX 2026-514	DISC. SHT. NO.	C2.01

GRAPHIC SCALE - FOR REFERENCE ONLY
0 1/4" 1/2" 1"

PRINTED: 9/18/2026 12:37:04 PM DLISERRE n:\c\p\2025\10022500555-pdx-en-de-rd-rehab\cad\plot\gutter plan.dwg

IF ELECTRONIC SIGNATURE IS BROKEN OR MISSING - THIS IS NOT A LEGAL DRAWING

DRAWING SCALE IS REDUCED 50% WHEN SHEET SIZE IS 11" x 17"