THE AREA BELOW IS TO BE LEFT BLANK - FOR USE BY CITY FOR PERMIT REVIEW STAMP ONLY-

CAN YOU SEE THE AIRPLANES? THE ADJACENT SAMPLES SHOW THREE DIFFERENT LEVELS OF SHADING. SETTINGS FOR VIEWING AND PRINTING DRAWING CONTENT ARE OPTIMIZED WHEN ALL THREE PLANES ARE VISIBLE. THIS GUIDANCE IS PROVIDED FOR REFERENCE ONLY.

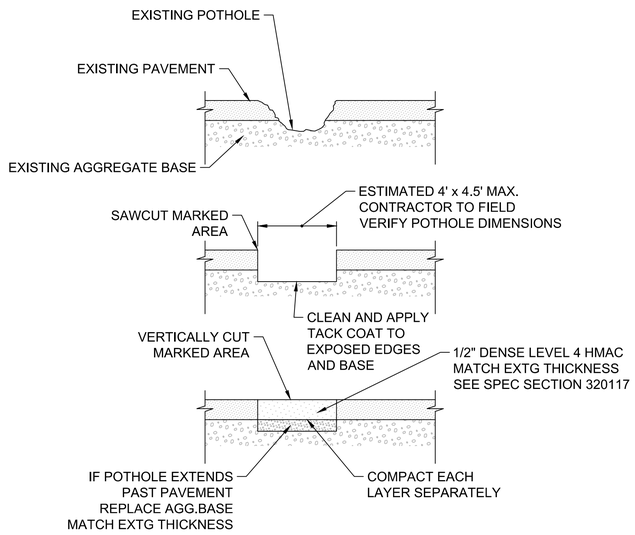



IMAGE OF POTHOLE TO BE REPAIRED

1 POTHOLE REPAIR DETAIL
SCALE: N.T.S.

#	DATE	BY	REVISION	APP

#	DATE	BY	REVISION	APP

Port of Portland

mwa architects
501 SE 14TH AVE., SUITE 103
PORTLAND, OR 97214
P 503.973.5151 - F 503.973.5060

kpff
111 SW Fifth Ave., Suite 2400
Portland, OR 97204
O: 503.227.3251 F: 503.224.4681
www.kpff.com

2025D018
DESIGN NUMBER

102970
PROJECT NUMBER

REGISTERED PROFESSIONAL ENGINEER
91718PE
DIGITALLY SIGNED 2026.09.24 16:09:42-07'00'
OREGON
JAN. 10, 2017
JESSICA ZINK
EXPIRATION DATE: 6/30/2028

PORTLAND INTERNATIONAL AIRPORT

TERMINAL UPPER ROADWAY JOINT REPLACEMENT

CIVIL DETAILS

SUBMITTED BY	JAY OSTLUND		
DESIGN BY	D. LISERRE		
DRAWN BY	R. CADUA		
CHECKED BY	J. ZINK		
DATE	OCTOBER 2026		
SHEET NO.	13	TYPE:	CD
DRAWING NO.	PDX 2026-514	DISC. SHT. NO.	C3.00

GRAPHIC SCALE - FOR REFERENCE ONLY
0 1/4" 1/2" 1" 2"