THE AREA BELOW IS TO BE LEFT BLANK - FOR USE BY CITY FOR PERMIT REVIEW STAMP ONLY-

CAN YOU SEE THE AIRPLANES? THE ADJACENT SAMPLES SHOW THREE DIFFERENT LEVELS OF SHADING. SETTINGS FOR VIEWING AND PRINTING DRAWING CONTENT ARE OPTIMIZED WHEN ALL THREE PLANES ARE VISIBLE. THIS GUIDANCE IS PROVIDED FOR REFERENCE ONLY.

light gray
dark gray
black

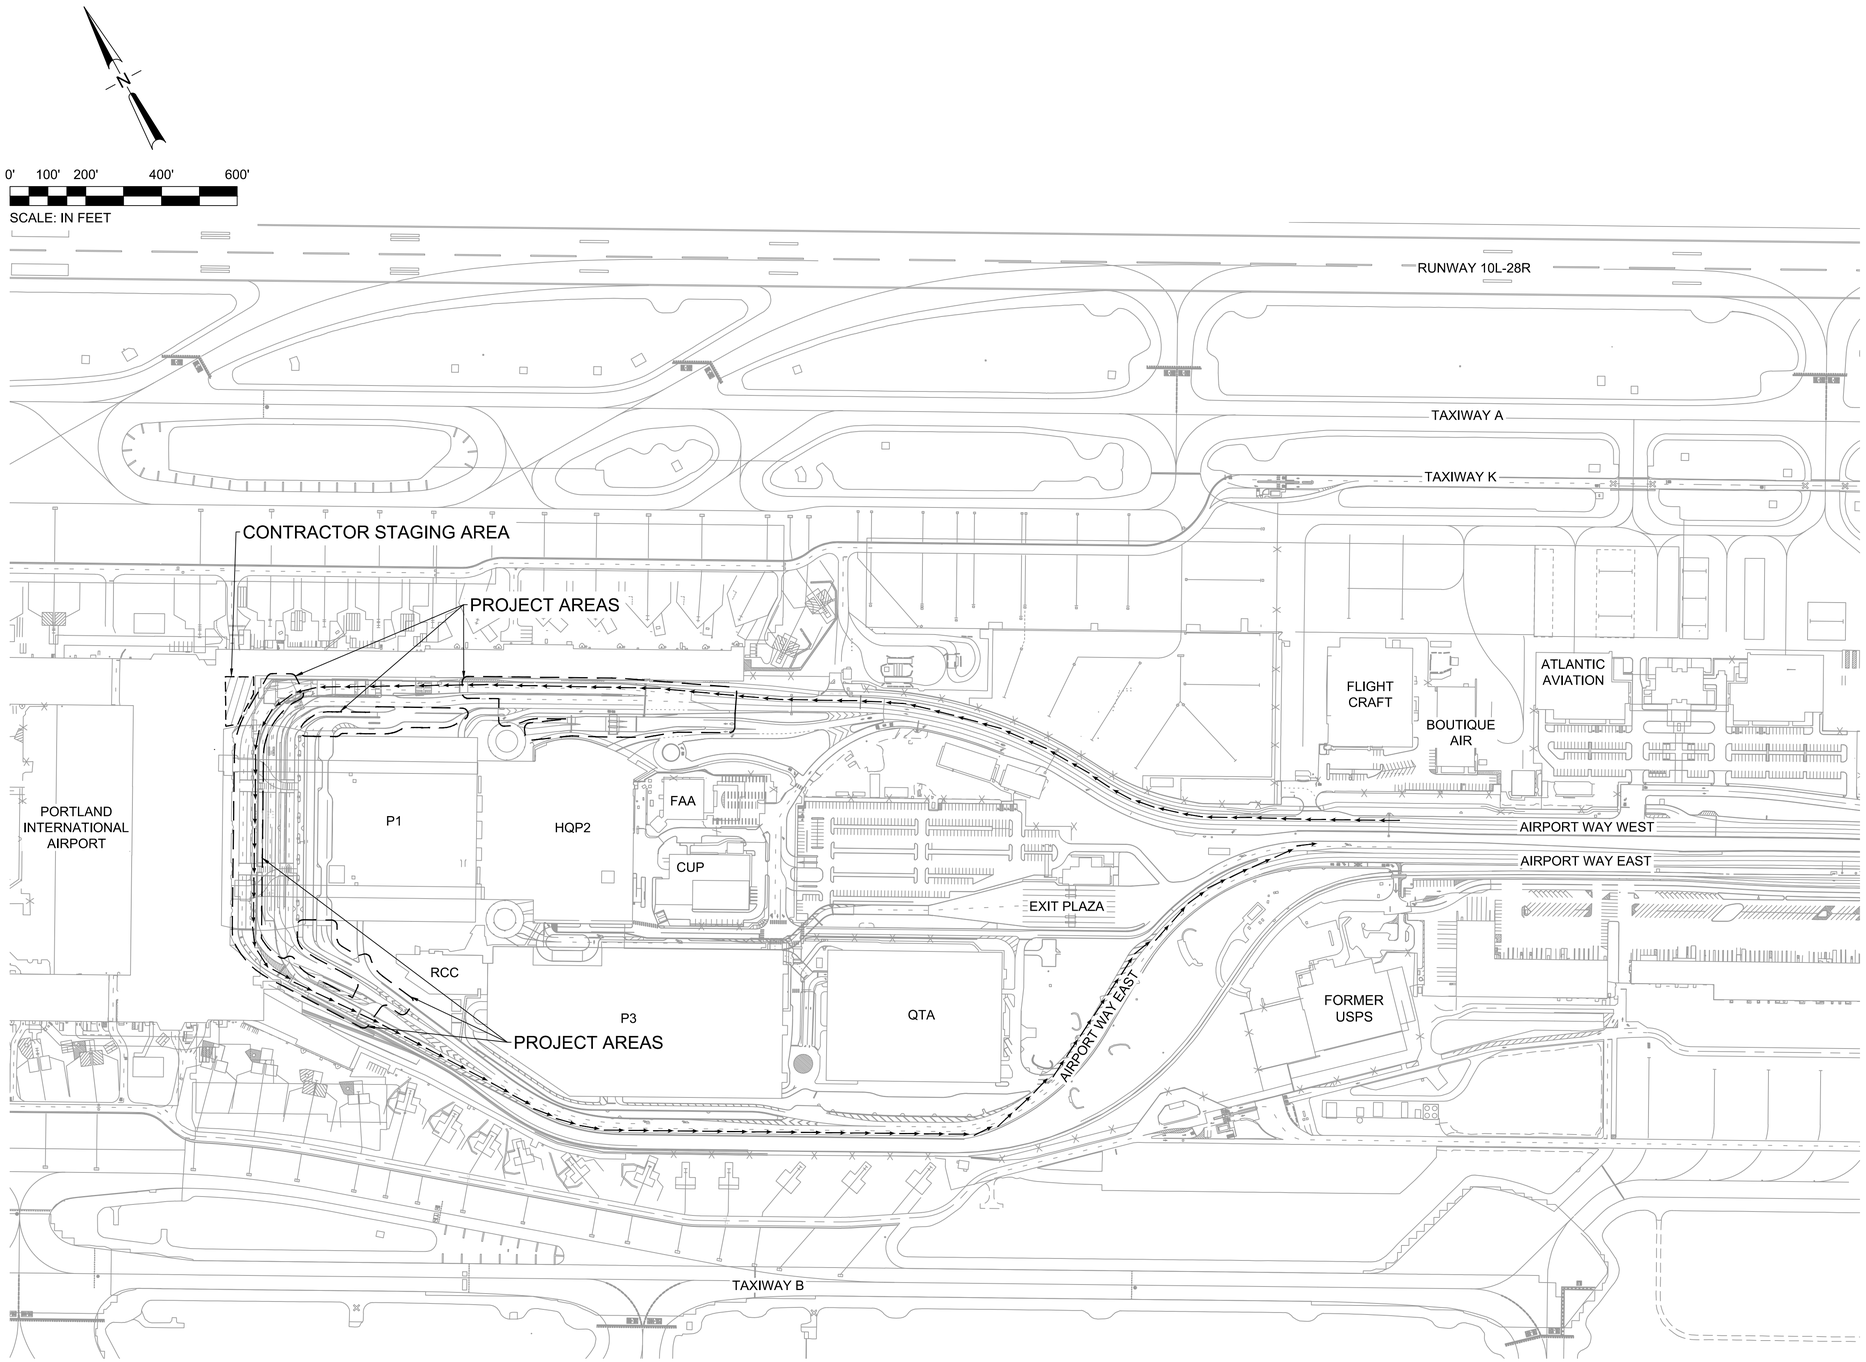


1 STAGING SITES AND HAUL ROUTES
SCALE: 1" = 200'

## SHEET LEGEND:

←—←—← MAIN CONSTRUCTION ACCESS ROUTE (ONE WAY)

## NOTES:

1. ALL DAMAGE ALONG THE CONTRACTOR ACCESS/HAUL ROUTES ON EXISTING ROADS DUE TO THE CONTRACTOR'S USE SHALL BE REPAIRED BY CONTRACTOR IMMEDIATELY. AT THE COMPLETION OF THE PROJECT, ALL PAVEMENTS AND SURFACE ALONG THE HAUL/ACCESS ROUTES THAT WERE EXISTING AT THE START OF THE PROJECT SHALL BE RESTORED TO THE ORIGINAL CONDITIONS OR BETTER, AT THE CONTRACTOR'S EXPENSE. THE CONTRACTOR SHALL COORDINATE AND MEET THE CLEANING AND REPAIR REQUIREMENTS SET BY THE PORT.
2. STORE EQUIPMENT AND MATERIALS WITHIN THE WORK AREA OR IN THE DESIGNATED STAGING AREA.
3. FIELD OFFICES FOR CONTRACTOR AND SUBCONTRACTORS WILL BE ALLOWED ONLY IN THE DESIGNATED LOCATION. FIELD OFFICES WILL NOT BE ALLOWED WITHIN SECURED AREA. DIRECT EMPLOYEES TO PARK IN THE IDENTIFIED EMPLOYEE PARKING AREA.
4. STOCKPILING OF MILLINGS, COMMON EXCAVATION, OR IMPORTED MATERIALS WILL NOT BE ALLOWED ON PORT PROPERTY. ALL EXCESS MATERIALS MUST BE HAULED OFF PORT PROPERTY.
5. SEE THE PROJECT SPECIFICATIONS FOR ADDITIONAL REQUIREMENTS RELATED TO SAFETY, PHASING, AND STORAGE.

| # | DATE | BY | REVISION | APP |
|---|---|---|---|---|

| # | DATE | BY | REVISION | APP |
|---|---|---|---|---|

GRAPHIC SCALE - FOR REFERENCE ONLY
0 1/4" 1/2" 1"

Port of Portland


mwa architects
501 SE 14TH AVE., SUITE 103
PORTLAND, OR 97214
P 503.973.5151 - F 503.973.5060

kpff
111 SW Fifth Ave., Suite 2400
Portland, OR 97204
O: 503.227.3251 F: 503.224.4681
www.kpff.com


2025D018 DESIGN NUMBER

102970 PROJECT NUMBER

REGISTERED PROFESSIONAL ENGINEER
91718PE
DIGITALLY SIGNED 2026.09.24 16:08:32-07'00'
OREGON
JAN. 10, 2017
JESSICA ZINK
EXPIRATION DATE: 6/30/2028

PORTLAND INTERNATIONAL AIRPORT

TERMINAL UPPER ROADWAY JOINT REPLACEMENT

STAGING SITES AND HAUL ROUTES

| | | | |
|---|---|---|---|
| SUBMITTED BY | JAY OSTLUND | | |
| DESIGN BY | D. LISERRE | | |
| DRAWN BY | R. CADUA | | |
| CHECKED BY | J. ZINK | | |
| DATE | OCTOBER 2026 | | |
| SHEET NO. | 5 | TYPE: | CD |
| DRAWING NO. | PDX 2026-514 | DISC. SHT. NO. | GI1.05 |