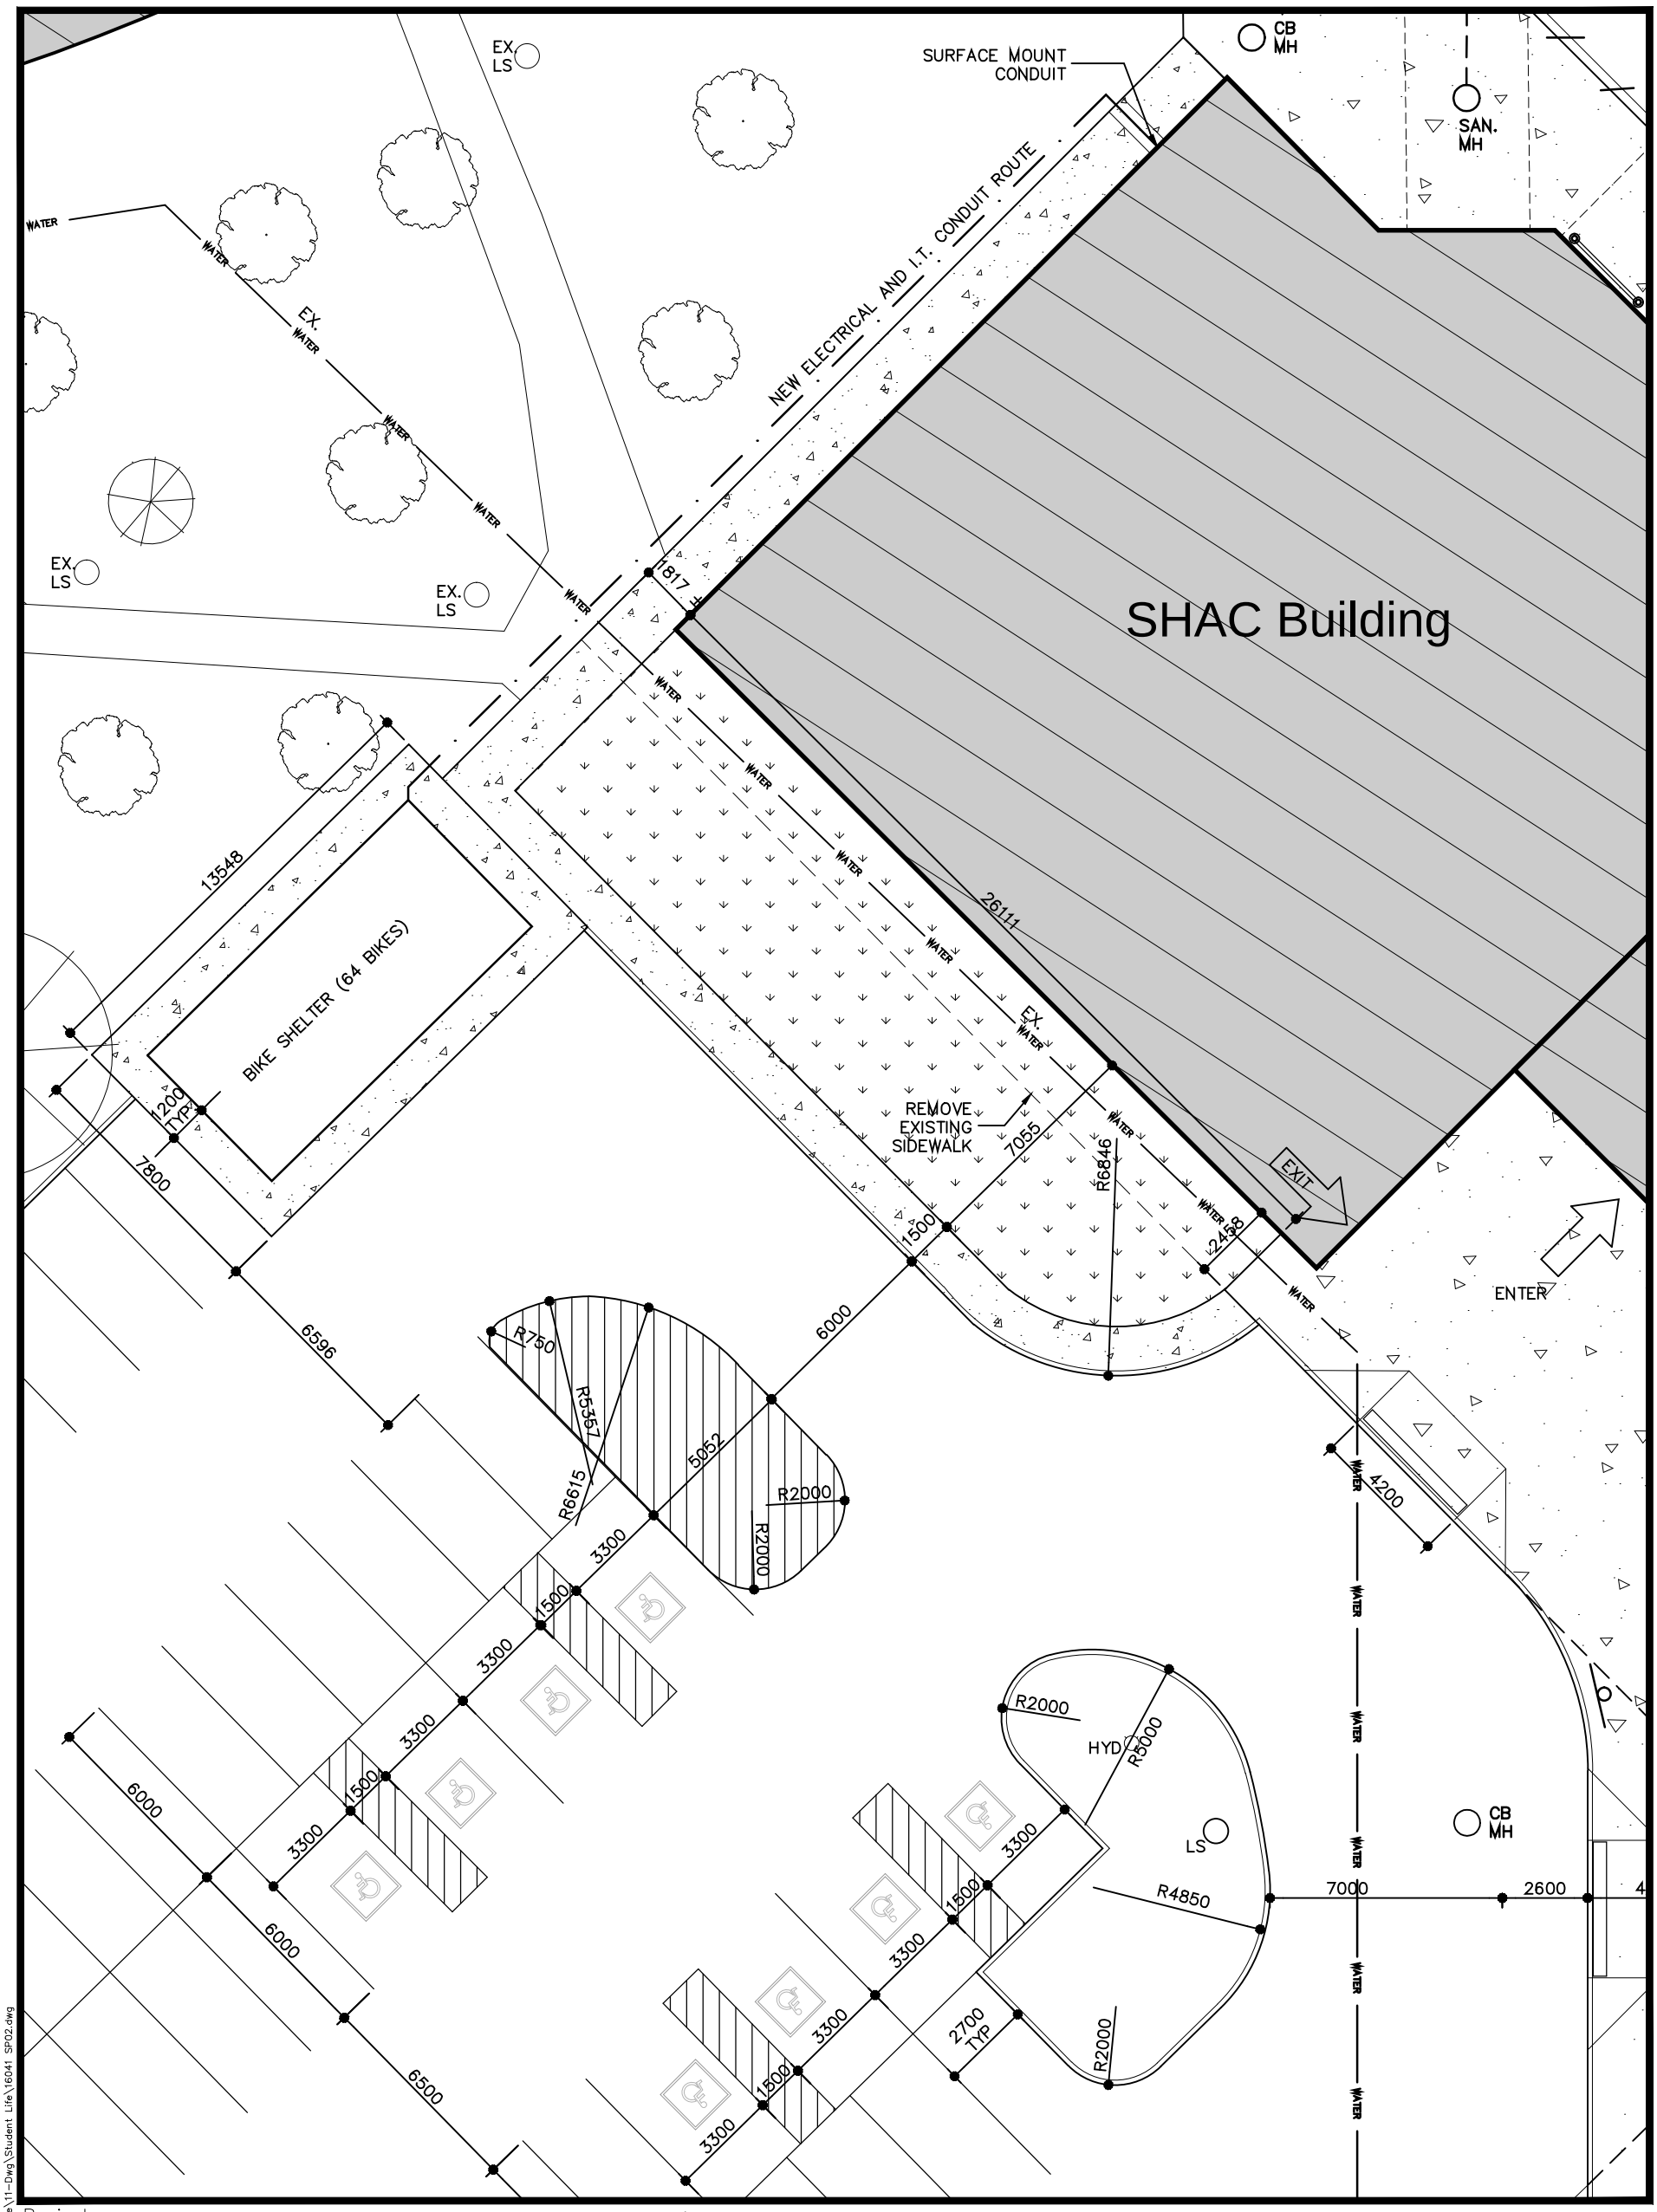

Project
St. Lawrence College – Hello Future

Location
100 Portsmouth Avenue
Kingston, Ontario

Drawing
Proposed Green Space Outside Indigenous Gathering Space

Client
St. Lawrence College

sza
Shoalts and Zaback Architects Ltd
Certificate of Practice Number: 2438
4 Cataraqui Street, Suite 206, Kingston, ON K7K 1Z7
tel. 613 541 0776 fax. 613 541 0804
mail@szarch.com www.szarchitects.ca

Drawn by	Checked by	Date Created	Date Revised
RZ, DQ		2018-10-24	

File Name	Scale
16041 SP02	1:200

Client Project #	Drawing Number
	SK-01

Project #	Revision #
16041	1

S:\2016 Projects\16041 - SLC-Hello Future\11-Dwg\Student Life\16041 SP02.dwg
10/24/2018 3:56:54 PM