


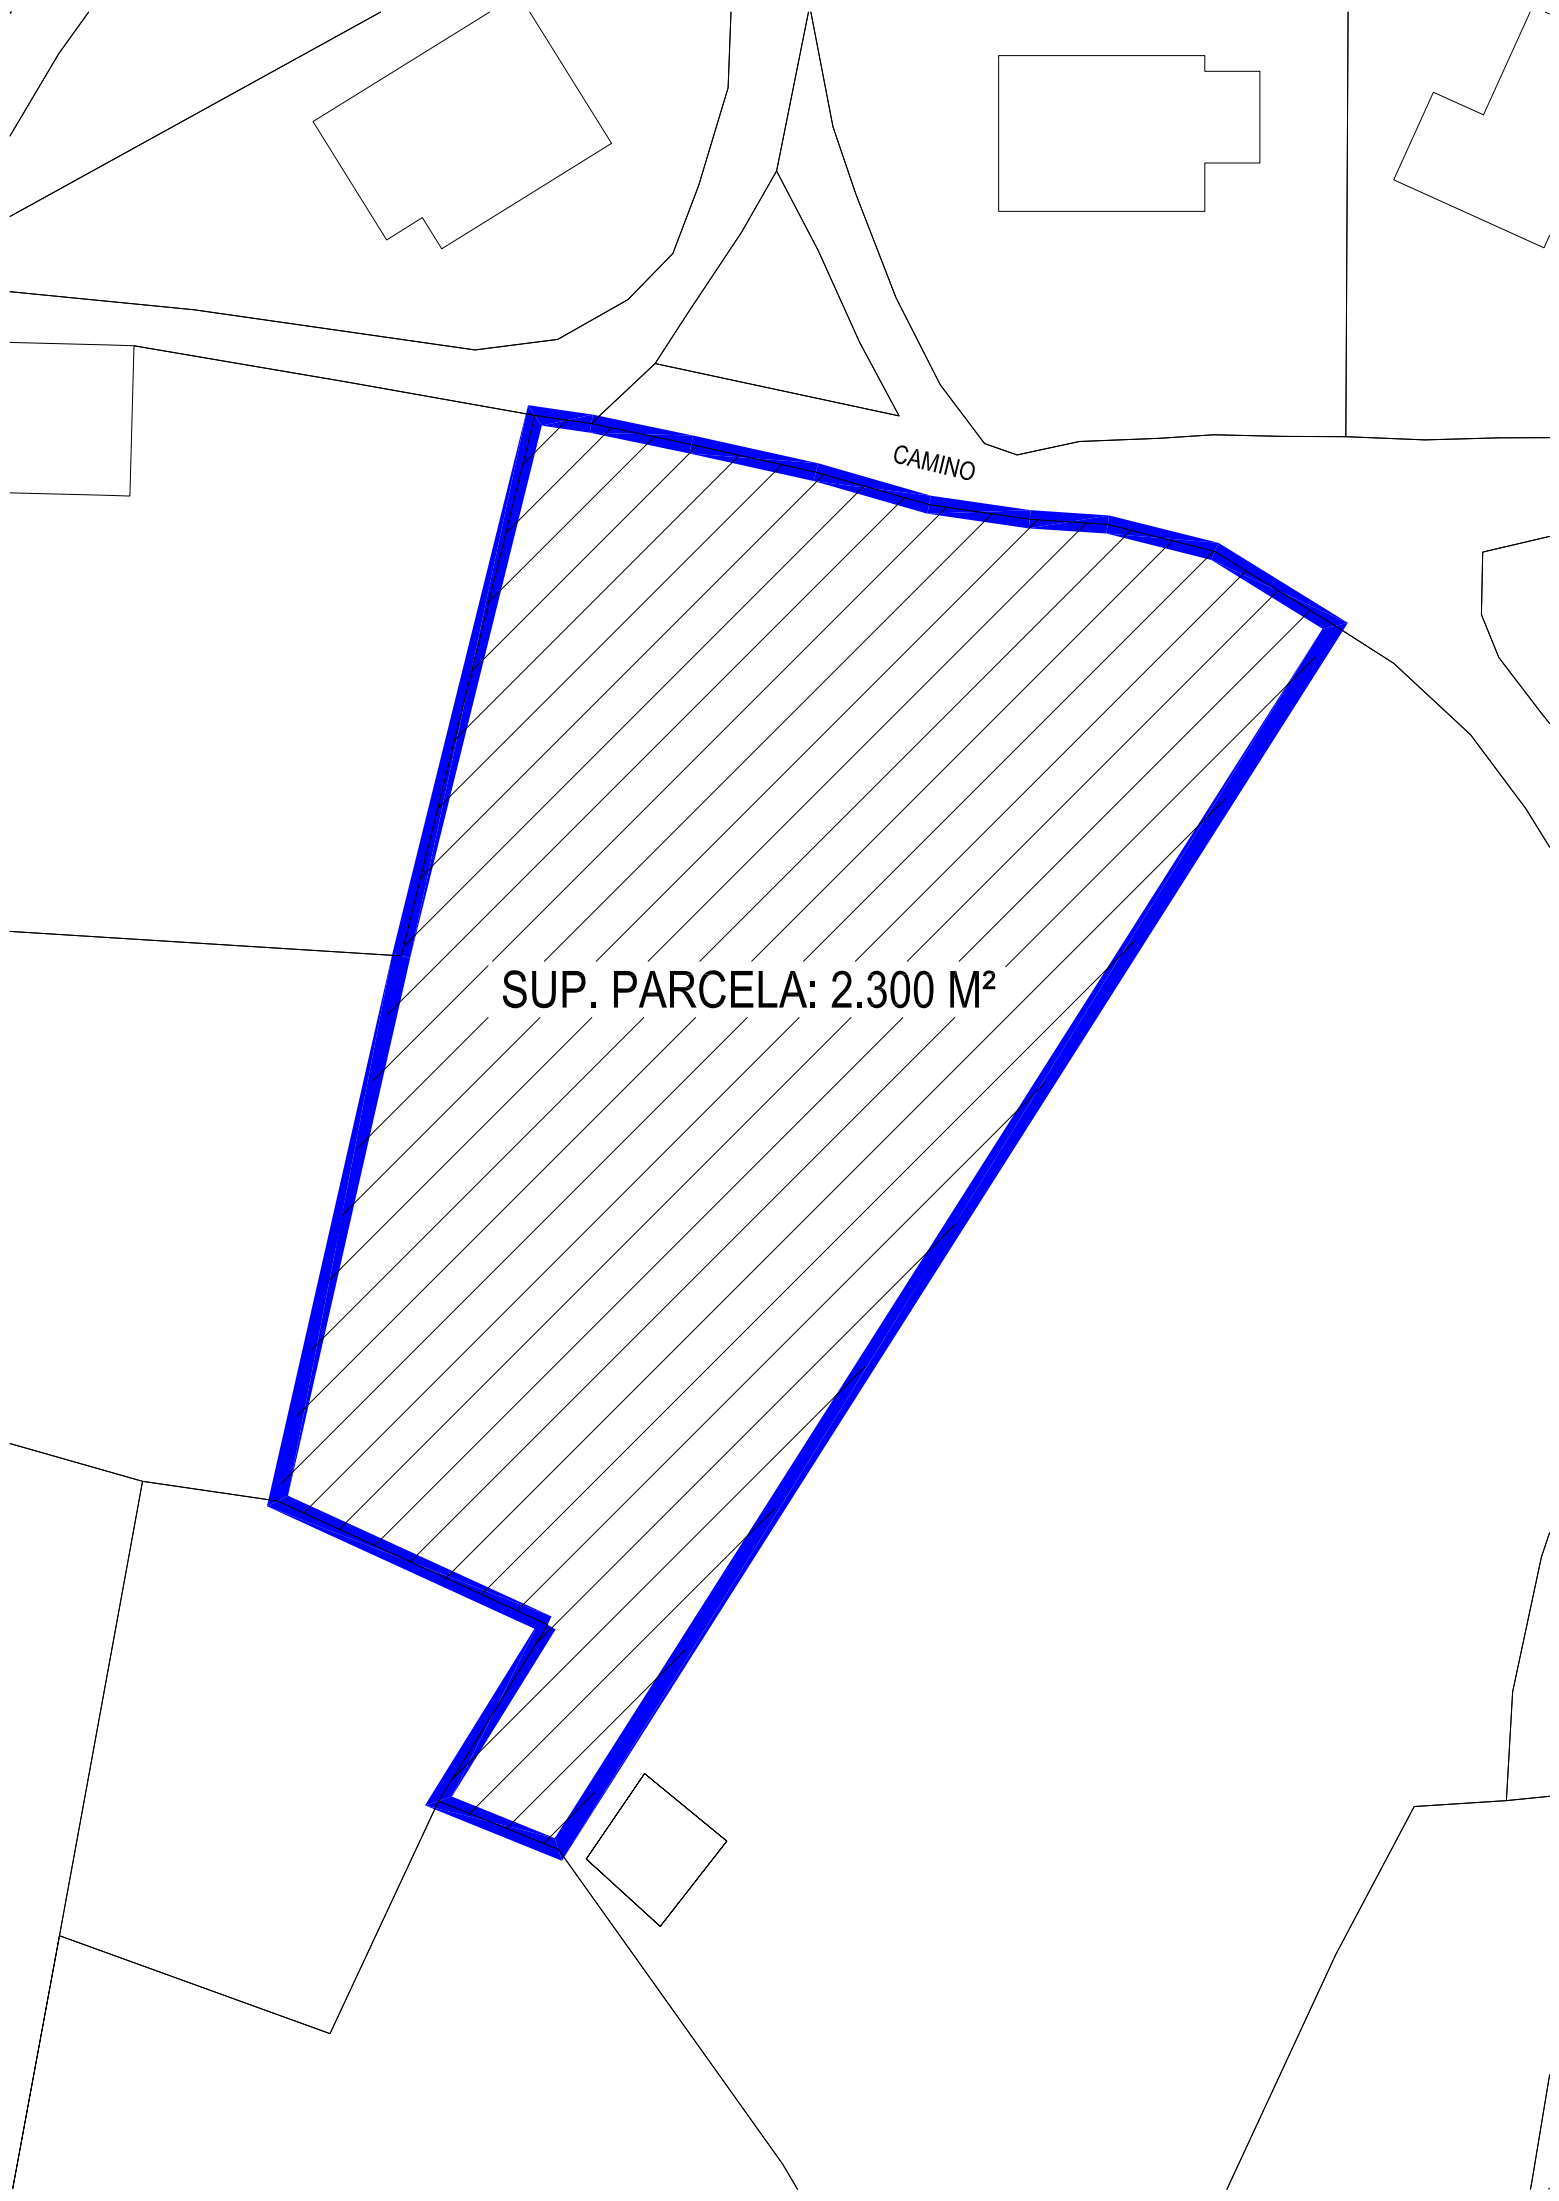

CAMINO

SUP. PARCELA: 2.300 M²