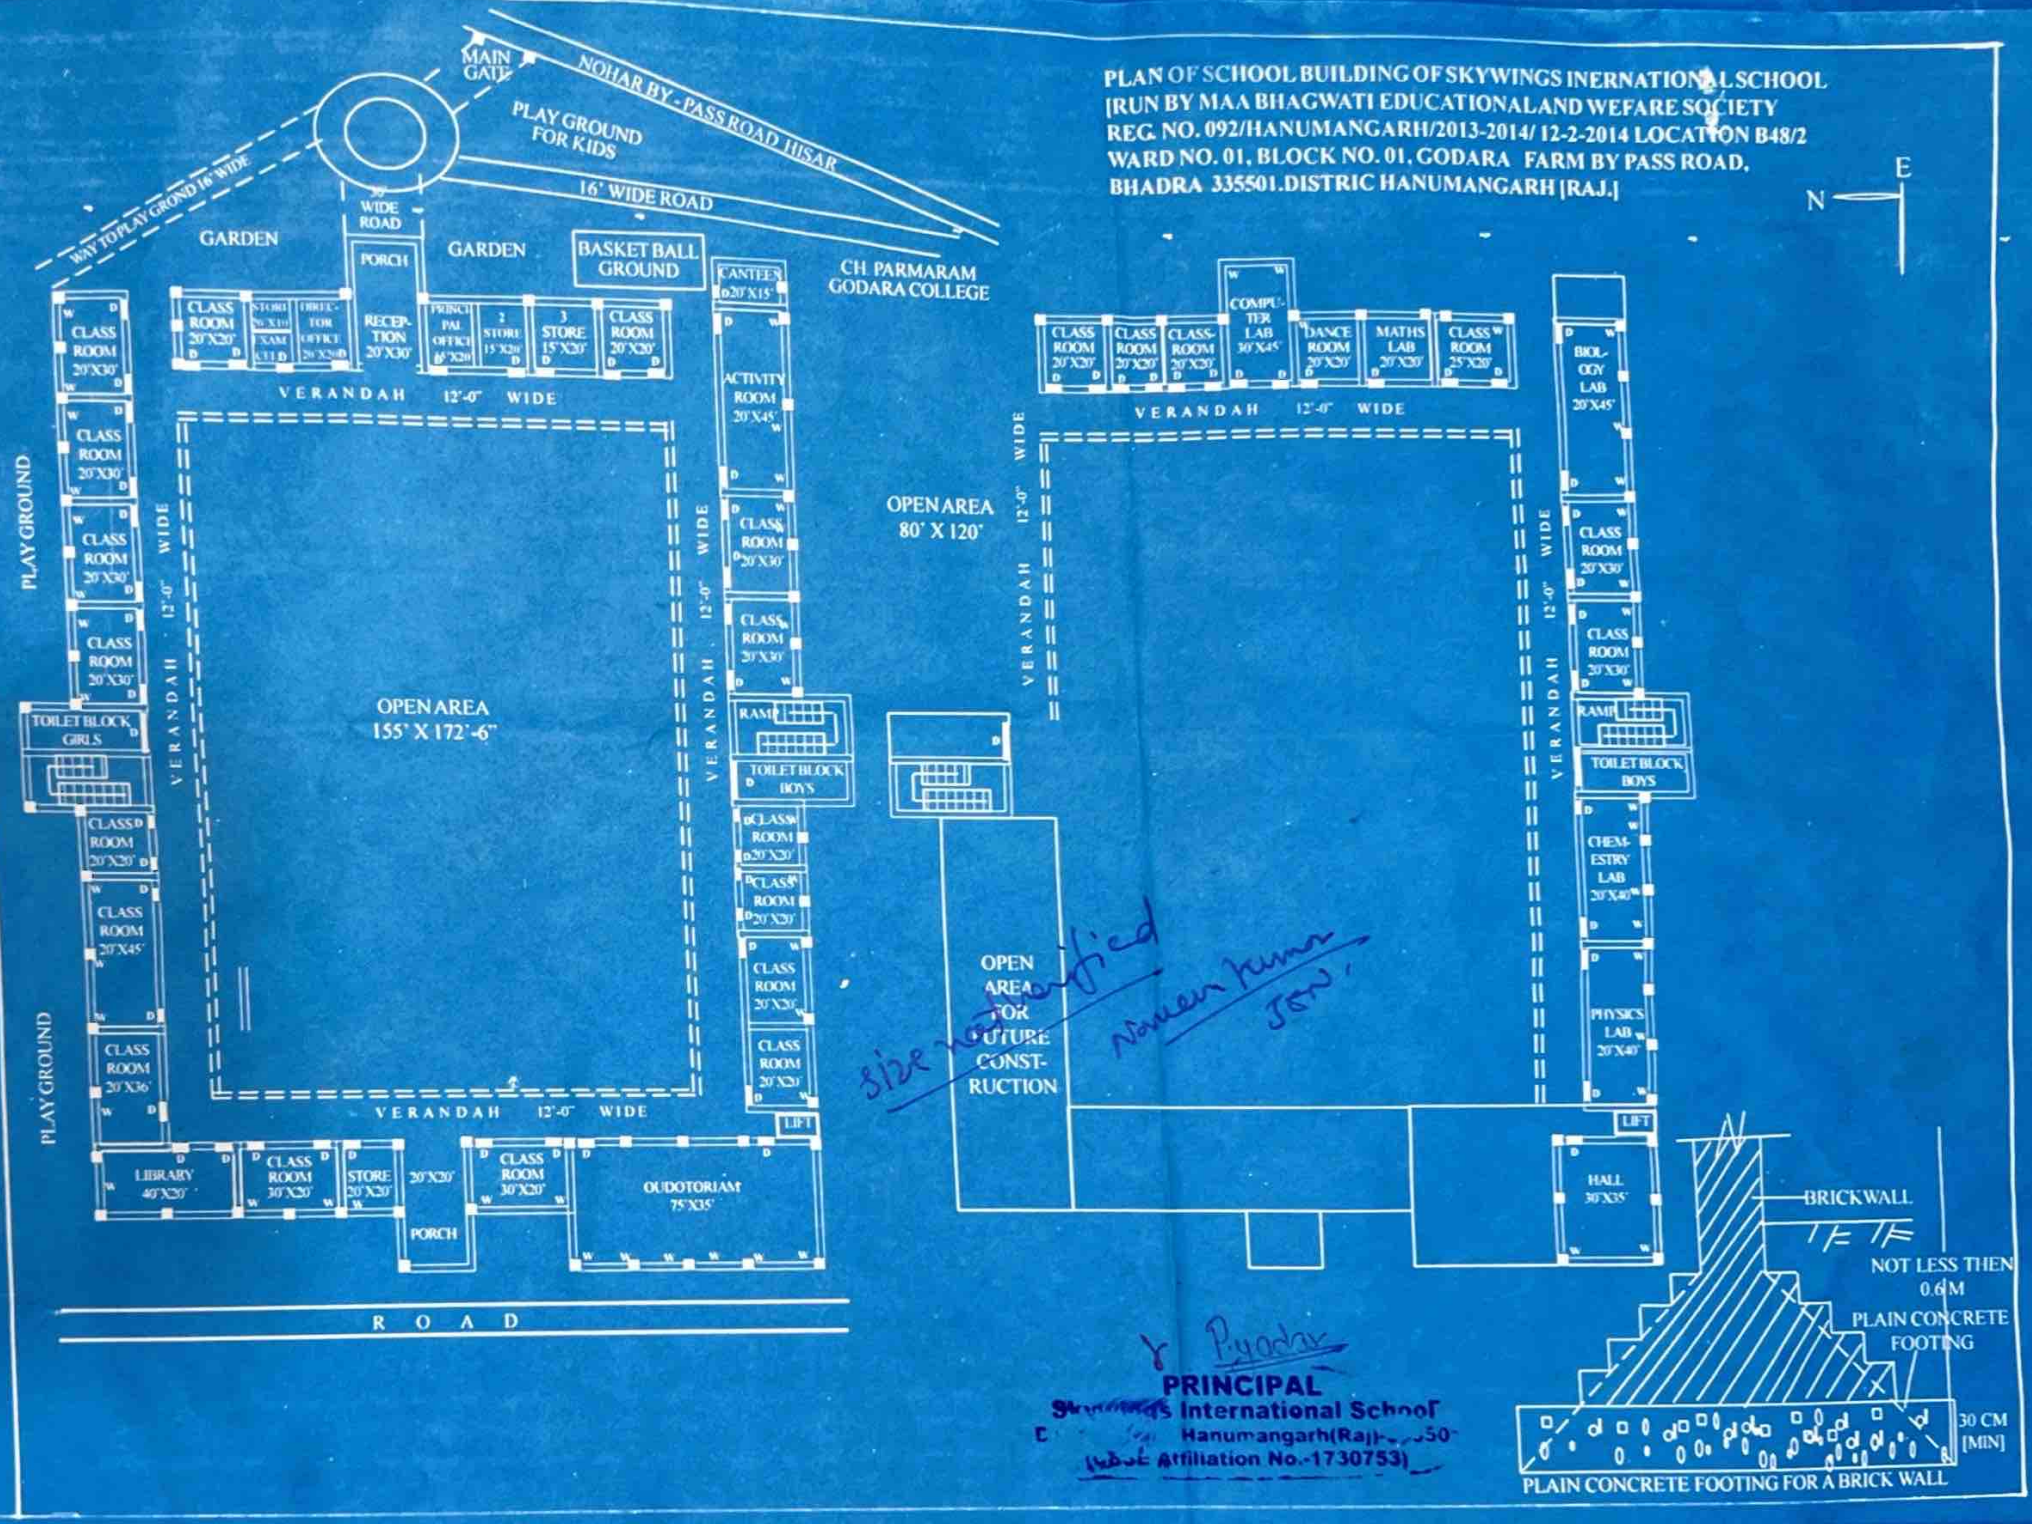PLAN OF SCHOOL BUILDING OF SKYWINGS INERNATIONAL SCHOOL
[RUN BY MAA BHAGWATI EDUCATIONALAND WEFARE SOCIETY
REG. NO. 092/HANUMANGARH/2013-2014/ 12-2-2014 LOCATION B48/2
WARD NO. 01, BLOCK NO. 01, GODARA FARM BY PASS ROAD,
BHADRA 335501.DISTRIC HANUMANGARH [RAJ.]