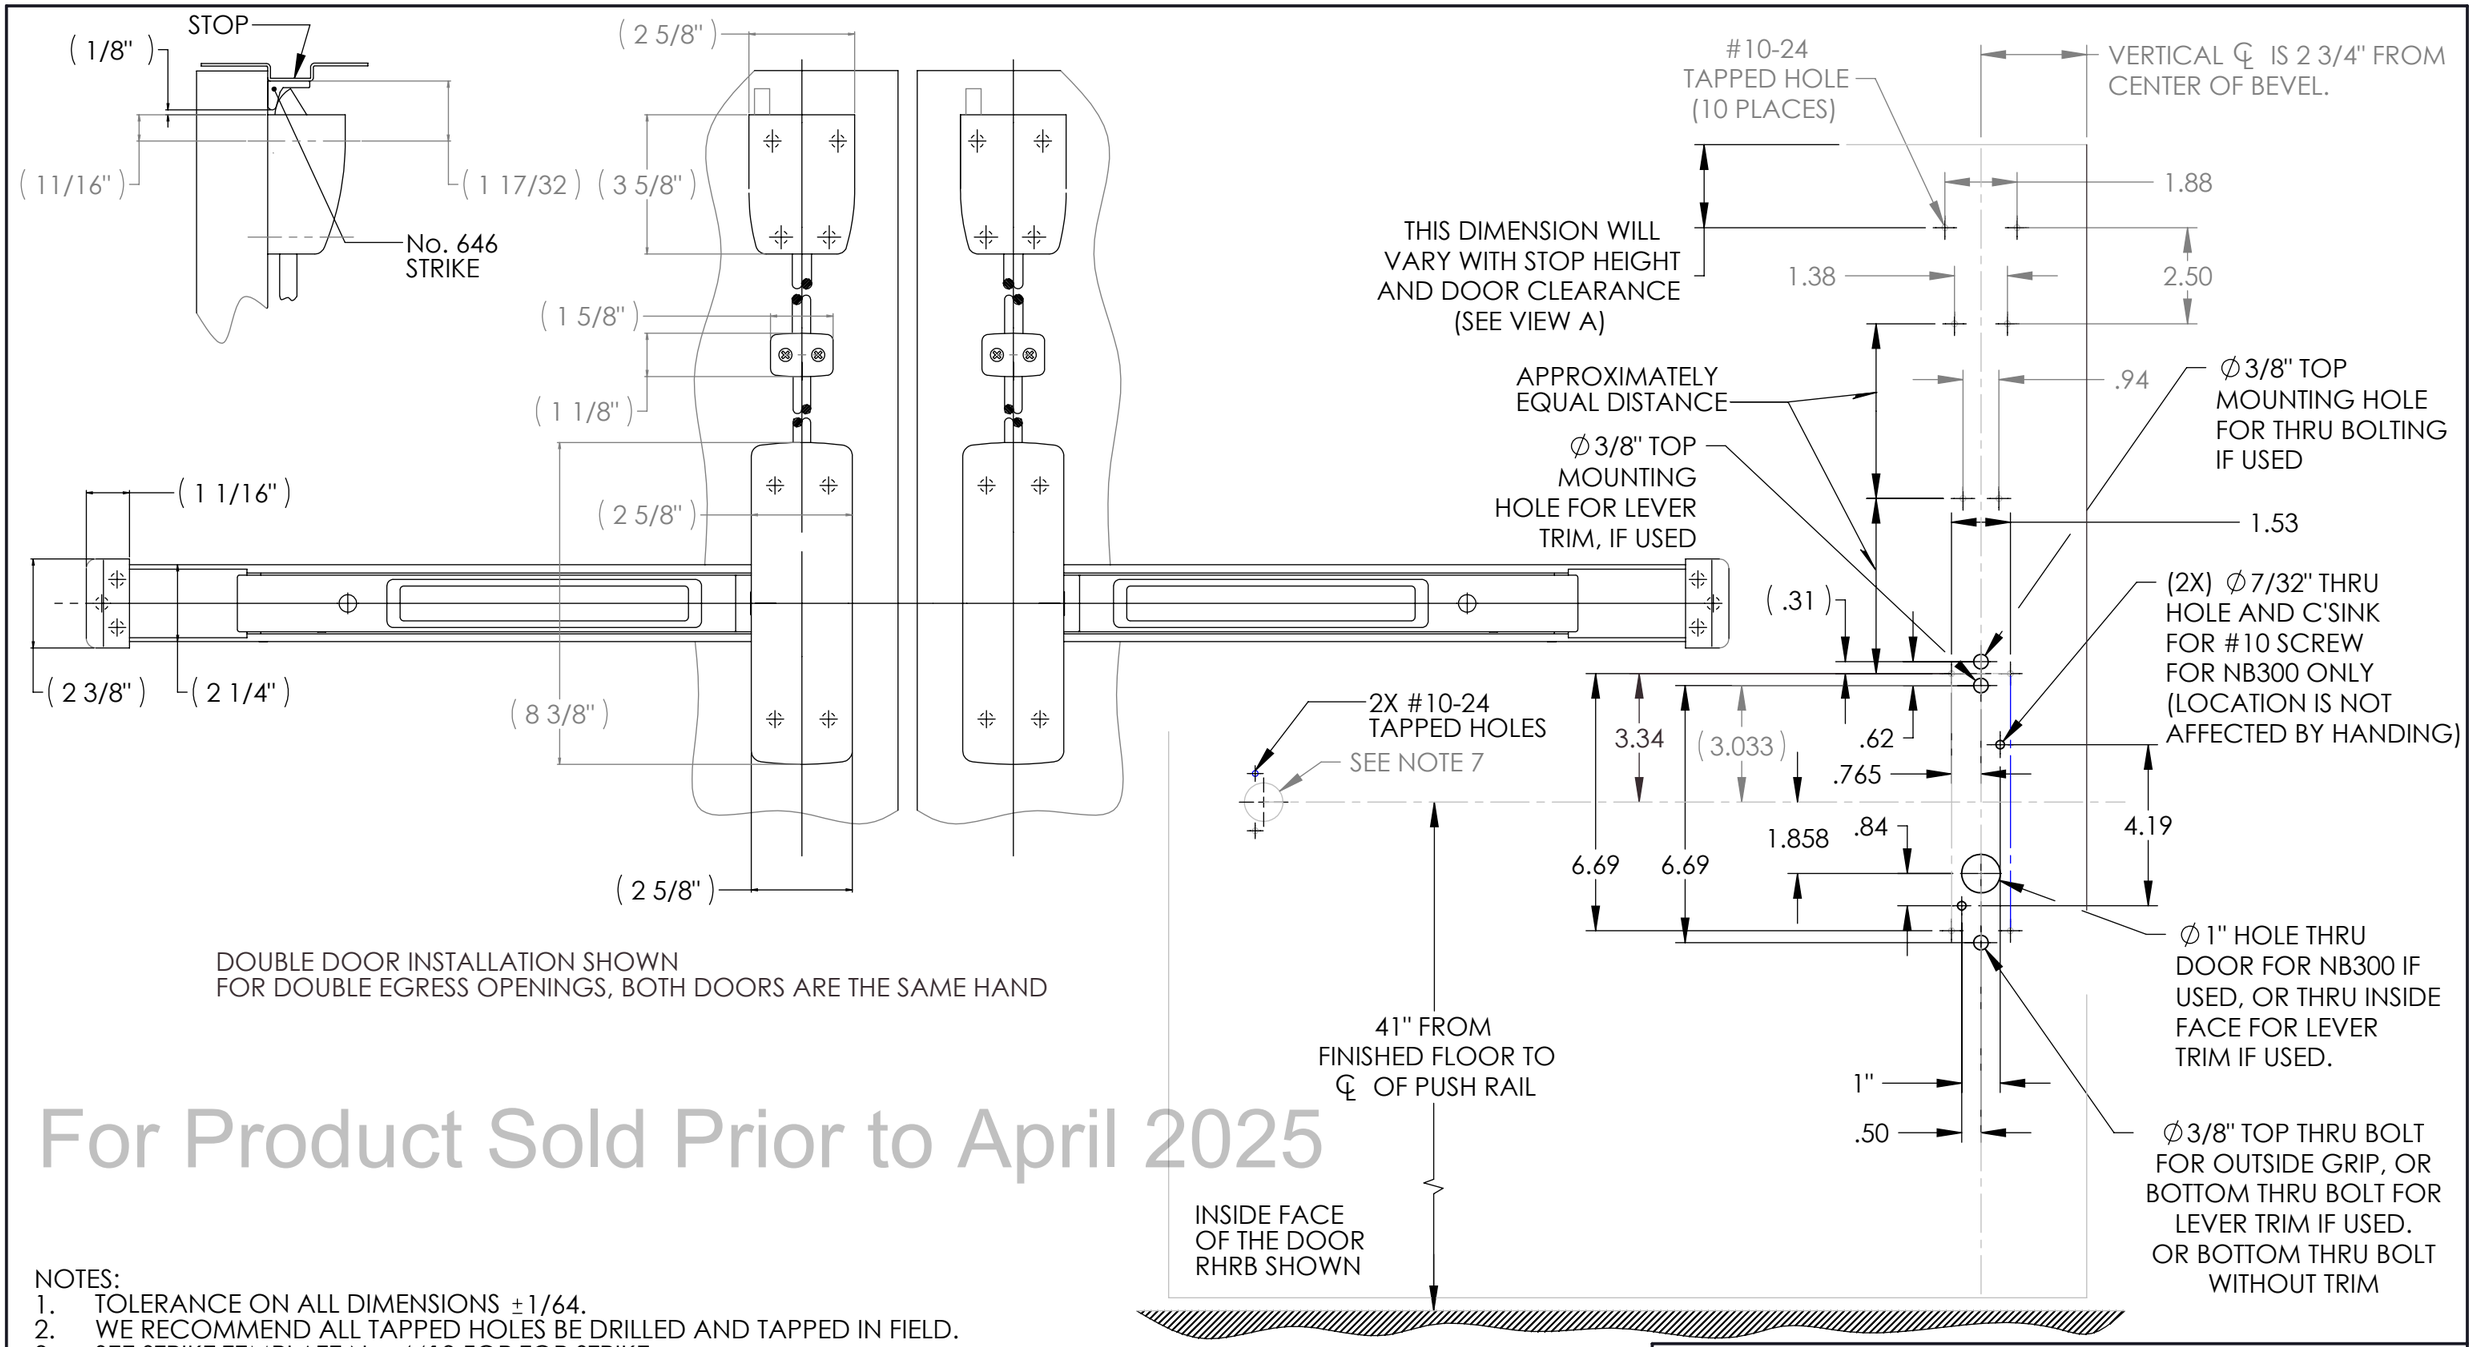

DOUBLE DOOR INSTALLATION SHOWN
FOR DOUBLE EGRESS OPENINGS, BOTH DOORS ARE THE SAME HAND

For Product Sold Prior to April 2025

NOTES:
1. TOLERANCE ON ALL DIMENSIONS ±1/64.
2. WE RECOMMEND ALL TAPPED HOLES BE DRILLED AND TAPPED IN FIELD.
3. SEE STRIKE TEMPLATE No. 4413 FOR TOP STRIKE.
4. SEE MASTER SHEET No. 4019 FOR AREAS REQUIRING REINFORCEMENT.
5. SURFACE OF DOOR WHERE EXIT DEVICE IS TO BE APPLIED MUST BE FLUSH.
6. FOR GLASS BEADED DOORS, IF GLASS BEAD CAN NOT BE REMOVED, USE SHIM KIT 12-587.
7. SEE TEMPLATE 4569 AND 4571 FOR ELECTROLYNX DETAILS WHEN NEEDED.
8. FOR LEVER TRIM SEE TEMPLATE 4414 (MECHANICAL) OR 4530 (ELECTRO-MECHANICAL).
9. FOR FIRE RATED APPLICATIONS SEE TEMPLATE 4617 FOR THERMAL PIN.

SARGENT® Manufacturing Company
100 Sargent Drive New Haven, CT 06511

DOOR MANUFACTURERS TEMPLATE:
NB-8700
SURFACE VERTICAL ROD EXIT DEVICE
FOR PAIR OR DOUBLE EGRESS DOOR

RELEASE DATE
APRIL 6, 2017

TEMPLATE NO.
4559 G