



SHOWN WITH STANDARD FEATURES, **OPTIONAL FEATURES SHOWN IN RED.**
OPTIONAL FEATURES SHOWN ARE: (2) RECESSED AIRLINE TRACKS, (4) 49" LIGHT BARS, AIR CONDITIONERS, CABINETS, INTERIOR SPEAKERS, SOLAR PANEL (30W TRICKLE CHARGER)

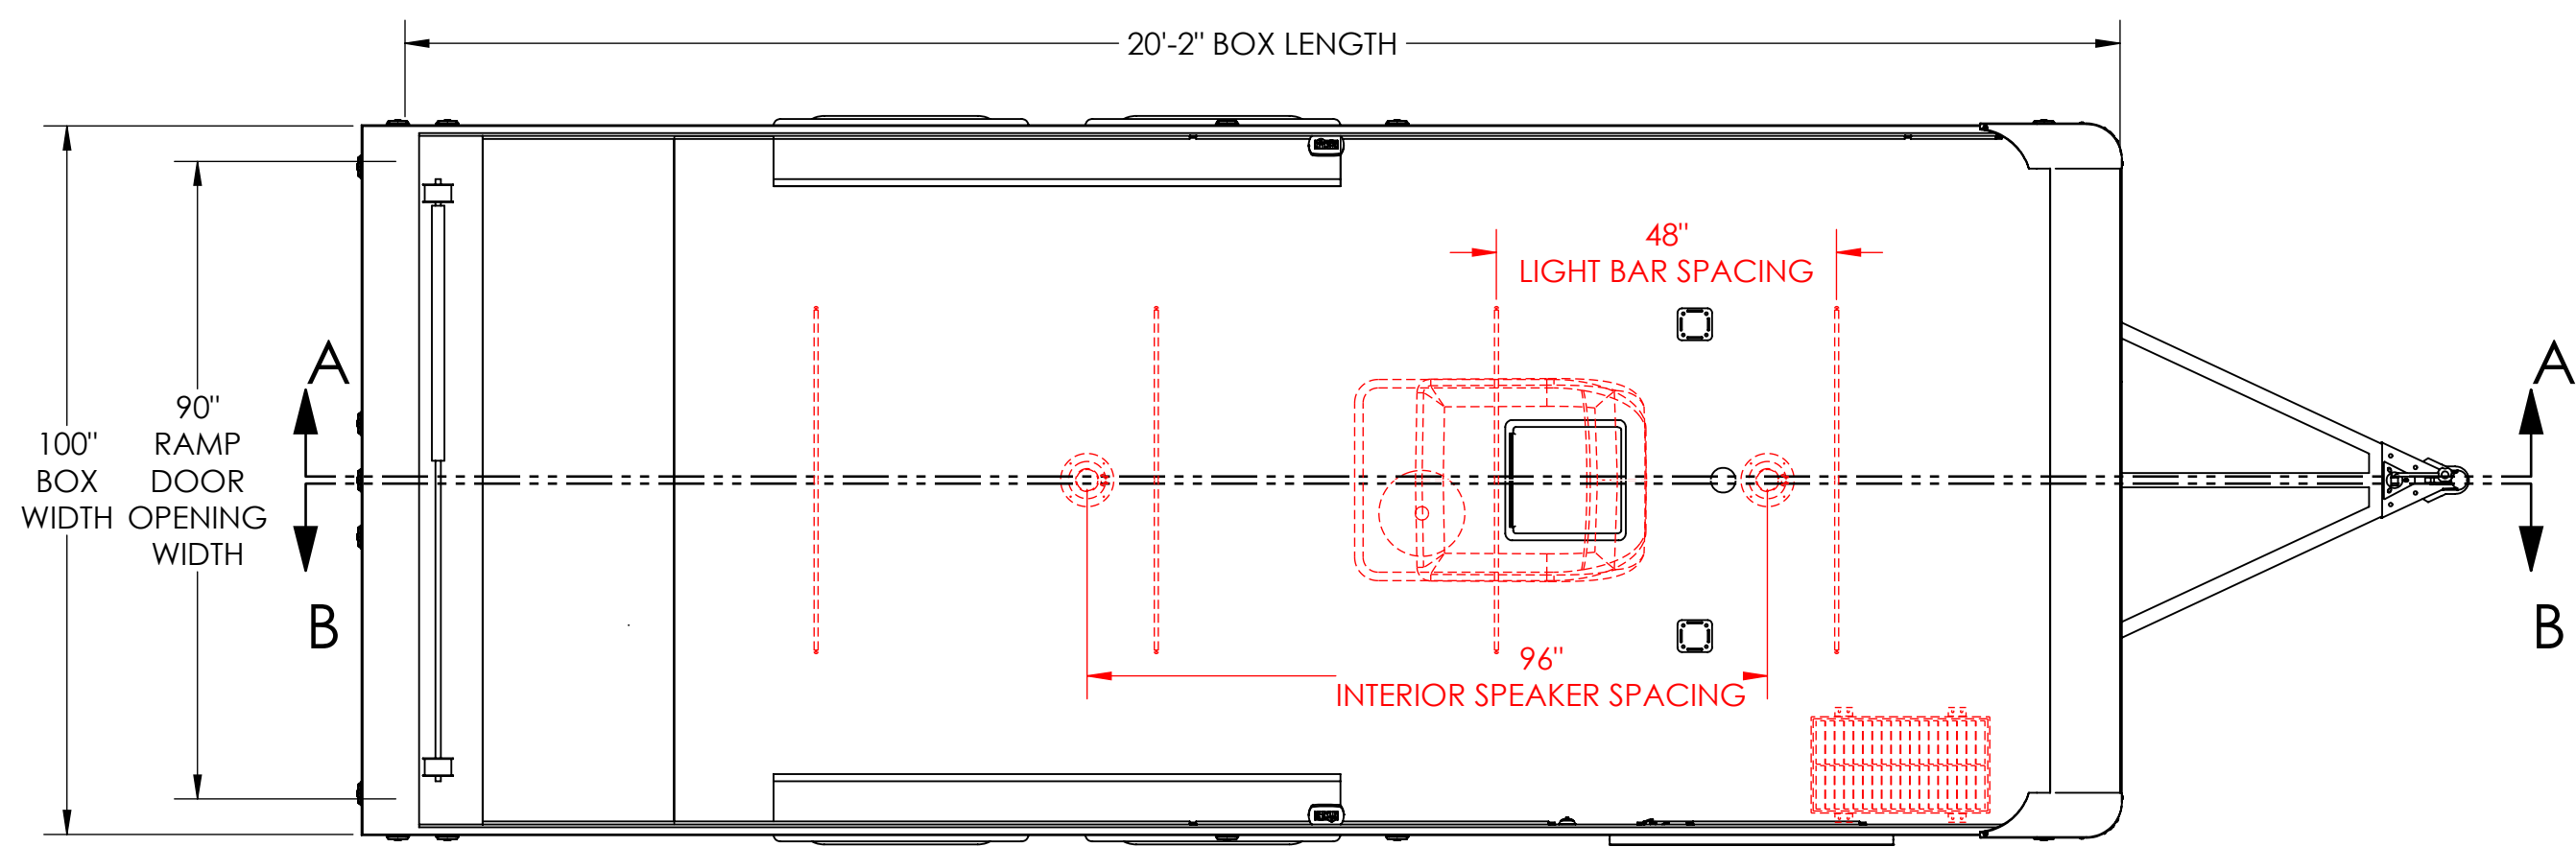


**TOP VIEW
ROOF & CEILING LAYOUT**

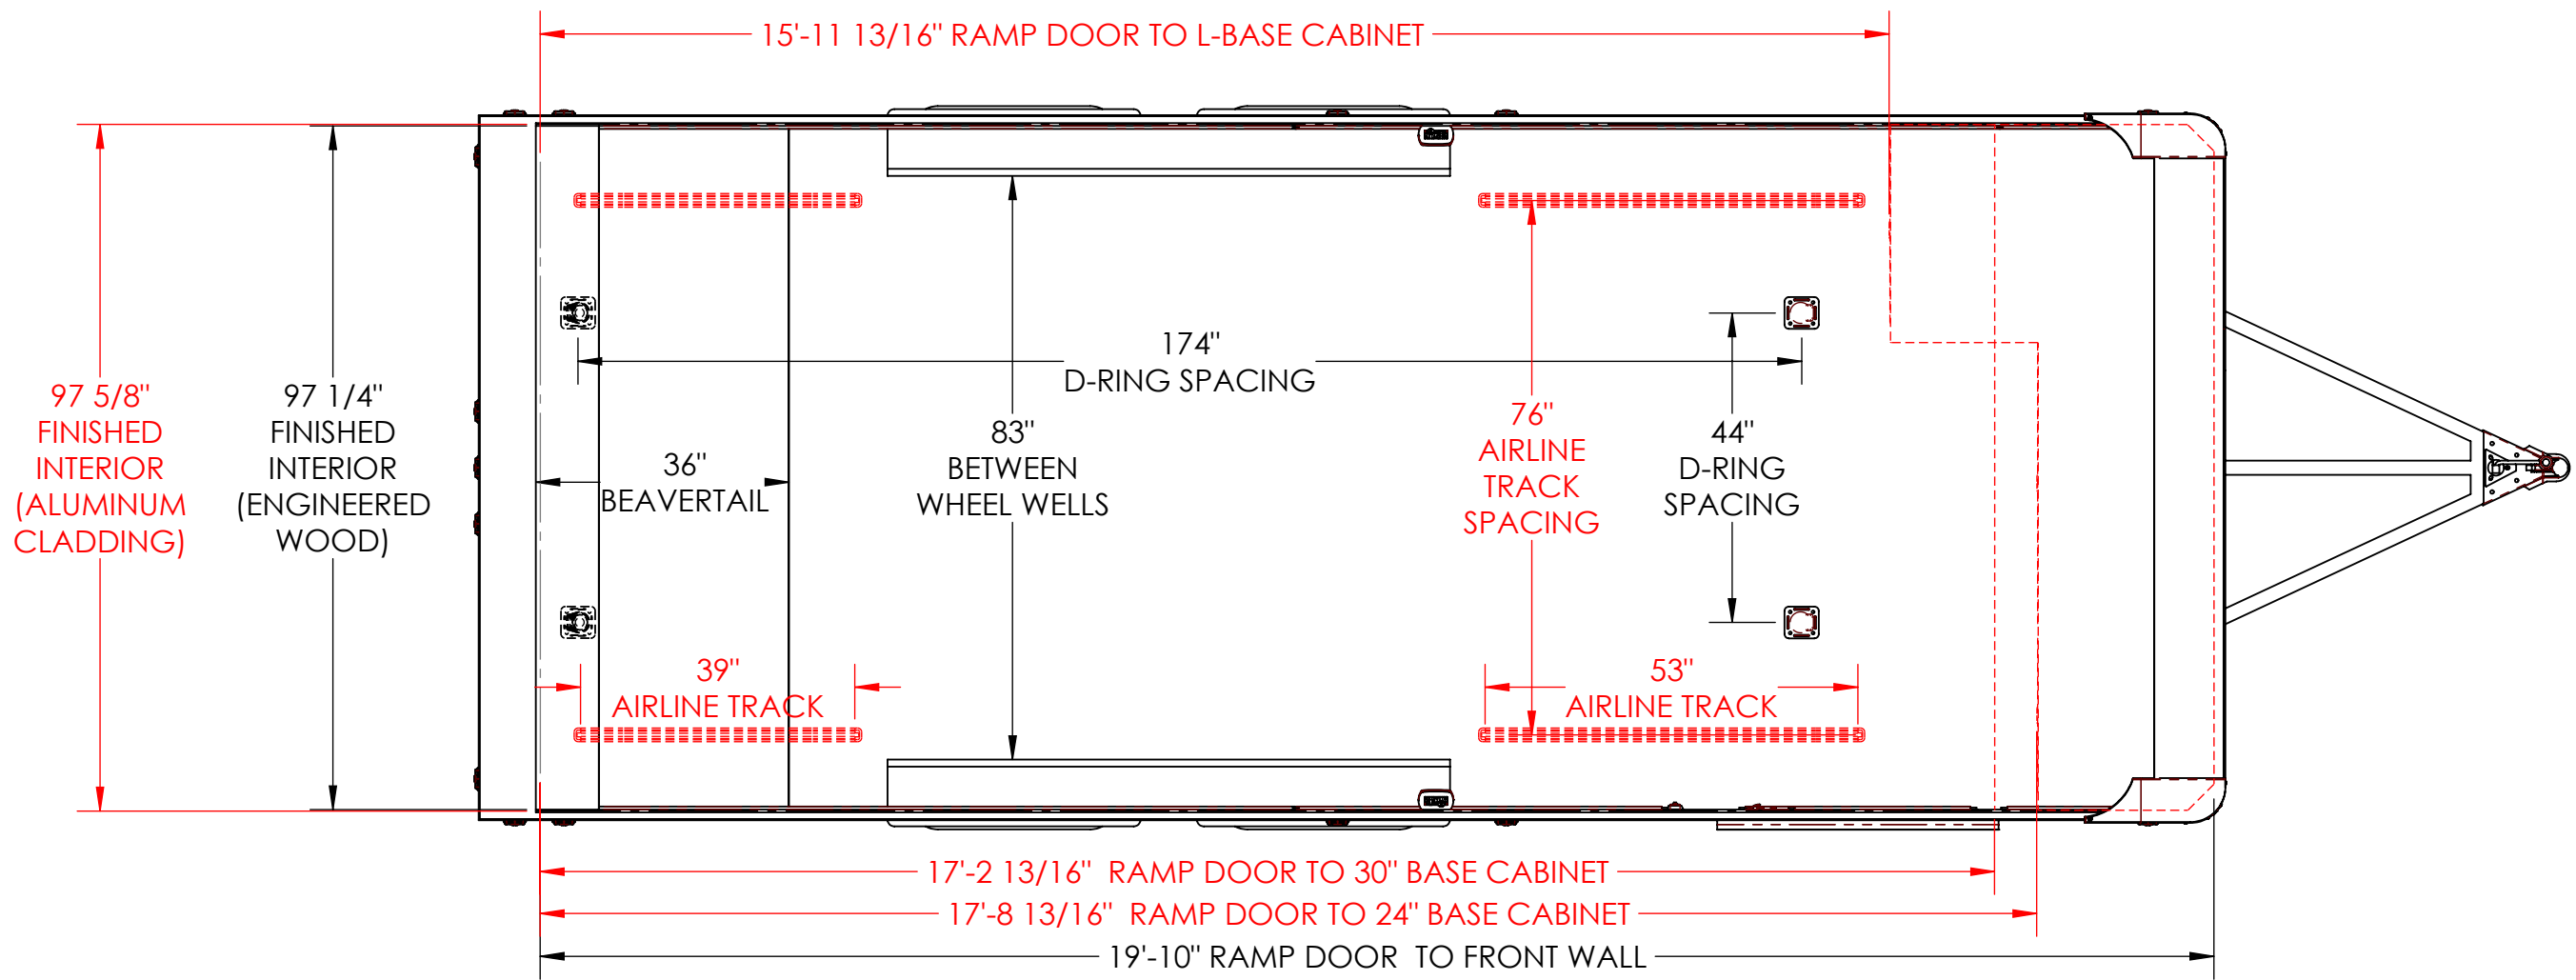

**TOP VIEW
FLOORPLAN LAYOUT**


REVISION TABLE				FOR FRAME	DIMENSION TOLERANCES	ALL DIMENSIONS ARE NOMINAL UNLESS CRITICAL DIMENSIONS ARE SPECIFICALLY NOTED	TITLE:	ACUMATICA PN:	
REV.	DESCRIPTION	DATE	DONE BY	EXTERIOR	STANDARD		ROM 450, 8.5 X 20-5.2K FLOORPLAN	DRAWN BY: REVISION:	
				INTERIOR	+ 1/2 " , 1.0 "		MATERIAL: (THICKNESS - TYPE - ALLOY - SIZE)	SS	
				STRUCTURAL	+ 1/8 " , 0.5 "			DATE:	
								10/30/25	
								SCALE: 1:26	
DWG PATH: C:\Eng_Vault\Controlled Processes\ENGINEERING LIBRARY\RM 4_0 MASTER\MARKETING\RM450_B857_2000+0-2T5.2K\							WEIGHT:	FILE NAME: ROM 450, 8.5 X 20-5.2K FLOORPLAN	
								SHEET 1 OF 4	

SHOWN WITH STANDARD FEATURES, OPTIONAL FEATURES SHOWN IN RED.
OPTIONAL FEATURES SHOWN ARE: AIR CONDITIONERS, BOGEY WHEELS, CS WINDOW, EXTERIOR ELECTRICAL RECEPT, EXTERIOR LIFETRACS, EXTERIOR SPEAKERS, FLOW THROUGH VENTS, GRAB HANDLE, PORCH LIGHT, POWER AWNING, PREMIUM ESCAPE DOOR, SCENE LIGHTS, SLIDE OUT STEP

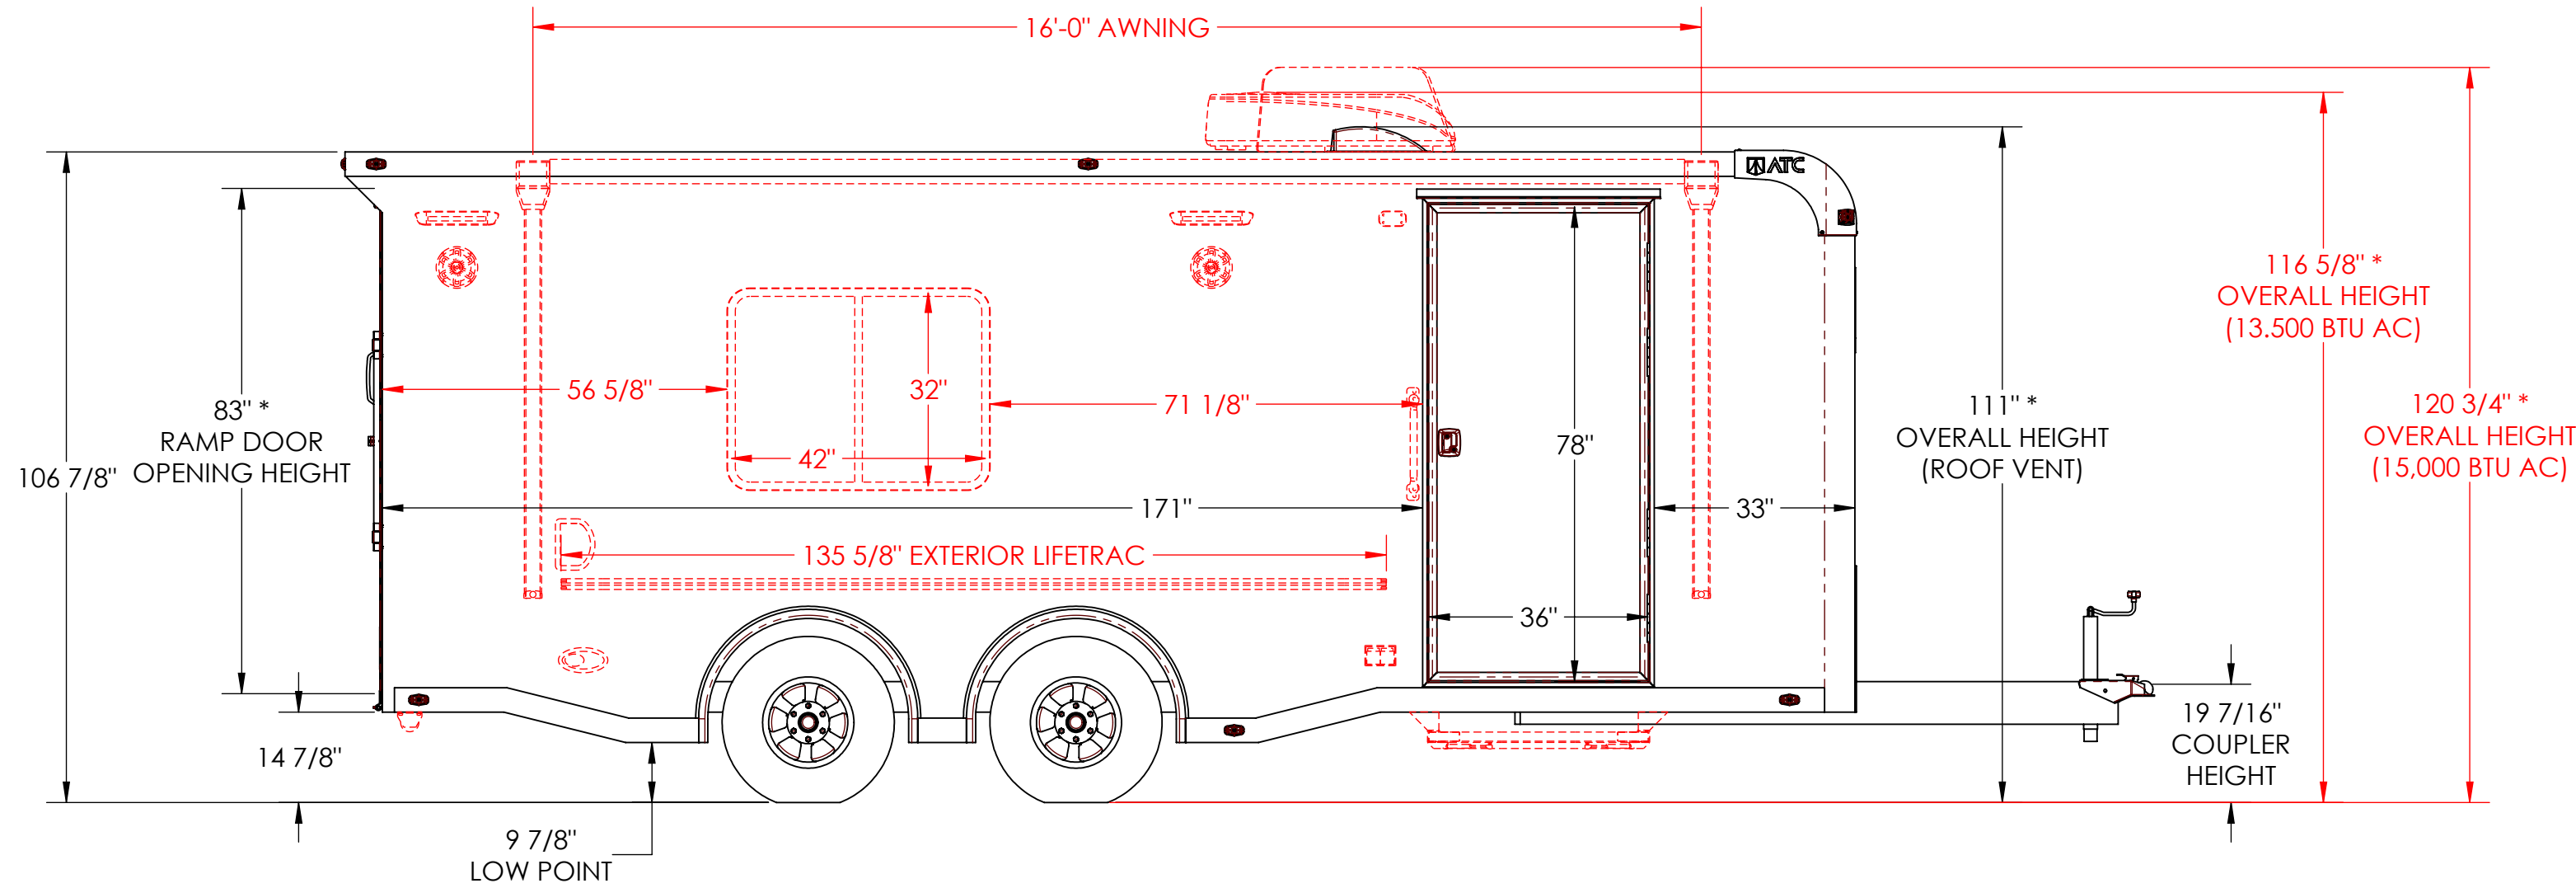

EXTERIOR ROAD SIDE

* INCREASES 6" WITH 6" INTERIOR HEIGHT OPTION

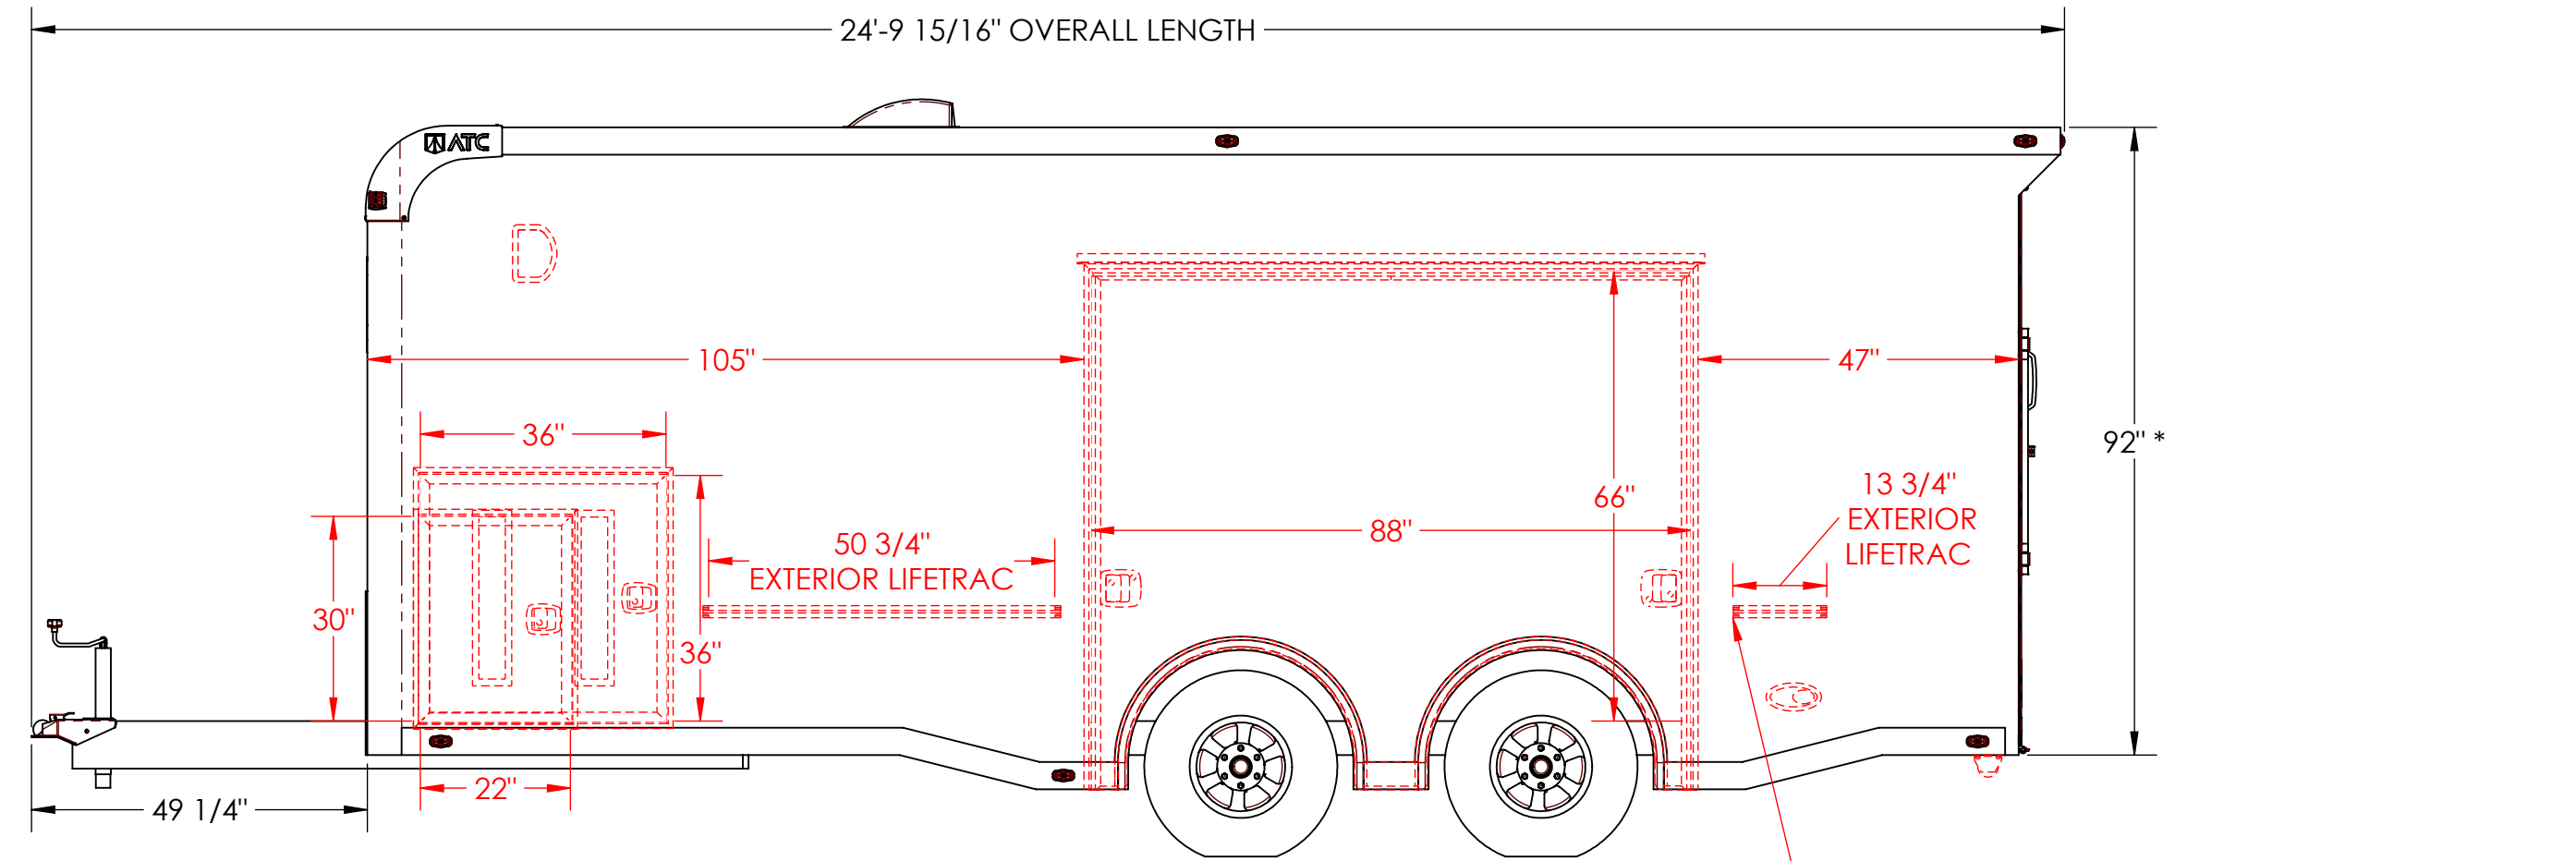


- 22" X 30" BAGGAGE DOOR INCLUDED W/ 30" BASE CABINET
- 36" X 36" VENTED BAGGAGE DOOR INCLUDED W/ L-BASE CABINET


EXTERIOR CURB SIDE

TRACK IS CONTINUOUS W/O PREMIUM ESCAPE DOOR

SHOWN WITH STANDARD FEATURES, OPTIONAL FEATURES SHOWN IN RED.
OPTIONAL FEATURES SHOWN ARE: CABINETS, CS WINDOW, ELECTRICAL RECEPTS (50 AMP ELC PKG), INTERIOR SPARE TIRE MOUNT, PREMIUM ESCAPE DOOR

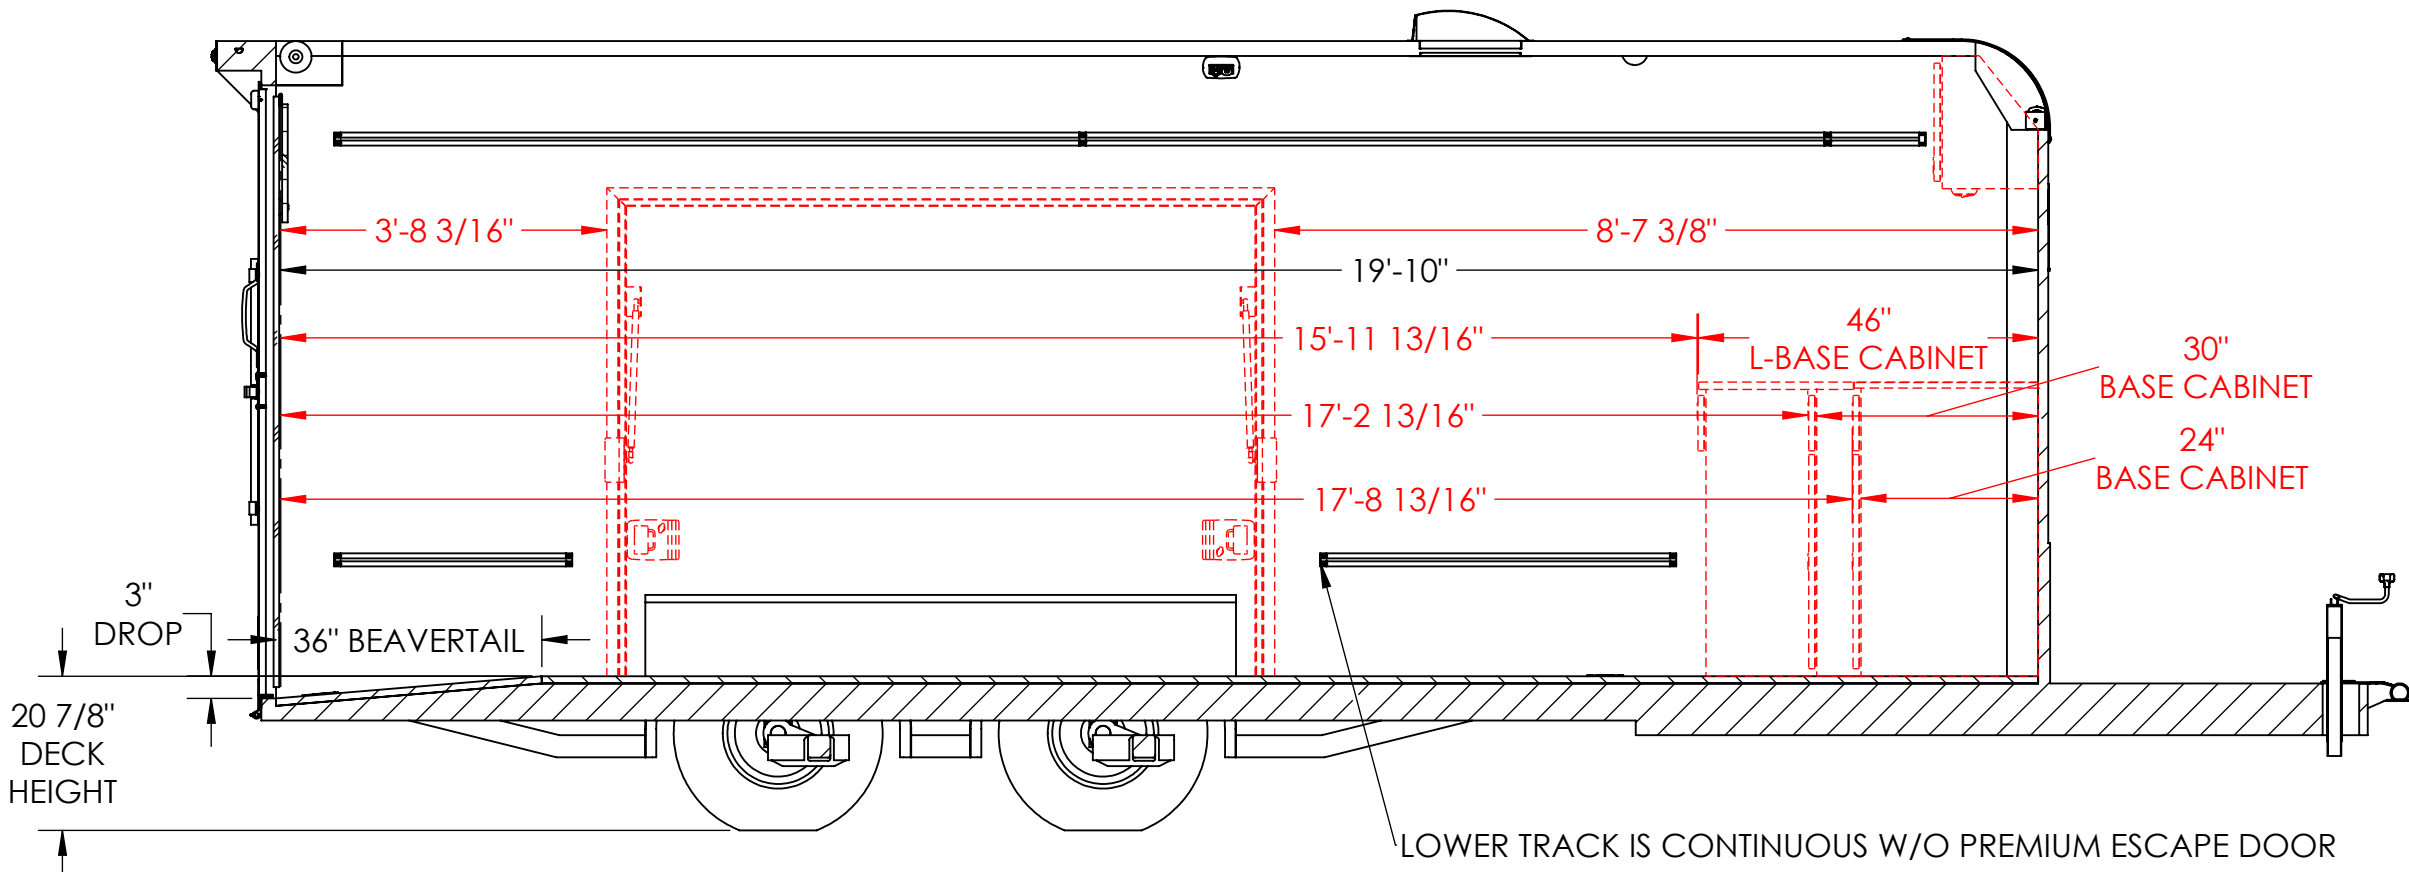


INTERIOR ROAD SIDE
SECTION A-A

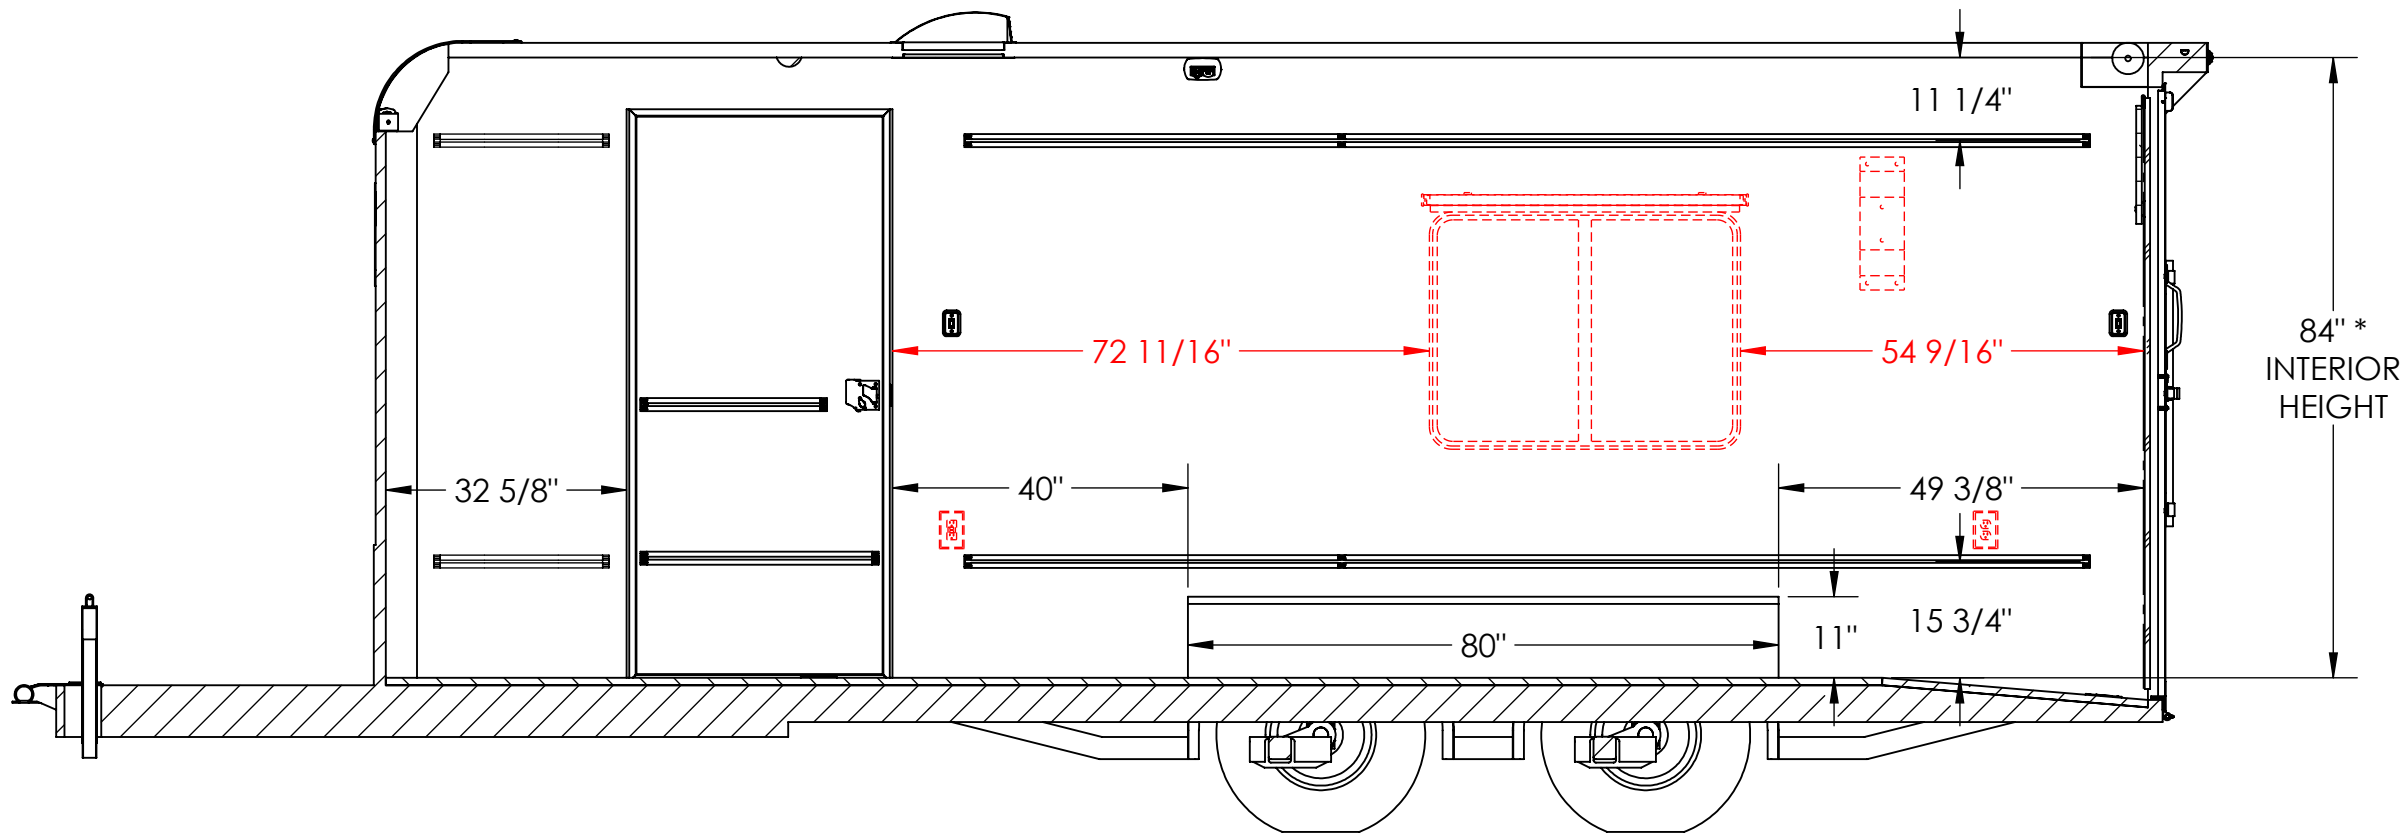


INTERIOR CURB SIDE
SECTION B-B

* INCREASES 6" WITH 6" INTERIOR HEIGHT OPTION

SHOWN WITH STANDARD FEATURES, NO OPTIONAL FEATURES SHOWN

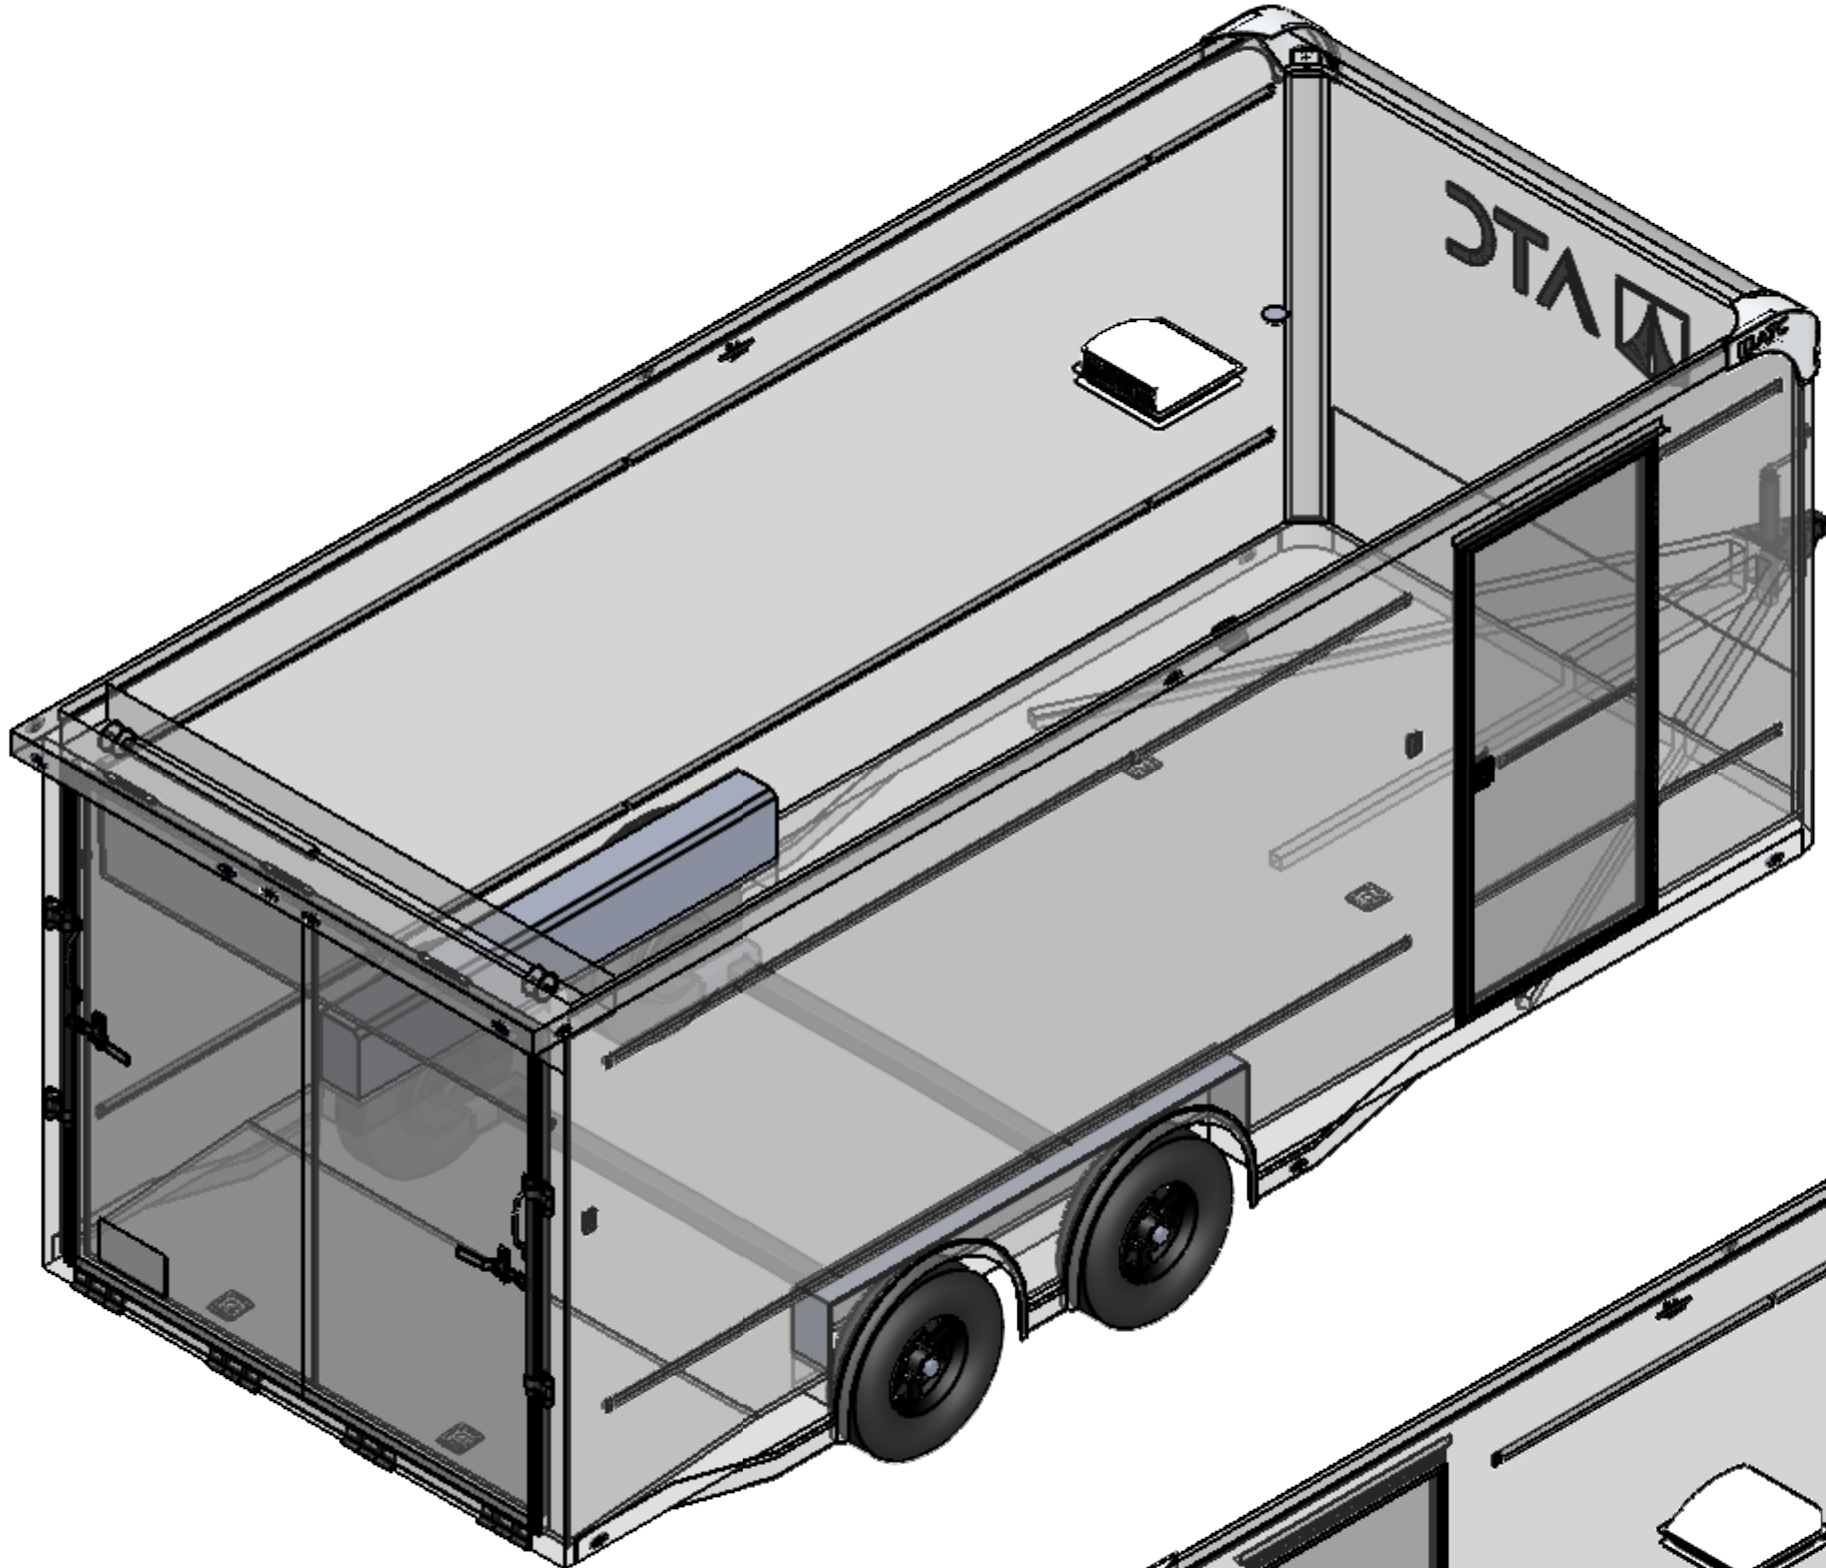

CURB SIDE ISO VIEW

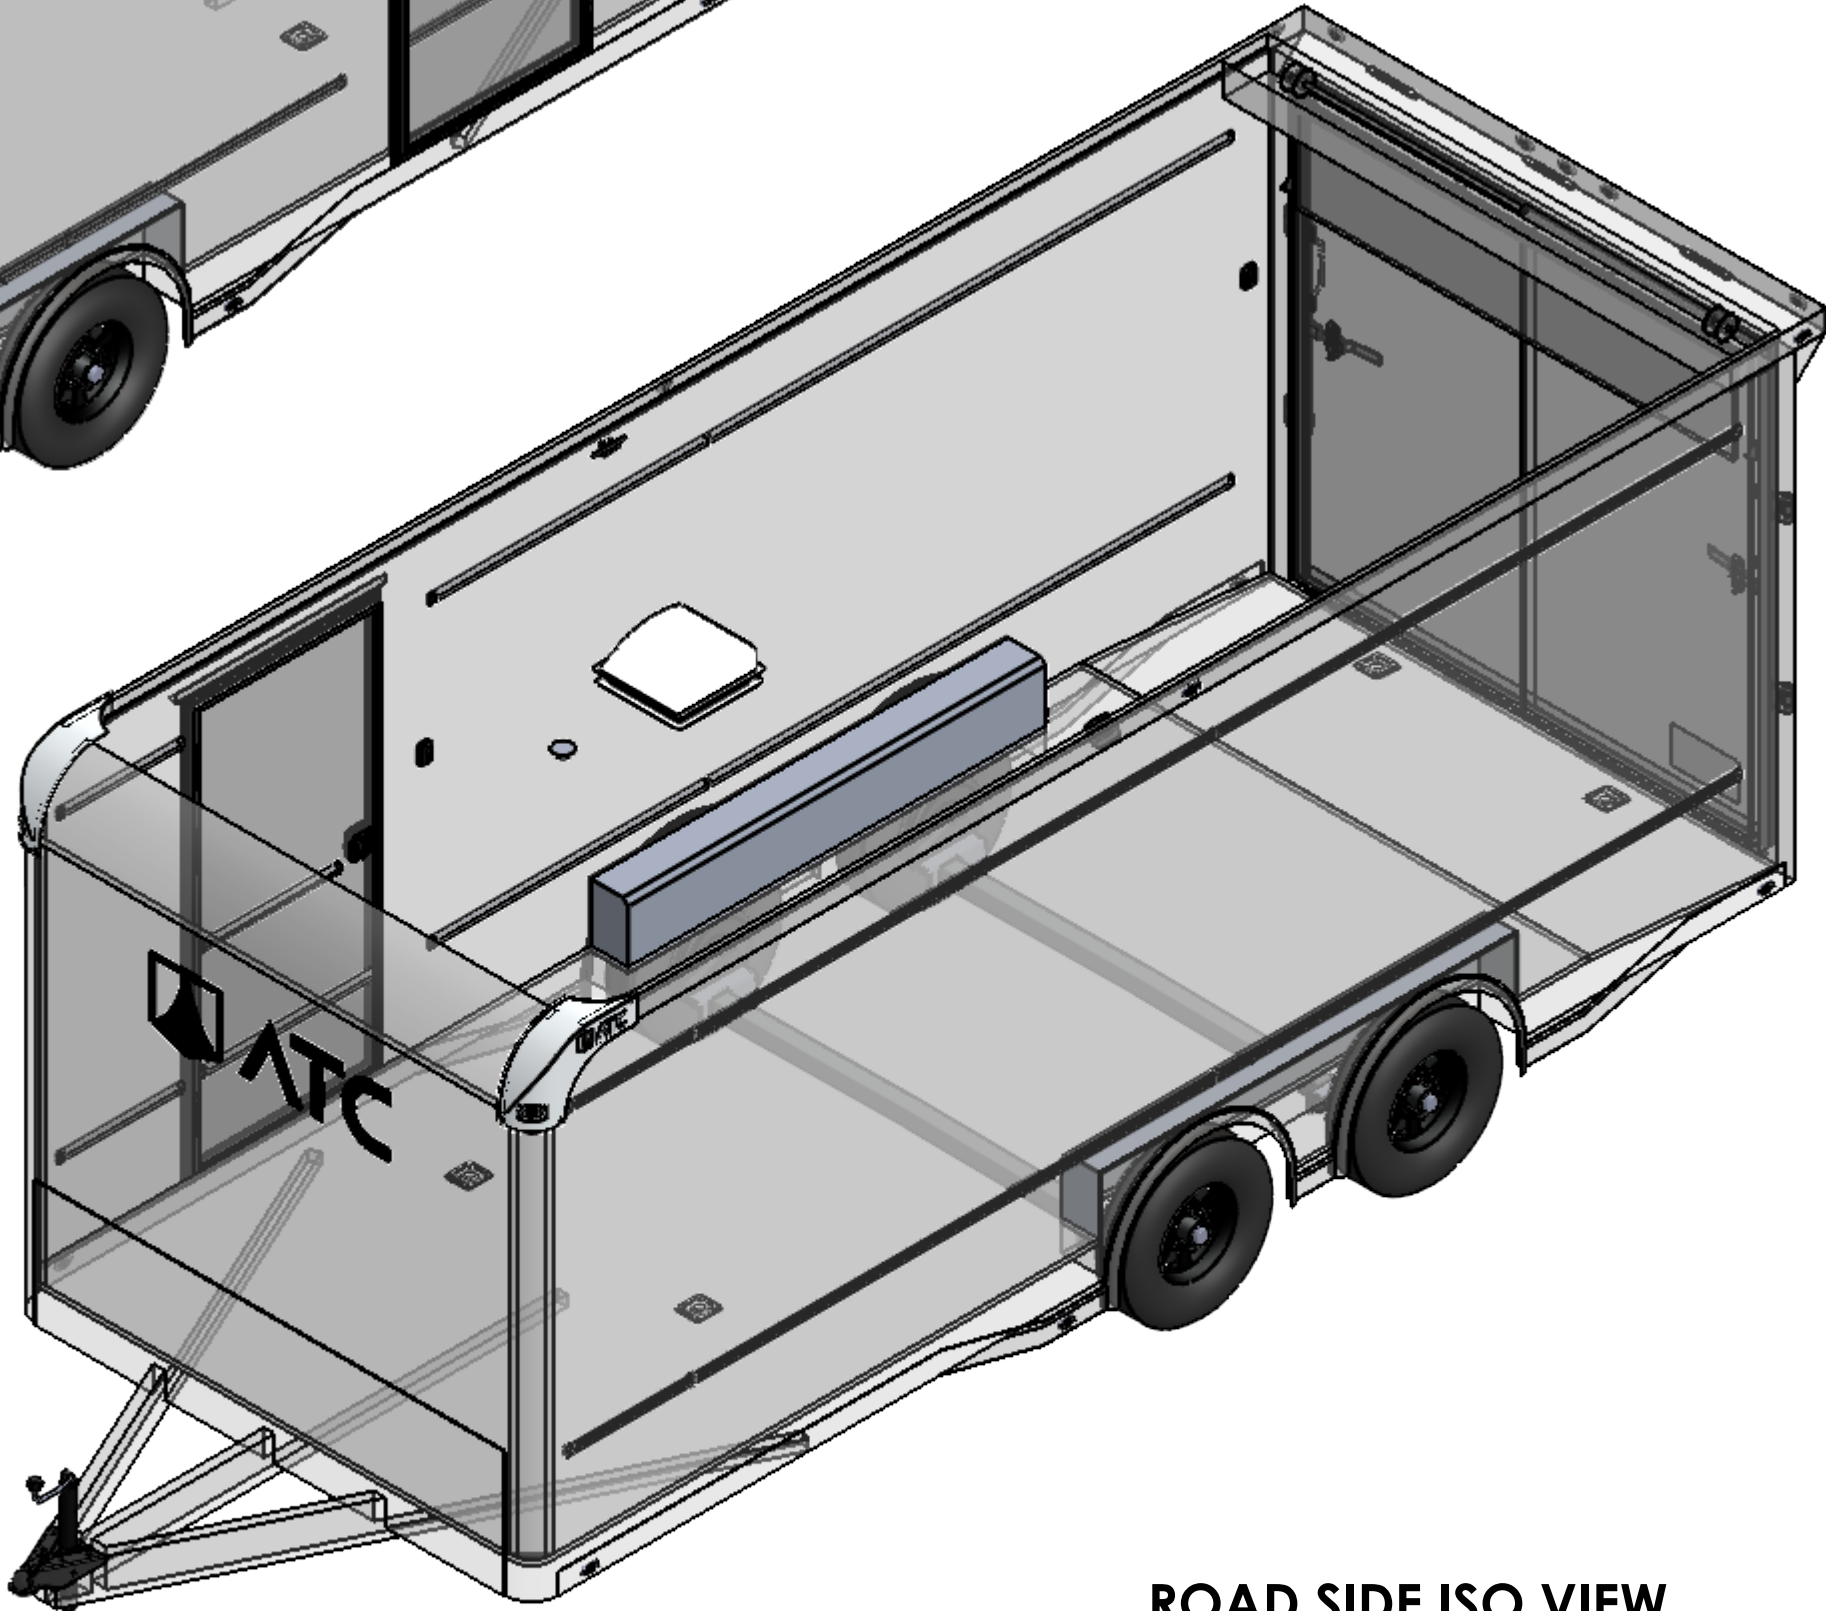

ROAD SIDE ISO VIEW

FOR FRAME		DIMENSION TOLERANCES	ALL DIMENSIONS ARE NOMINAL UNLESS CRITICAL DIMENSIONS ARE SPECIFICALLY NOTED	TITLE:			ACUMATICA PN:		
EXTERIOR				ROM 450, 8.5 X 20-5.2K FLOORPLAN			DRAWN BY: REVISION:		
INTERIOR				MATERIAL: (THICKNESS - TYPE - ALLOY - SIZE)			SS		
STRUCTURAL				WEIGHT:			DATE:		
		STANDARD				10/30/25			
		+ 1/2 " , 1.0 °				SCALE: 1:26			
		CRITICAL				SHEET 4 OF 4			
		+ 1/8 " , 0.5 °		PROPRIETARY AND CONFIDENTIAL: THE INFORMATION CONTAINED IN THIS DRAWING IS THE SOLE PROPERTY OF ATC TRAILERS. ANY REPRODUCTION IN PART OR AS A WHOLE WITHOUT THE WRITTEN PERMISSION OF ATC TRAILERS IS PROHIBITED.					
DWG PATH: C:\Eng_Vault\Controlled Processes\ENGINEERING LIBRARY\RM 4_0 MASTER\MARKETING\RM450_B857_2000+0-2T5.2K\		FILE NAME: ROM 450, 8.5 X 20-5.2K FLOORPLAN							