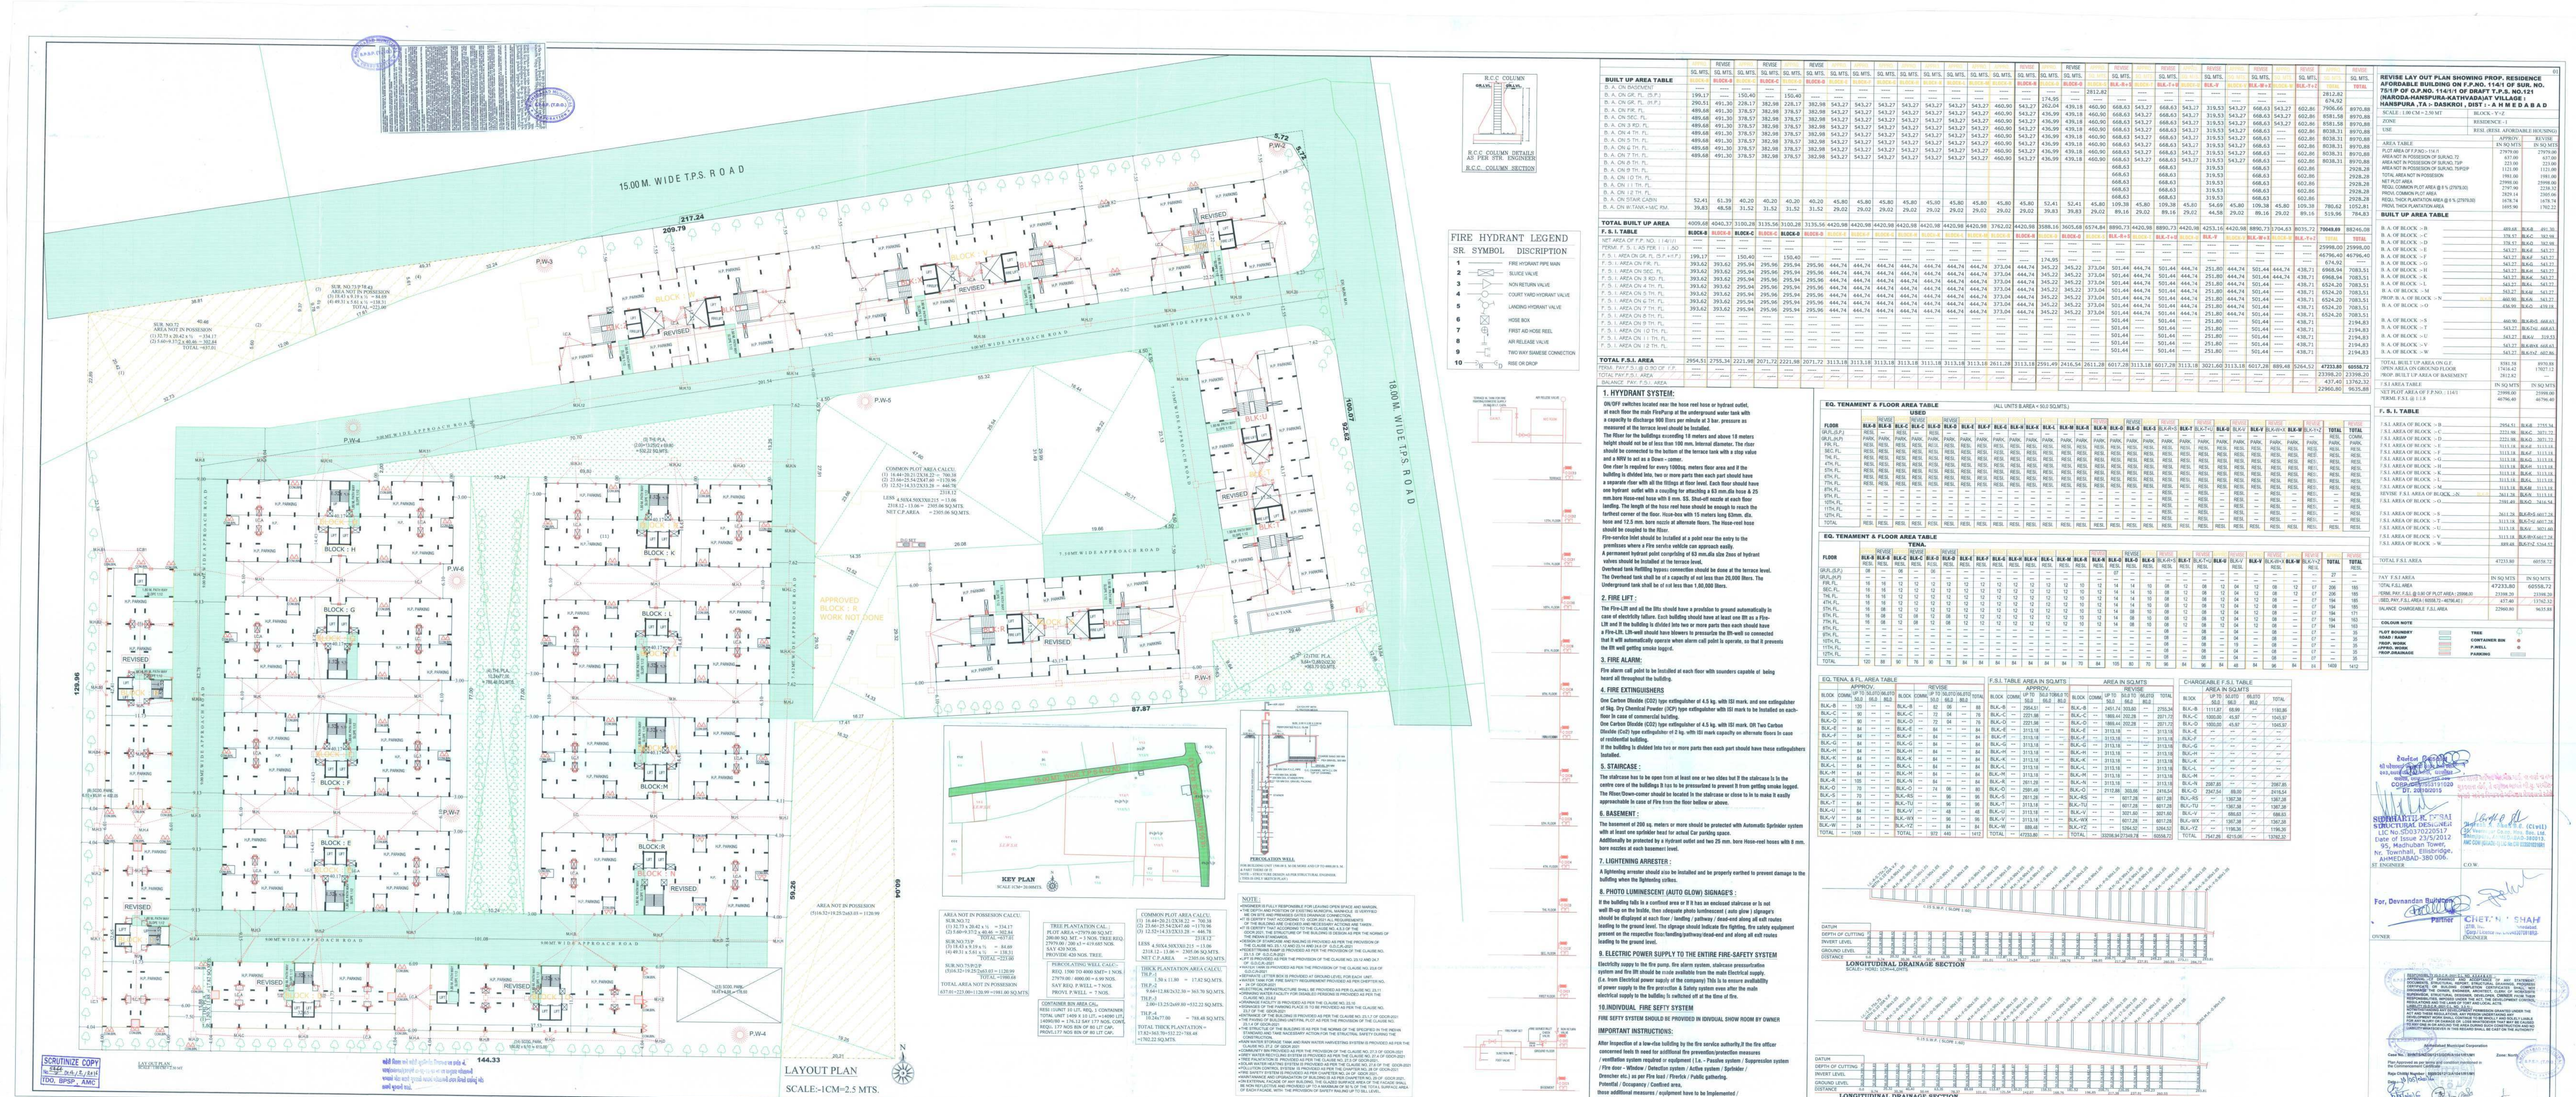

R.C.C COLUMN

R.C.C. COLUMN DETAILS AS PER STR. ENGINEER

R.C.C. COLUMN SECTION

FIRE HYDRANT LEGEND

SR. SYMBOL DISCRIPTION

1. FIRE HYDRANT TYPE MAIN
2. SLUICE VALVE
3. NON RETURN VALVE
4. COURT YARD HYDRANT VALVE
5. LANDING HYDRANT VALVE
6. HOSE BOX
7. FIRST AID HOSE REEL
8. AIR RELEASE VALVE
9. TWO WAY SIMIESE CONNECTION
10. HOSE DR DROP

| | | |