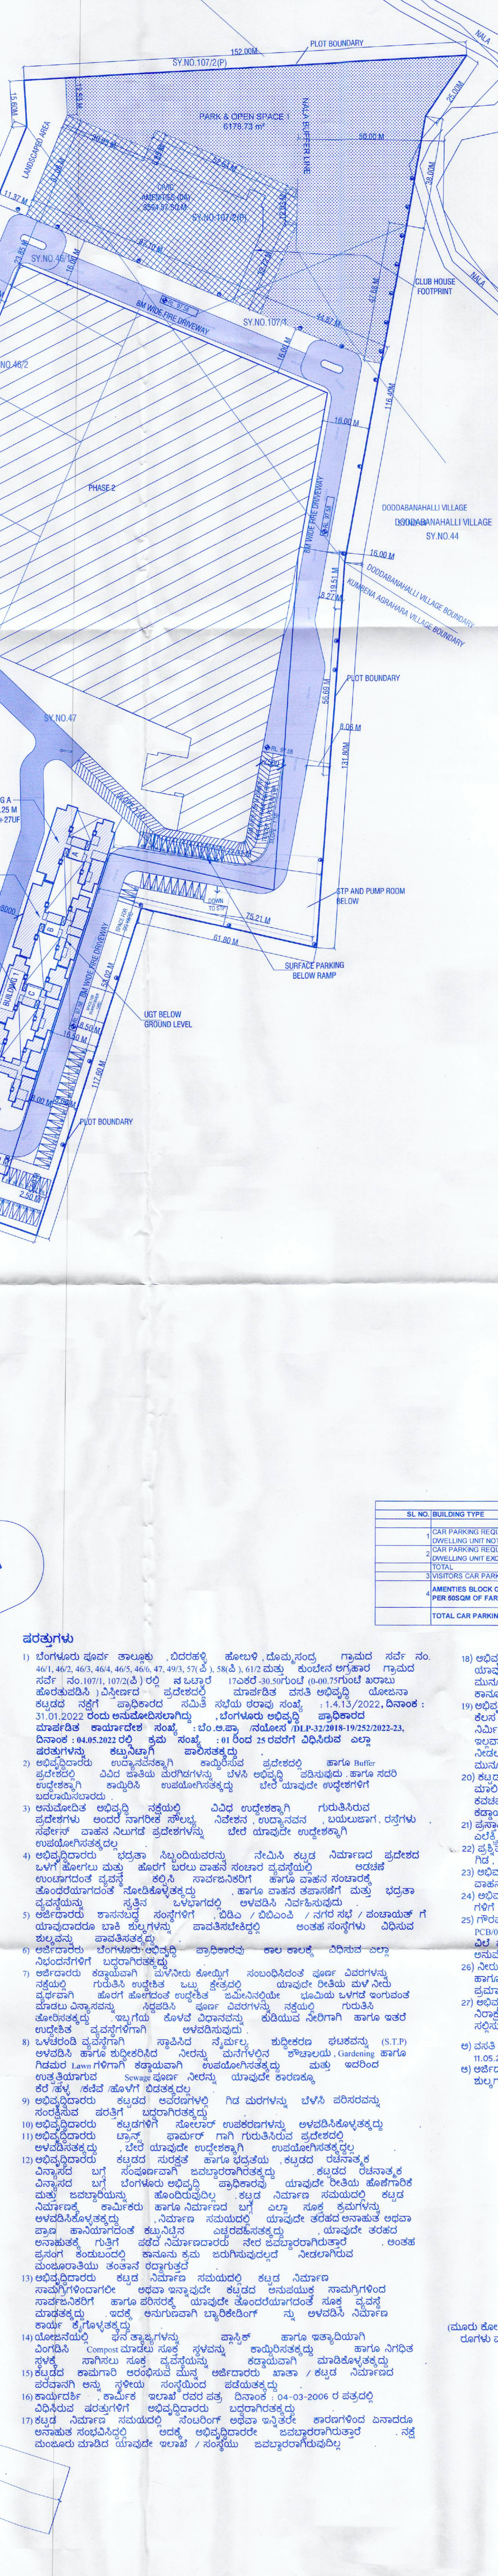
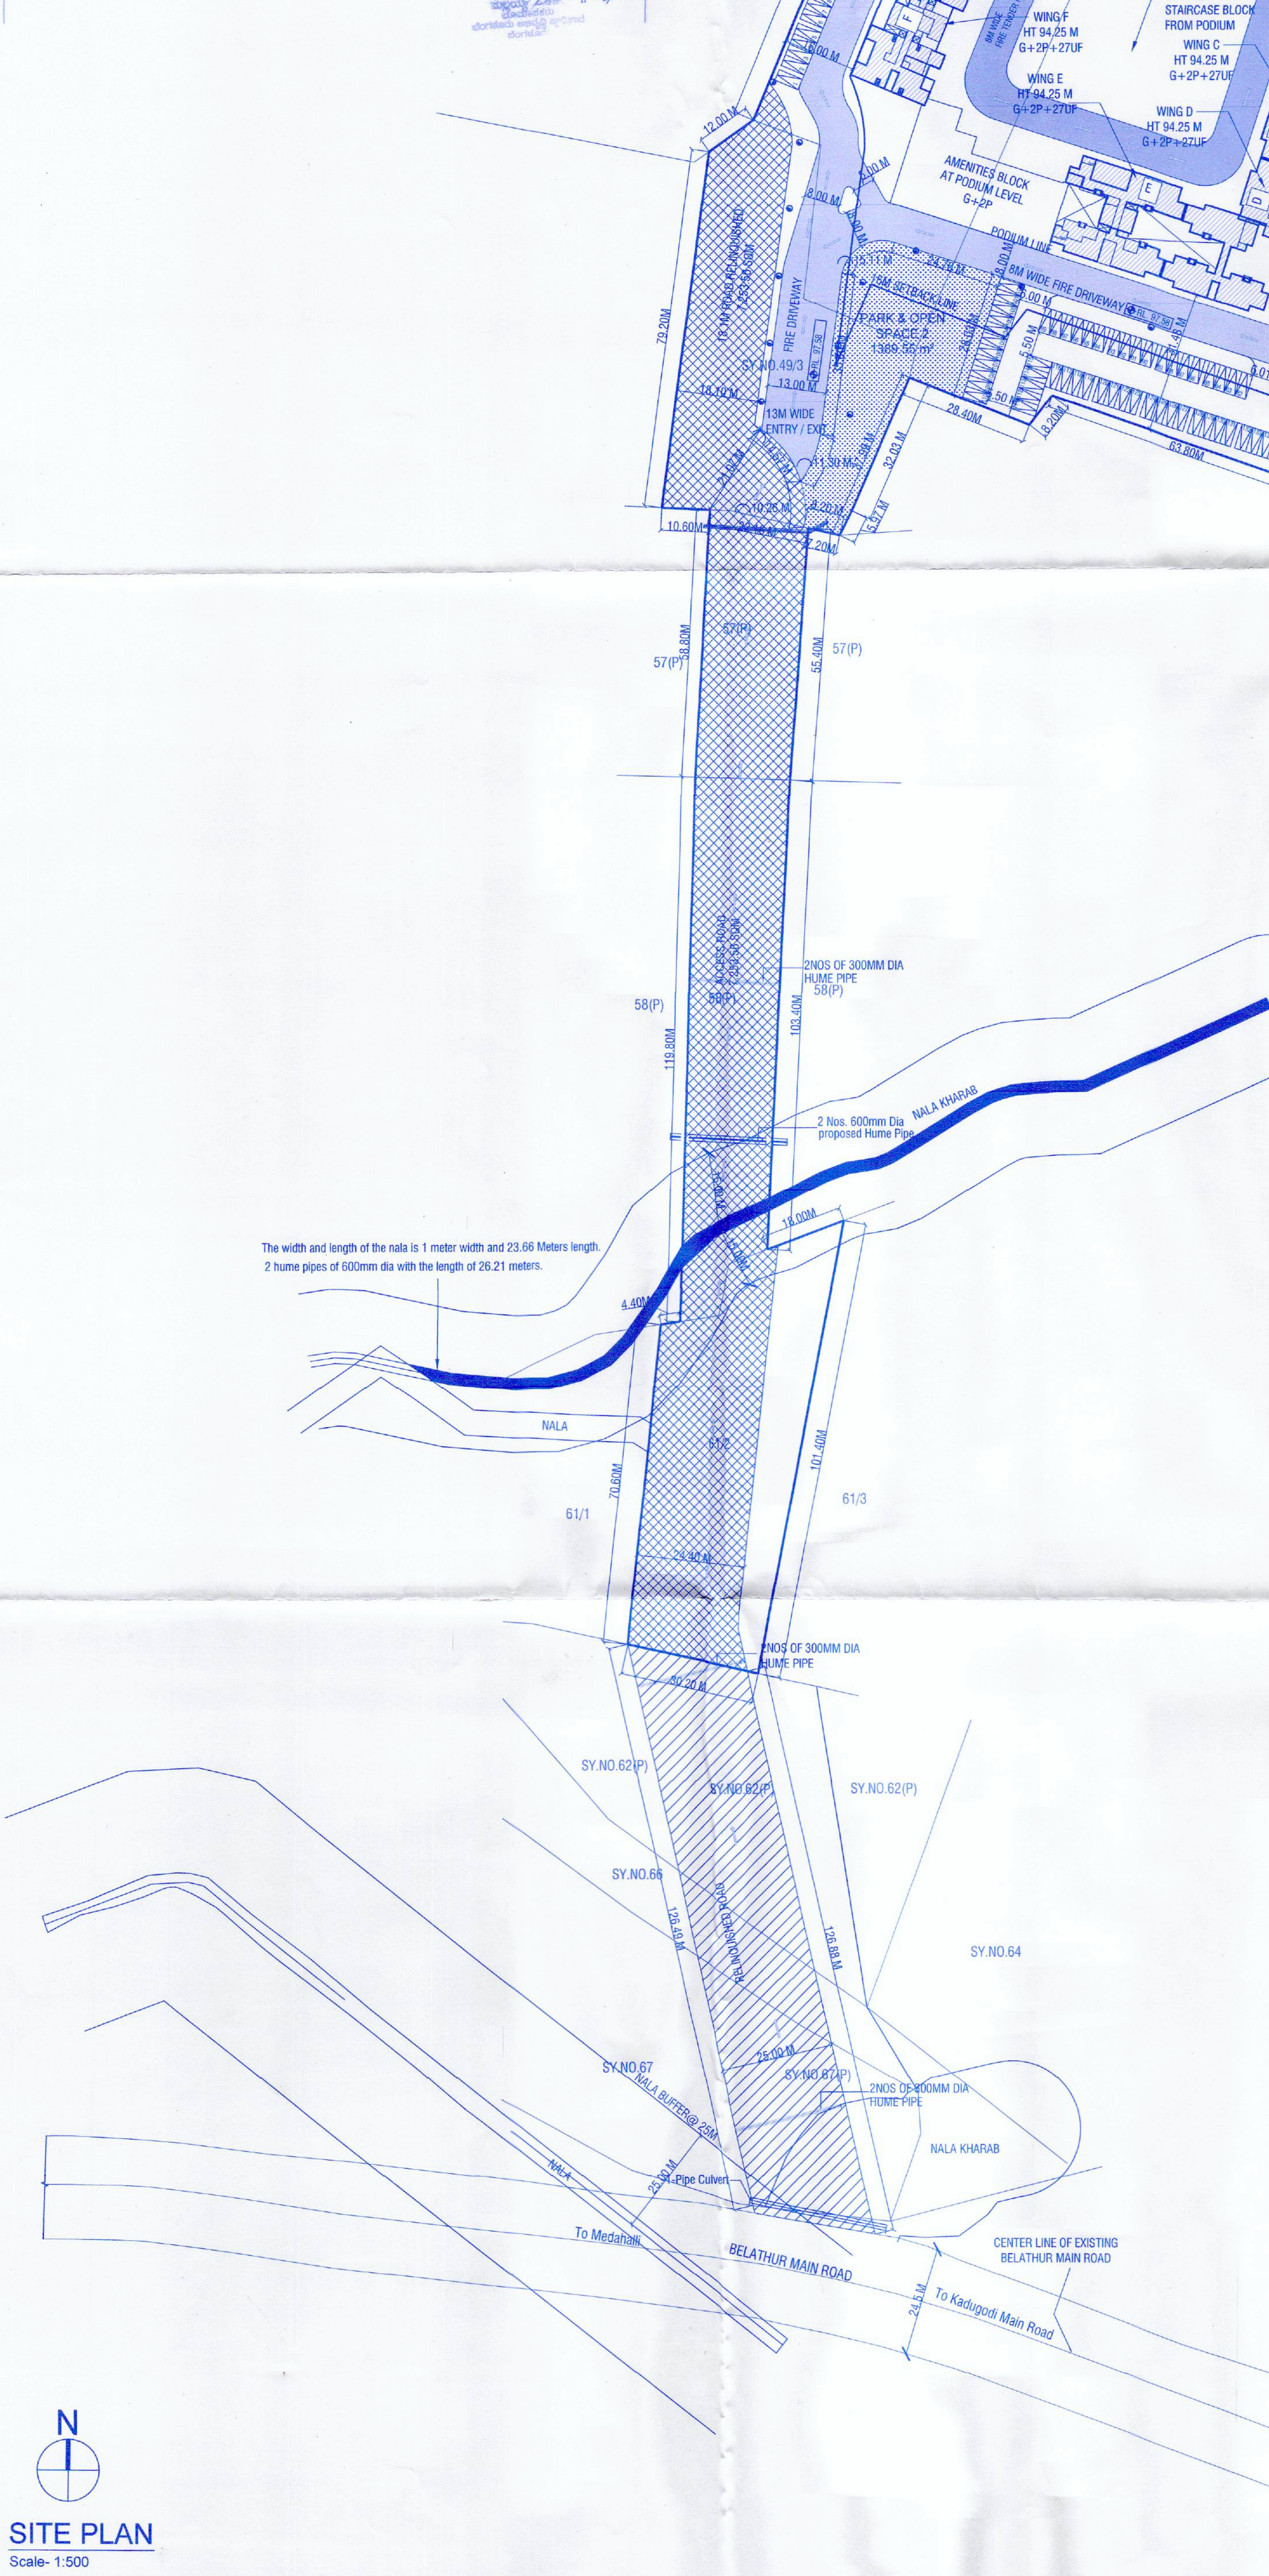
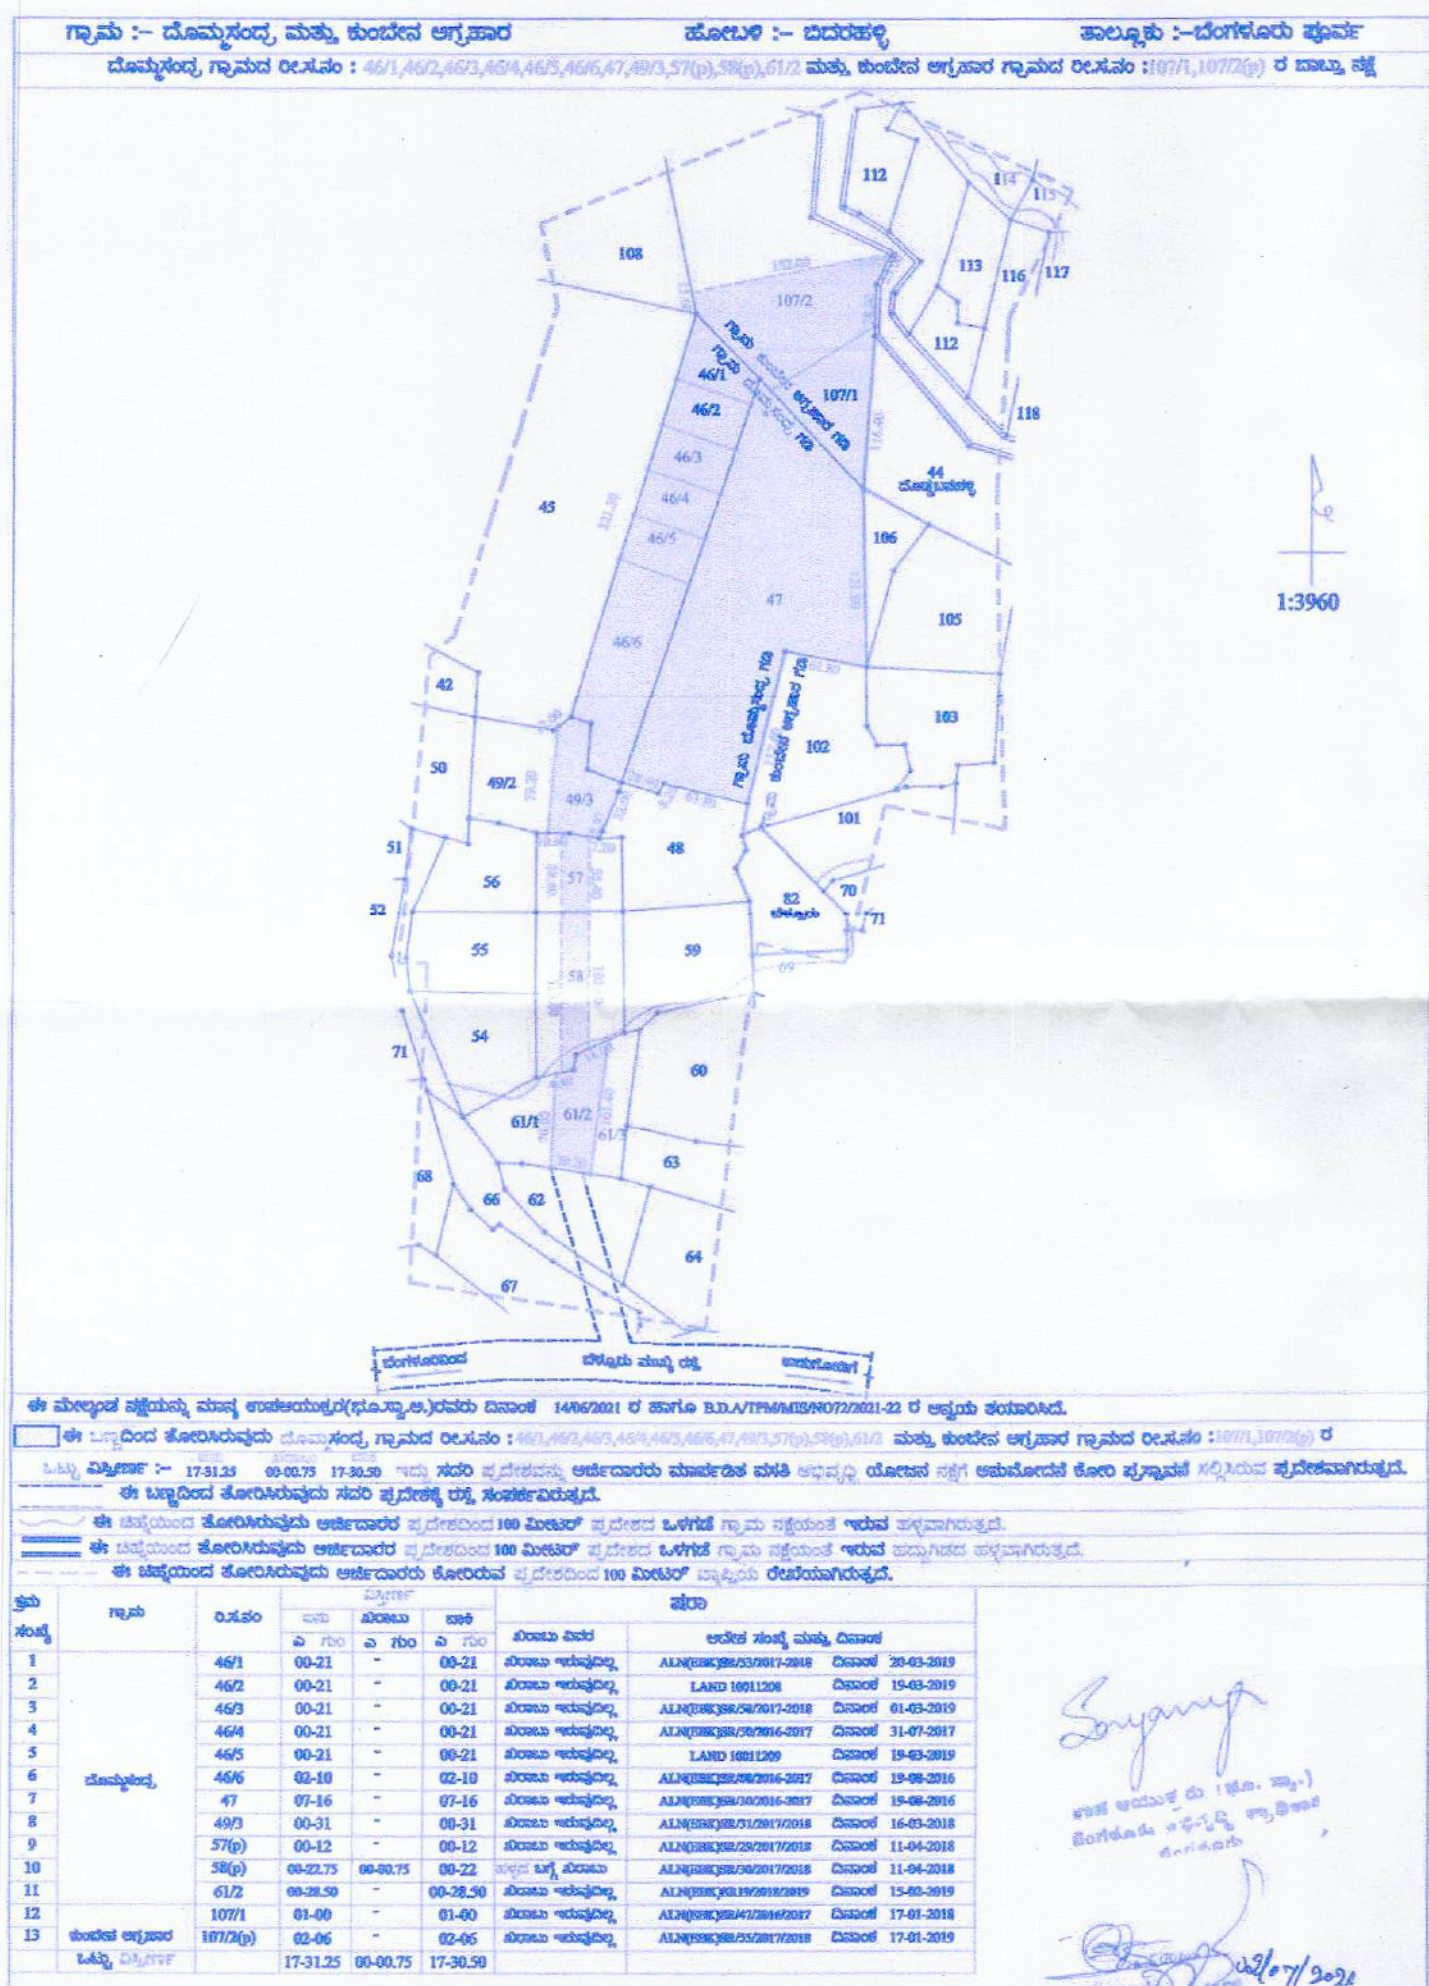


RAIN WATER RECHARGE PIT
DETAIL
Scale- N.T.S.

[illegible]