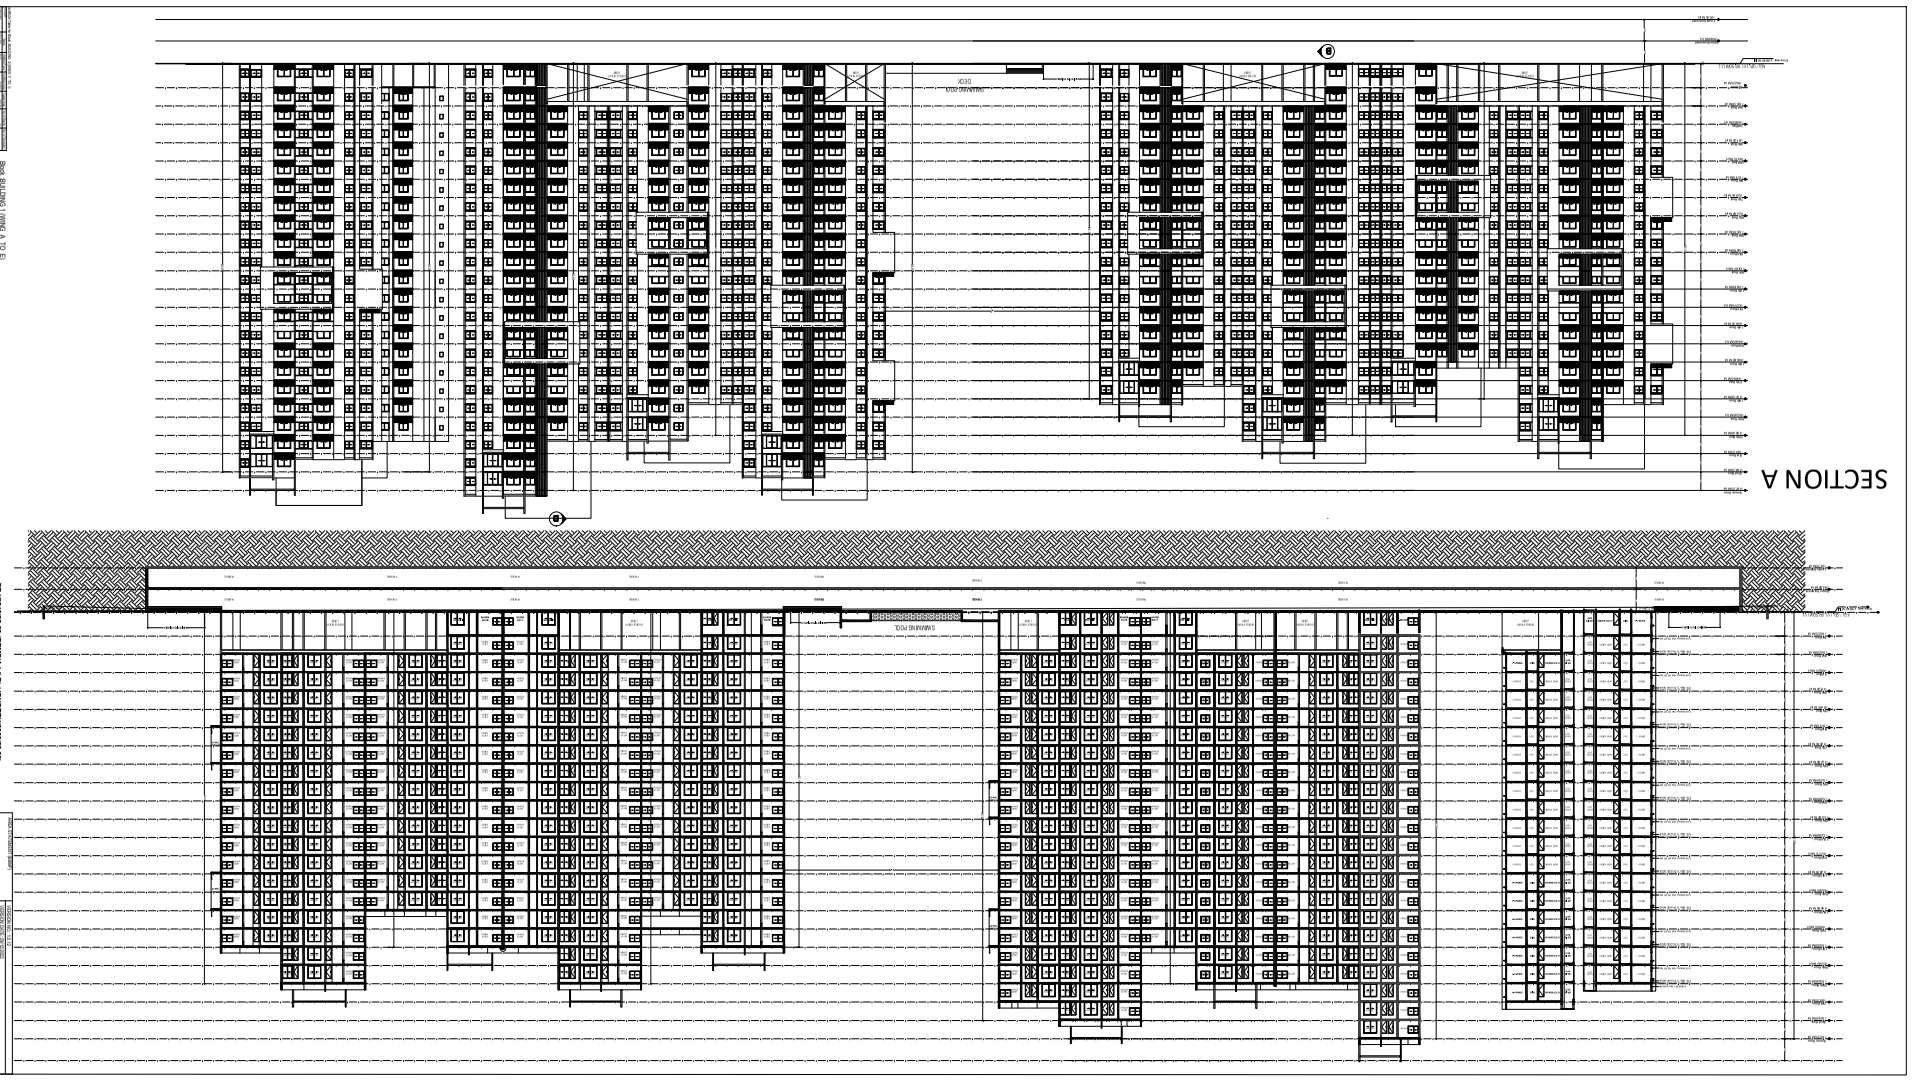

Approval Condition :


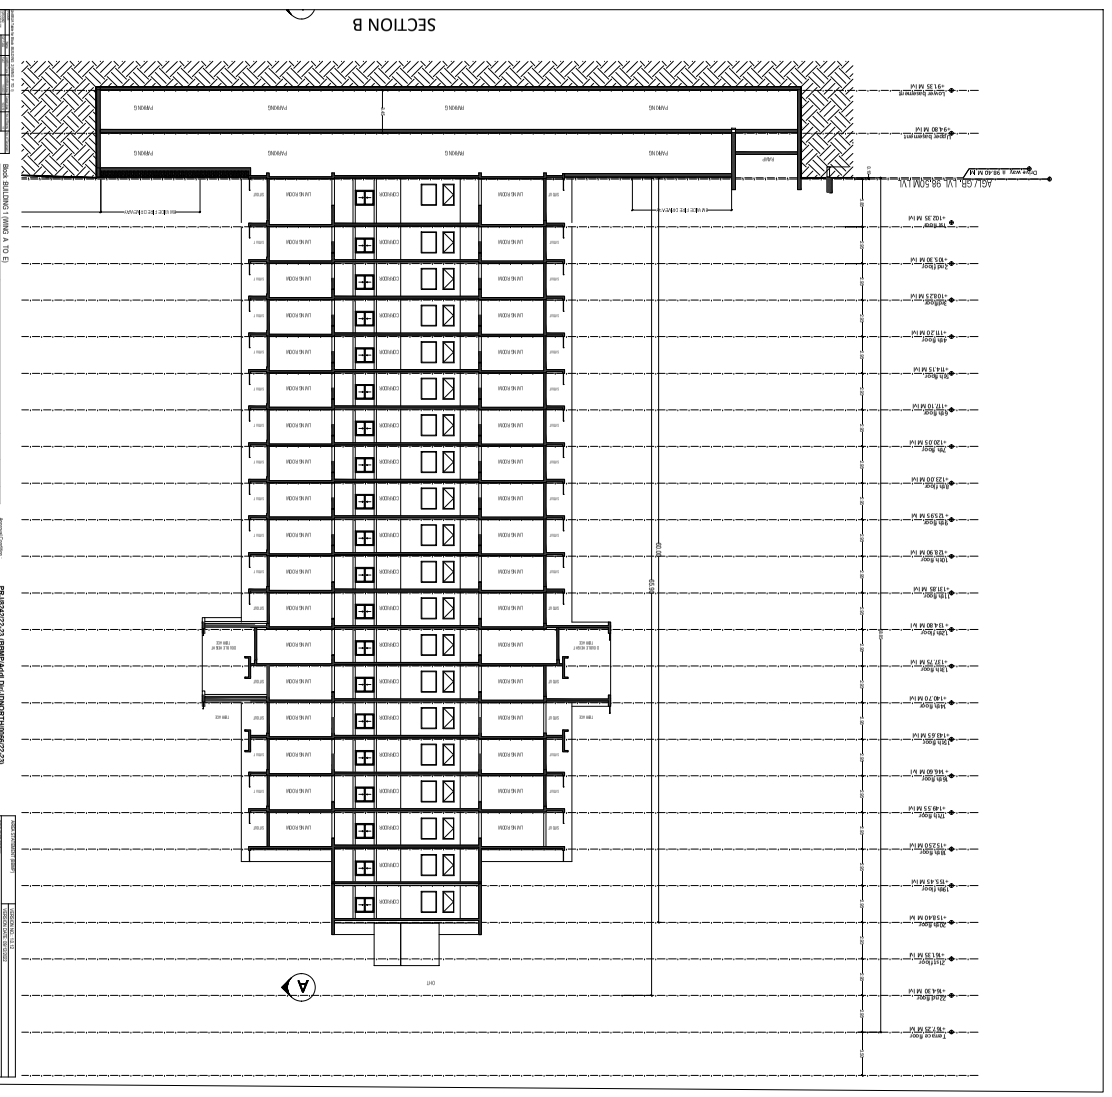
SECTION B
A
Ramp
