

Site plan of Block B showing building layout, dimensions, and surrounding infrastructure. The plan includes a 6 m FIRE DRIVEWAY, a ROOF RAIN WATER COLLECTION SUMP, and a 115.20m dimension. The building is labeled BLOCK B-H=18 FLOORS, B+G+18 FLOORS, and B-H=18 FLOORS. Dimensions include 20.32m, 40.41m, 16.00m, and 9.107m. The plan also shows a 6 m FIRE DRIVEWAY and a 115.20m dimension.

[illegible]

- [illegible]

[illegible]

Vehicle Type	Reqd.		Achieved	
	No.	Area (Sq.ft.)	No.	Area (Sq.ft.)
Car	354	7517.50	699	9611.25
Visitor's Car Parking	-	770.00	0	0.00
Total Car	610	8387.50	699	9611.25
Two/Three Wheeler	-	770.00	0	0.00
Other Parking	-	-	-	15444.17
Total		9157.50		20555.42

Block Name	Type	Subl
TyS (BUILDING)	Residential	Apartment
	Total :	

OWNER / GPA HOLDER'S
SIGNATURE

OWNER'S ADDRESS WITH ID
NUMBER & CONTACT NUMBER :
MR. EMERALD HAVEN DEVELOPMENT LTD Represented by its
Authorized Signatory Mr. BALACHANDRAN Perumal Vaidy, 28,
Adityapuram Main Road, Pudur, Ambalur, Tiruvallur
District, 600093

ARCHITECT/ENGINEER
/SUPERVISOR'S SIGNATURE
Narsimhan 10/2, O Shaughnessy Road, Langford Gardens,
Bangalore 560029, S/E, INDIA


DRAWING TITLE : SITE PLAN & LOCATION PLAN.

[illegible][illegible]




Block Name	Type	SubUse	Area (Sq. mt.)	Units		Car		
				Reord.	Prop.	Reord./Unit	Reord.	Prop.
TVS (BUILDING)	Residential	Apartment	0- 50	2	-	1	27	-
			50- 225	-	-	1	527	-
		Total :	-	-	-	554	609	

3	D	1050x2.100	INF EXT DOOR
4	D1	900x2.100	ROOM DOOR
5	D2	750x2.100	TOILET DOOR
6	FD1	2000x2400	PUMP RM & STP RM DOOR
7	FD2A	1.200x2400	ELEC RM DOOR
8	FD3	1.300x3.100	STORAGE ROOM

Diagram of a rectangular plot with dimensions 20m and 40m. A weight of 100g is indicated near the bottom-left corner. The plot is oriented vertically, with the 20m dimension on the left and the 40m dimension on the right. A dashed line indicates the boundary of the plot. A small square symbol is located at the bottom-left corner of the plot.

 

S.NO	TYPE	SIZE	DESCRIPTION
1	D1	2.100x2.100	ENTR DOOR
2	D2	2.000x2.100	CLUB HOUSE DOOR
3	D3	1.050x2.100	W.C IN ROOM
4	D4	8.000x1.000	W.C IN ROOM
5	D5	7.000x2.100	TRIST DOOR
6	F01	2.000x2.450	PANTRY IN 1ST FLOOR
7	F02A	2.000x2.450	LIT IN 1ST FLOOR
8	F02B	1.000x2.100	W.C IN 1ST FLOOR
9	F03	1.000x2.100	W.C IN 1ST FLOOR
10	F04	1.500x2.100	LIT IN 1ST FLOOR
11	F05	2.000x2.100	W.C IN 1ST FLOOR
12	F06	7.000x2.100	W.C IN 1ST FLOOR
13	S01	2.100x2.100	SLIPING DOOR
14	S02	1.800x2.100	SLIPING DOOR
15	M1	1.800x2.100	W.C IN 1ST FLOOR
16	M2	1.500x2.100	W.C IN 1ST FLOOR
17	M3A	1.500x2.100	W.C IN 1ST FLOOR
18	M3B	1.500x2.100	W.C IN 1ST FLOOR
19	M4	1.410x2.100	W.C IN 1ST FLOOR
20	M5	1.500x2.100	W.C IN 1ST FLOOR
21	M6	1.300x2.100	W.C IN 1ST FLOOR
22	M7	1.300x2.100	W.C IN 1ST FLOOR
23	M8	1.300x2.100	W.C IN 1ST FLOOR
24	M9	1.300x2.100	W.C IN 1ST FLOOR
25	M10	0.630x1.000	W.C IN 1ST FLOOR
26	M11	0.630x1.000	W.C IN 1ST FLOOR
27	M12	0.630x1.000	W.C IN 1ST FLOOR
28	M13	0.630x1.000	W.C IN 1ST FLOOR
29	M14	0.630x1.000	W.C IN 1ST FLOOR
30	M15	0.630x1.000	W.C IN 1ST FLOOR
31	M16	0.630x1.000	W.C IN 1ST FLOOR
32	M17	0.630x1.000	W.C IN 1ST FLOOR
33	M18	0.630x1.000	W.C IN 1ST FLOOR
34	M19	0.630x1.000	W.C IN 1ST FLOOR
35	M20	0.630x1.000	W.C IN 1ST FLOOR
36	M21	0.630x1.000	W.C IN 1ST FLOOR
37	M22	0.630x1.000	W.C IN 1ST FLOOR
38	M23	0.630x1.000	W.C IN 1ST FLOOR
39	M24	0.630x1.000	W.C IN 1ST FLOOR
40	M25	0.630x1.000	W.C IN 1ST FLOOR
41	M26	0.630x1.000	W.C IN 1ST FLOOR
42	M27	0.630x1.000	W.C IN 1ST FLOOR
43	M28	0.630x1.000	W.C IN 1ST FLOOR
44	M29	0.630x1.000	W.C IN 1ST FLOOR
45	M30	0.630x1.000	W.C IN 1ST FLOOR
46	M31	0.630x1.000	W.C IN 1ST FLOOR
47	M32	0.630x1.000	W.C IN 1ST FLOOR
48	M33	0.630x1.000	W.C IN 1ST FLOOR

 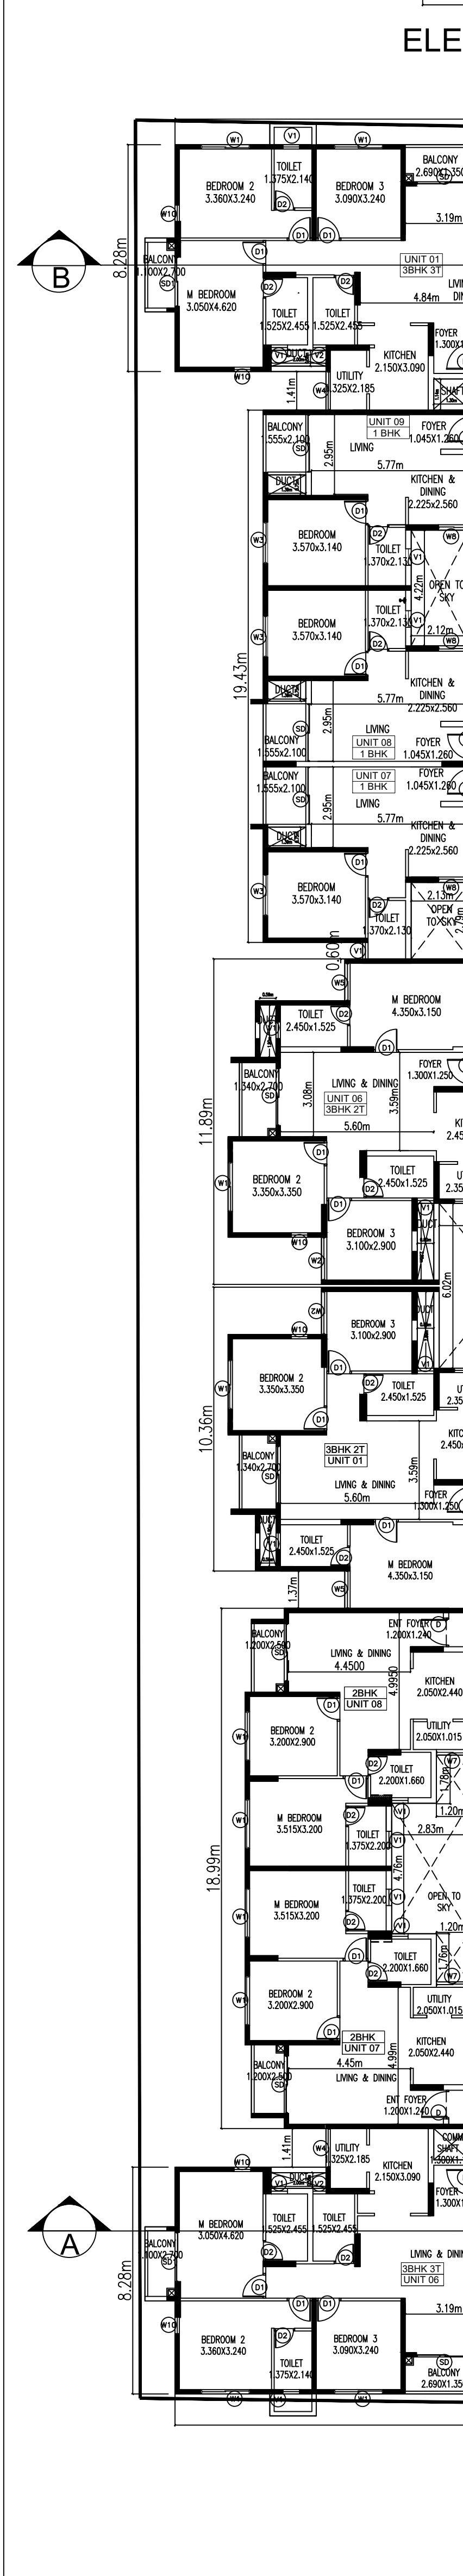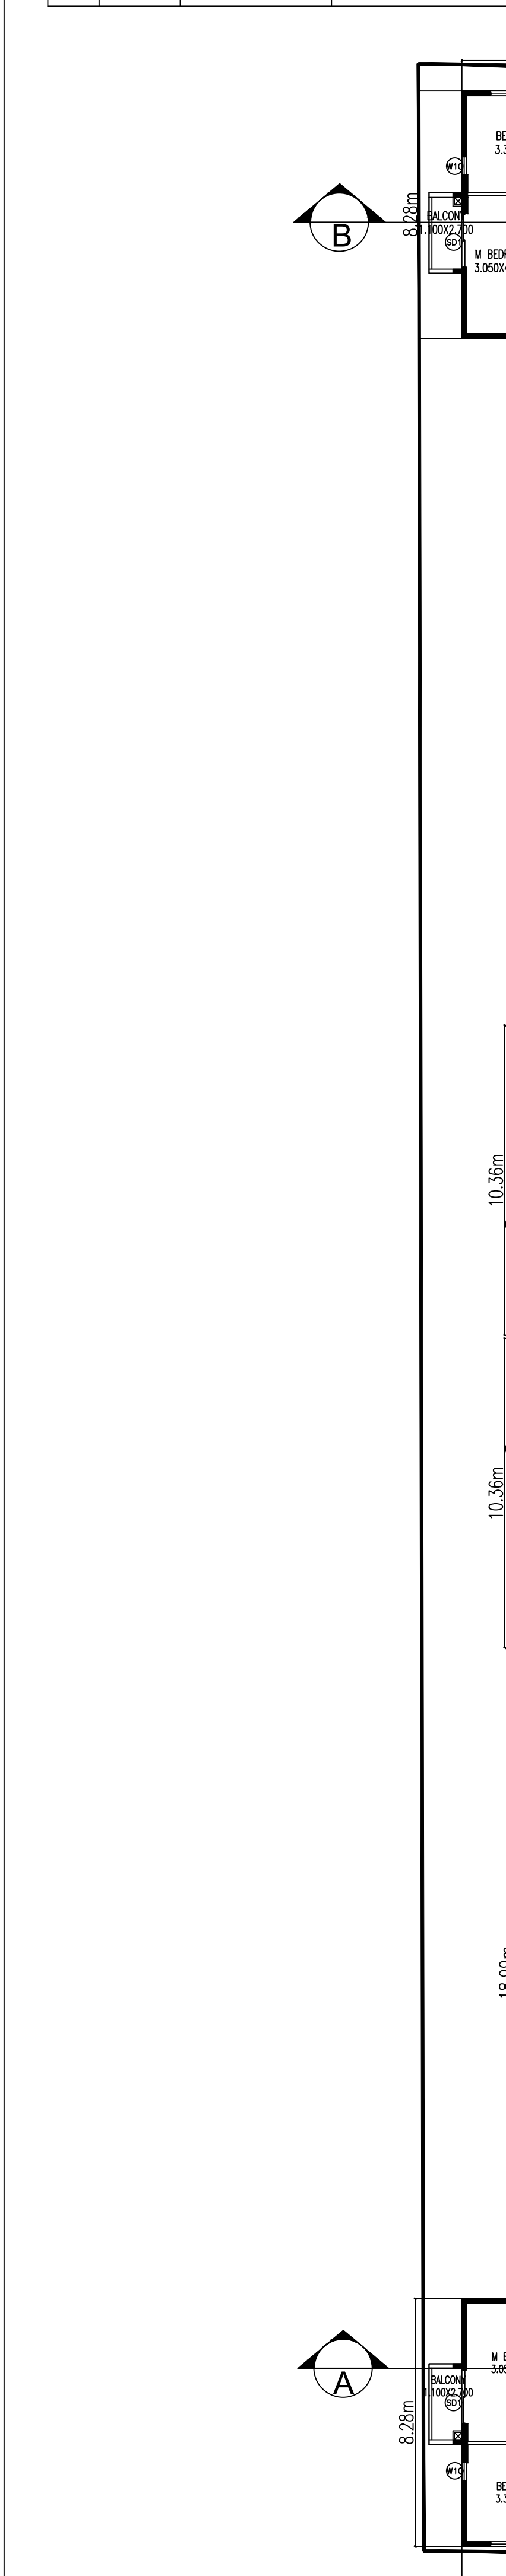

UserDefinedMetric (900.00 x 1650.00MM)

05 THIRD FLOOR PLAN
SCALE: 1:150

04 SECOND FLOOR PLAN
SCALE: 1:150

03 FIRST FLOOR PLAN
SCALE: 1:150

02 GROUND FLOOR PLAN
SCALE: 1:150

01 SITE PLAN
SCALE: 1:150

00 COVER SHEET
SCALE: 1:150

06 FOURTH FLOOR PLAN
SCALE: 1:150

07 FIFTH FLOOR PLAN
SCALE: 1:150

08 SIXTH FLOOR PLAN
SCALE: 1:150

09 SEVENTH FLOOR PLAN
SCALE: 1:150

10 EIGHTH FLOOR PLAN
SCALE: 1:150

11 NINTH FLOOR PLAN
SCALE: 1:150

12 TENTH FLOOR PLAN
SCALE: 1:150

13 ELEVENTH FLOOR PLAN
SCALE: 1:150

14 TWELFTH FLOOR PLAN
SCALE: 1:150

15 THIRTEENTH FLOOR PLAN
SCALE: 1:150

16 FOURTEENTH FLOOR PLAN
SCALE: 1:150

17 FIFTEENTH FLOOR PLAN
SCALE: 1:150

18 SIXTEENTH FLOOR PLAN
SCALE: 1:150

19 SEVENTEENTH FLOOR PLAN
SCALE: 1:150

20 EIGHTEENTH FLOOR PLAN
SCALE: 1:150

21 NINETEENTH FLOOR PLAN
SCALE: 1:150

22 TWENTIETH FLOOR PLAN
SCALE: 1:150

23 TWENTY-FIRST FLOOR PLAN
SCALE: 1:150

24 TWENTY-SECOND FLOOR PLAN
SCALE: 1:150

25 TWENTY-THIRD FLOOR PLAN
SCALE: 1:150

26 TWENTY-FOURTH FLOOR PLAN
SCALE: 1:150

27 TWENTY-FIFTH FLOOR PLAN
SCALE: 1:150

28 TWENTY-SIXTH FLOOR PLAN
SCALE: 1:150

29 TWENTY-SEVENTH FLOOR PLAN
SCALE: 1:150

30 TWENTY-EIGHTH FLOOR PLAN
SCALE: 1:150

31 TWENTY-NINTH FLOOR PLAN
SCALE: 1:150

32 THIRTIETH FLOOR PLAN
SCALE: 1:150

33 THIRTY-FIRST FLOOR PLAN
SCALE: 1:150

34 THIRTY-SECOND FLOOR PLAN
SCALE: 1:150

35 THIRTY-THIRD FLOOR PLAN
SCALE: 1:150

36 THIRTY-FOURTH FLOOR PLAN
SCALE: 1:150

37 THIRTY-FIFTH FLOOR PLAN
SCALE: 1:150

38 THIRTY-SIXTH FLOOR PLAN
SCALE: 1:150

39 THIRTY-SEVENTH FLOOR PLAN
SCALE: 1:150

40 THIRTY-EIGHTH FLOOR PLAN
SCALE: 1:150

41 THIRTY-NINTH FLOOR PLAN
SCALE: 1:150

154 FIVE HUNDRED-SECOND FLOOR PLAN
SCALE: 1:150

155 FIVE HUNDRED-THIRD FLOOR PLAN
SCALE: 1:150

156 FIVE HUNDRED-FOURTH FLOOR PLAN
SCALE: 1:150

157 FIVE HUNDRED-FIFTH FLOOR PLAN
SCALE: 1:150

158 FIVE HUNDRED-SIXTH FLOOR PLAN
SCALE: 1:150

159 FIVE HUNDRED-SEVENTH FLOOR PLAN
SCALE: 1:150

160 FIVE HUNDRED-EIGHTH FLOOR PLAN
SCALE: 1:150

161 FIVE HUNDRED-NINTH FLOOR PLAN
SCALE: 1:150

162 SIX HUNDREDTH FLOOR PLAN
SCALE: 1:150

163 SIX HUNDRED-FIRST FLOOR PLAN
SCALE: 1:150

164 SIX HUNDRED-SECOND FLOOR PLAN
SCALE: 1:150

165 SIX HUNDRED-THIRD FLOOR PLAN
SCALE: 1:150

166 SIX HUNDRED-FOURTH FLOOR PLAN
SCALE: 1:150

167 SIX HUNDRED-FIFTH FLOOR PLAN
SCALE: 1:150

168 SIX HUND

