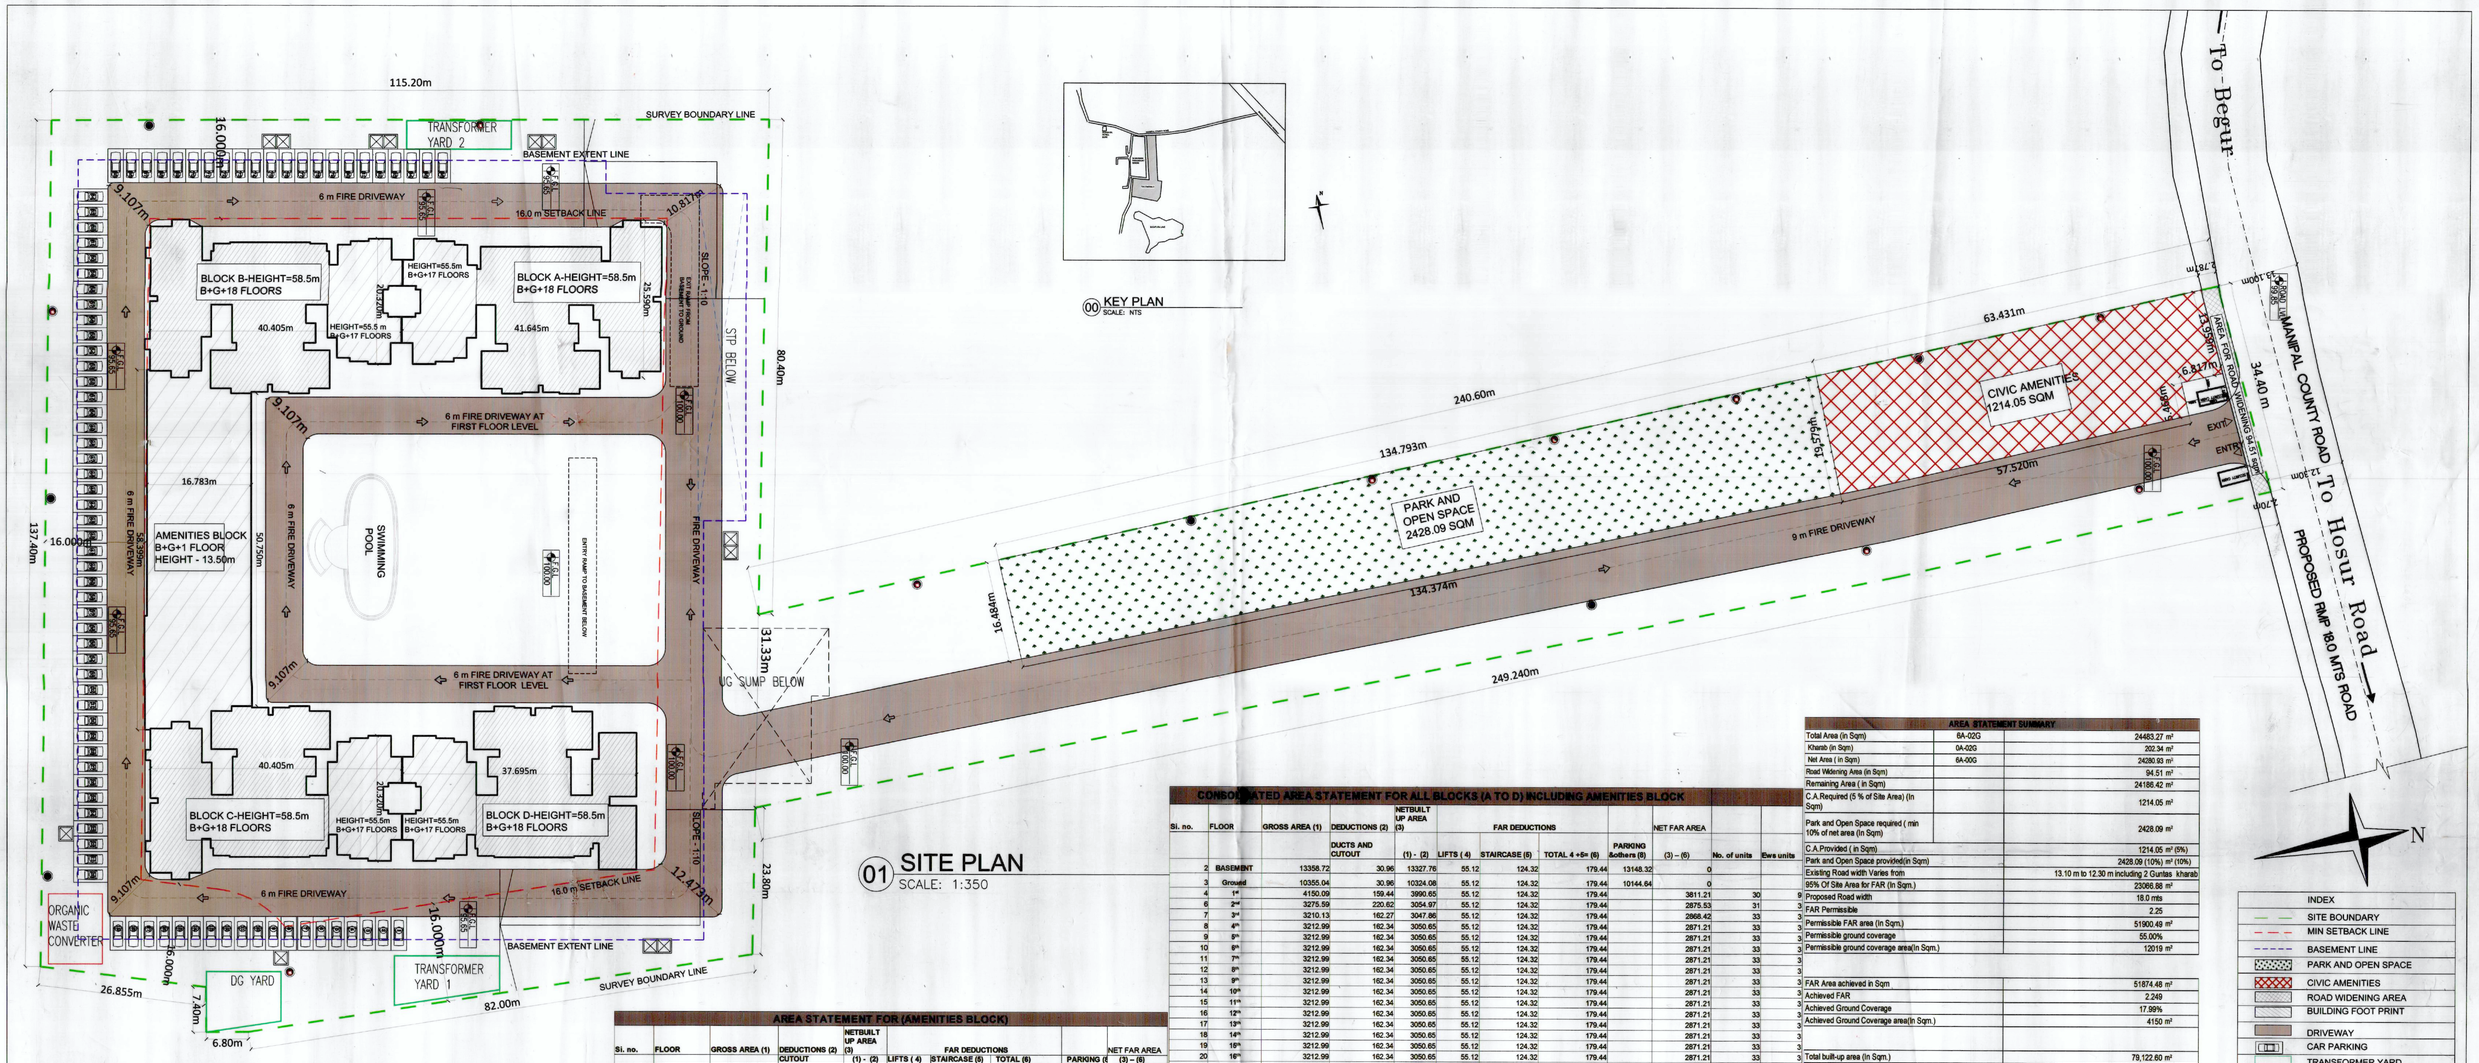


| AREA STATEMENT SUMMARY | | |
|---|---|---|
| Total Area (in Sqm) | 8A-02G | 24483.27 m² |
| Kharab (in Sqm) | 0A-02G | 202.34 m² |
| Net Area ( in Sqm) | 8A-00G | 24280.93 m² |
| Road Widening Area (in Sqm) | | 94.51 m² |
| Remaining Area ( in Sqm) | | 24186.42 m² |
| C.A.Required (5 % of Site Area) (In Sqm) | | 1214.05 m² |
| Park and Open Space required ( min 10% of net area (In Sqm) | | 2428.09 m² |
| C.A.Provided ( in Sqm) | | 1214.05 m² (5%) |
| Park and Open Space provided(in Sqm) | | 2428.09 (10%) m² (10%) |
| Existing Road width Varies from | | 13.10 m to 12.30 m including 2 Guntas kharab |
| 95% Of Site Area for FAR (In Sqm.) | | 23066.88 m² |
| Proposed Road width | | 18.0 mts |
| FAR Permissible | | 2.25 |
| Permissible FAR area (in Sqm.) | | 51900.49 m² |
| Permissible ground coverage | | 55.00% |
| Permissible ground coverage area(in Sqm.) | | 12019 m² |
| FAR Area achieved in Sqm | | 51874.48 m² |
| Achieved FAR | | 2.249 |
| Achieved Ground Coverage | | 17.99% |
| Achieved Ground Coverage area(in Sqm.) | | 4150 m² |
| Total built-up area (in Sqm.) | | 79,122.60 m² |
| Deduction area for FAR (in Sqm.) | | 27,248.12 m² |
| FAR Area (in Sqm.) | | 51,874.48 m² |
| No. of Floors | | Basement +Ground +18 Floors |
| Total building height | | 58.50 m |

| CAR PARKING STATEMENT | | |
|---|---|---|
| | | NO OF CARS REQD |
| Total no of units proposed | 581 | |
| Units less than 50 sqm | 60 | 30 |
| Units more than 50sqm and less than150 sqm | 521 | 521 |
| Total Car Park Required | | 551 |
| 10% for visitor car park | | 55 |
| Amenities Block area | 1161.1 | |
| Car park reqd @ 1/50sqm | | 23 |
| Total Cars required including visitor car park | | 629 |

| CAR PARKING PROVIDED | |
|---|---|
| Basement parking | 368 |
| Ground floor parking | 244 |
| Surface Parking | 86 |
| Total Car Park provided | 698 |

| CONSOLIDATED AREA STATEMENT FOR ALL BLOCKS (A TO D) INCLUDING AMENITIES BLOCK | | | | | | | | | | | | |
|---|---|---|---|---|---|---|---|---|---|---|---|---|
| Sl. no. | FLOOR | GROSS AREA (1) | DEDUCTIONS (2) | NETBUILT UP AREA (3) | FAR DEDUCTIONS | | | | | NET FAR AREA | | |
| | | | DUCTS AND CUTOUT | (1) - (2) | LIFTS ( 4) | STAIRCASE (5) | TOTAL 4 +5= (6) | PARKING &others (8) | (3) – (6) | No. of units | Ews units |
| 2 | BASEMENT | 13358.72 | 30.96 | 13327.76 | 55.12 | 124.32 | 179.44 | 13148.32 | 0 | | |
| 3 | Grouned | 10355.04 | 30.96 | 10324.08 | 55.12 | 124.32 | 179.44 | 10144.64 | 0 | | |
| 4 | 1st | 4150.09 | 159.44 | 3990.65 | 55.12 | 124.32 | 179.44 | | 3811.21 | 30 | 9 |
| 6 | 2nd | 3275.59 | 220.62 | 3054.97 | 55.12 | 124.32 | 179.44 | | 2875.53 | 31 | 3 |
| 7 | 3rd | 3210.13 | 162.27 | 3047.86 | 55.12 | 124.32 | 179.44 | | 2868.42 | 33 | 3 |
| 8 | 4th | 3212.99 | 162.34 | 3050.65 | 55.12 | 124.32 | 179.44 | | 2871.21 | 33 | 3 |
| 9 | 5th | 3212.99 | 162.34 | 3050.65 | 55.12 | 124.32 | 179.44 | | 2871.21 | 33 | 3 |
| 10 | 6th | 3212.99 | 162.34 | 3050.65 | 55.12 | 124.32 | 179.44 | | 2871.21 | 33 | 3 |
| 11 | 7th | 3212.99 | 162.34 | 3050.65 | 55.12 | 124.32 | 179.44 | | 2871.21 | 33 | 3 |
| 12 | 8th | 3212.99 | 162.34 | 3050.65 | 55.12 | 124.32 | 179.44 | | 2871.21 | 33 | 3 |
| 13 | 9th | 3212.99 | 162.34 | 3050.65 | 55.12 | 124.32 | 179.44 | | 2871.21 | 33 | 3 |
| 14 | 10th | 3212.99 | 162.34 | 3050.65 | 55.12 | 124.32 | 179.44 | | 2871.21 | 33 | 3 |
| 15 | 11th | 3212.99 | 162.34 | 3050.65 | 55.12 | 124.32 | 179.44 | | 2871.21 | 33 | 3 |
| 16 | 12th | 3212.99 | 162.34 | 3050.65 | 55.12 | 124.32 | 179.44 | | 2871.21 | 33 | 3 |
| 17 | 13th | 3212.99 | 162.34 | 3050.65 | 55.12 | 124.32 | 179.44 | | 2871.21 | 33 | 3 |
| 18 | 14th | 3212.99 | 162.34 | 3050.65 | 55.12 | 124.32 | 179.44 | | 2871.21 | 33 | 3 |
| 19 | 15th | 3212.99 | 162.34 | 3050.65 | 55.12 | 124.32 | 179.44 | | 2871.21 | 33 | 3 |
| 20 | 16th | 3212.99 | 162.34 | 3050.65 | 55.12 | 124.32 | 179.44 | | 2871.21 | 33 | 3 |
| 21 | 17th | 3212.99 | 162.34 | 3050.65 | 55.12 | 124.32 | 179.44 | | 2871.21 | 33 | 3 |
| 22 | 18th | 2432.37 | 130.55 | 2301.82 | 55.12 | 124.32 | 179.44 | | 2122.38 | 25 | 3 |
| 23 | Terrace | 366.36 | 0 | 366.36 | | | | | 366.36 | | |
| TOTAL | | 82130.16 | 3007.66 | 79122.6 | 1102.4 | 2488.4 | 3955.16 | 23292.96 | 51874.48 | 581 | 60 |

| AREA STATEMENT FOR (AMENITIES BLOCK) | | | | | | | | | |
|---|---|---|---|---|---|---|---|---|---|
| Sl. no. | FLOOR | GROSS AREA (1) | DEDUCTIONS (2) | NETBUILT UP AREA (3) | FAR DEDUCTIONS | | | | NET FAR AREA |
| | | | CUTOUT | (1) - (2) | LIFTS ( 4) | STAIRCASE (5) | TOTAL (6) | PARKING ( | (3) – (6) |
| 1 | 1st | 1165.19 | 4.09 | 1161.1 | | | | | 1161.1 |
| TOTAL | | 1165.19 | 4.09 | 1161.1 | 0 | 0 | 0 | | 1161.1 |

| AREA STATEMENT FOR BLOCK-A | | | | | | | | | | | |
|---|---|---|---|---|---|---|---|---|---|---|---|
| Sl. no. | FLOOR | GROSS AREA (1) | DEDUCTIONS (2) | NETBUILT UP AREA (3) | FAR DEDUCTIONS | | | | NET FAR AREA | | |
| | | | DUCTS AND CUTOUT | (1) - (2) | LIFTS ( 4) | STAIRCASE (5) | TOTAL (6) | PARKING ( | (3) – (6) | No. of units | Ews units |
| 1 | 1st | 824.22 | 43.04 | 781.18 | 13.78 | 31.08 | 44.86 | | 736.32 | 9 | 5 |
| 2 | 2nd | 824.22 | 43.04 | 781.18 | 13.78 | 31.08 | 44.86 | | 736.32 | 9 | 3 |
| 3 | 3rd | 824.22 | 43.04 | 781.18 | 13.78 | 31.08 | 44.86 | | 736.32 | 9 | 3 |
| 4 | 4th | 824.22 | 43.04 | 781.18 | 13.78 | 31.08 | 44.86 | | 736.32 | 9 | 3 |
| 5 | 5th | 824.22 | 43.04 | 781.18 | 13.78 | 31.08 | 44.86 | | 736.32 | 9 | 3 |
| 6 | 6th | 824.22 | 43.04 | 781.18 | 13.78 | 31.08 | 44.86 | | 736.32 | 9 | 3 |
| 7 | 7th | 824.22 | 43.04 | 781.18 | 13.78 | 31.08 | 44.86 | | 736.32 | 9 | 3 |
| 8 | 8th | 824.22 | 43.04 | 781.18 | 13.78 | 31.08 | 44.86 | | 736.32 | 9 | 3 |
| 9 | 9th | 824.22 | 43.04 | 781.18 | 13.78 | 31.08 | 44.86 | | 736.32 | 9 | 3 |
| 10 | 10th | 824.22 | 43.04 | 781.18 | 13.78 | 31.08 | 44.86 | | 736.32 | 9 | 3 |
| 11 | 11th | 824.22 | 43.04 | 781.18 | 13.78 | 31.08 | 44.86 | | 736.32 | 9 | 3 |
| 12 | 12th | 824.22 | 43.04 | 781.18 | 13.78 | 31.08 | 44.86 | | 736.32 | 9 | 3 |
| 13 | 13th | 824.22 | 43.04 | 781.18 | 13.78 | 31.08 | 44.86 | | 736.32 | 9 | 3 |
| 14 | 14th | 824.22 | 43.04 | 781.18 | 13.78 | 31.08 | 44.86 | | 736.32 | 9 | 3 |
| 15 | 15th | 824.22 | 43.04 | 781.18 | 13.78 | 31.08 | 44.86 | | 736.32 | 9 | 3 |
| 16 | 16th | 824.22 | 43.04 | 781.18 | 13.78 | 31.08 | 44.86 | | 736.32 | 9 | 3 |
| 17 | 17th | 824.22 | 43.04 | 781.18 | 13.78 | 31.08 | 44.86 | | 736.32 | 9 | 3 |
| 18 | 18th | 628.99 | 35.10 | 593.89 | 13.78 | 31.08 | 44.86 | | 549.03 | 7 | 3 |
| 19 | Terrace | 91.59 | | 91.59 | | | | | 0 | | |
| TOTAL | | 14732.32 | 766.78 | 13965.54 | 248.04 | 559.44 | 899.07 | | 13066.47 | 160 | 56 |

| AREA STATEMENT FOR BLOCK-B | | | | | | | | | | | |
|---|---|---|---|---|---|---|---|---|---|---|---|
| Sl. no. | FLOOR | GROSS AREA (1) | DEDUCTIONS (2) | NETBUILT UP AREA (3) | FAR DEDUCTIONS | | | | NET FAR AREA | | |
| | | | DUCTS AND CUTOUT | (1) - (2) | LIFTS ( 4) | STAIRCASE (5) | TOTAL (6) | PARKING (8) | (3) – (6) | No. of units | Ews units |
| 1 | 1st | 866.71 | 35.45 | 831.26 | 13.78 | 31.08 | 44.86 | | 786.4 | 6 | 1 |
| 2 | 2nd | 853.76 | 69.83 | 783.93 | 13.78 | 31.08 | 44.86 | | 739.07 | 7 | |
| 3 | 3rd | 822.46 | 40.69 | 781.77 | 13.78 | 31.08 | 44.86 | | 736.91 | 8 | |
| 4 | 4th | 822.46 | 40.69 | 781.77 | 13.78 | 31.08 | 44.86 | | 736.91 | 8 | |
| 5 | 5th | 822.46 | 40.69 | 781.77 | 13.78 | 31.08 | 44.86 | | 736.91 | 8 | |
| 6 | 6th | 822.46 | 40.69 | 781.77 | 13.78 | 31.08 | 44.86 | | 736.91 | 8 | |
| 7 | 7th | 822.46 | 40.69 | 781.77 | 13.78 | 31.08 | 44.86 | | 736.91 | 8 | |
| 8 | 8th | 822.46 | 40.69 | 781.77 | 13.78 | 31.08 | 44.86 | | 736.91 | 8 | |
| 9 | 9th | 822.46 | 40.69 | 781.77 | 13.78 | 31.08 | 44.86 | | 736.91 | 8 | |
| 10 | 10th | 822.46 | 40.69 | 781.77 | 13.78 | 31.08 | 44.86 | | 736.91 | 8 | |
| 11 | 11th | 822.46 | 40.69 | 781.77 | 13.78 | 31.08 | 44.86 | | 736.91 | 8 | |
| 12 | 12th | 822.46 | 40.69 | 781.77 | 13.78 | 31.08 | 44.86 | | 736.91 | 8 | |
| 13 | 13th | 822.46 | 40.69 | 781.77 | 13.78 | 31.08 | 44.86 | | 736.91 | 8 | |
| 14 | 14th | 822.46 | 40.69 | 781.77 | 13.78 | 31.08 | 44.86 | | 736.91 | 8 | |
| 15 | 15th | 822.46 | 40.69 | 781.77 | 13.78 | 31.08 | 44.86 | | 736.91 | 8 | |
| 16 | 16th | 822.46 | 40.69 | 781.77 | 13.78 | 31.08 | 44.86 | | 736.91 | 8 | |
| 17 | 17th | 822.46 | 40.69 | 781.77 | 13.78 | 31.08 | 44.86 | | 736.91 | 8 | |
| 18 | 18th | 627.33 | 32.74 | 594.59 | 13.78 | 31.08 | 44.86 | | 549.73 | 6 | |
| 19 | Terrace | 91.59 | | 91.59 | | | | | 0 | | |
| TOTAL | | 14656.84 | 751.79 | 13905.05 | 248.04 | 559.44 | 899.07 | | 13005.98 | 140 | 1 |

| AREA STATEMENT FOR BLOCK-C | | | | | | | | | | | |
|---|---|---|---|---|---|---|---|---|---|---|---|
| Sl. no. | FLOOR | GROSS AREA (1) | DEDUCTIONS (2) | NETBUILT UP AREA (3) | FAR DEDUCTIONS | | | | NET FAR AREA | | |
| | | | DUCTS AND CUTOUT | (1) - (2) | LIFTS ( 4) | STAIRCASE (5) | TOTAL (6) | PARKING (8) | (3) – (6) | No. of units | Ews units |
| 1 | 1st | 750.12 | 38.94 | 711.18 | 13.78 | 31.08 | 44.86 | | 666.32 | 7 | 1 |
| 2 | 2nd | 853.76 | 69.83 | 783.93 | 13.78 | 31.08 | 44.86 | | 739.07 | 7 | |
| 3 | 3rd | 819.6 | 40.62 | 778.98 | 13.78 | 31.08 | 44.86 | | 734.12 | 8 | |
| 4 | 4th | 822.46 | 40.69 | 781.77 | 13.78 | 31.08 | 44.86 | | 736.91 | 8 | |
| 5 | 5th | 822.46 | 40.69 | 781.77 | 13.78 | 31.08 | 44.86 | | 736.91 | 8 | |
| 6 | 6th | 822.46 | 40.69 | 781.77 | 13.78 | 31.08 | 44.86 | | 736.91 | 8 | |
| 7 | 7th | 822.46 | 40.69 | 781.77 | 13.78 | 31.08 | 44.86 | | 736.91 | 8 | |
| 8 | 8th | 822.46 | 40.69 | 781.77 | 13.78 | 31.08 | 44.86 | | 736.91 | 8 | |
| 9 | 9th | 822.46 | 40.69 | 781.77 | 13.78 | 31.08 | 44.86 | | 736.91 | 8 | |
| 10 | 10th | 822.46 | 40.69 | 781.77 | 13.78 | 31.08 | 44.86 | | 736.91 | 8 | |
| 11 | 11th | 822.46 | 40.69 | 781.77 | 13.78 | 31.08 | 44.86 | | 736.91 | 8 | |
| 12 | 12th | 822.46 | 40.69 | 781.77 | 13.78 | 31.08 | 44.86 | | 736.91 | 8 | |
| 13 | 13th | 822.46 | 40.69 | 781.77 | 13.78 | 31.08 | 44.86 | | 736.91 | 8 | |
| 14 | 14th | 822.46 | 40.69 | 781.77 | 13.78 | 31.08 | 44.86 | | 736.91 | 8 | |
| 15 | 15th | 822.46 | 40.69 | 781.77 | 13.78 | 31.08 | 44.86 | | 736.91 | 8 | |
| 16 | 16th | 822.46 | 40.69 | 781.77 | 13.78 | 31.08 | 44.86 | | 736.91 | 8 | |
| 17 | 17th | 822.46 | 40.69 | 781.77 | 13.78 | 31.08 | 44.86 | | 736.91 | 8 | |
| 18 | 18th | 627.33 | 32.74 | 594.59 | 13.78 | 31.08 | 44.86 | | 549.73 | 6 | |
| 19 | Terrace | 91.59 | | 91.59 | | | | | 0 | | |
| TOTAL | | 14656.84 | 751.79 | 13905.05 | 248.04 | 559.44 | 899.07 | | 13005.98 | 140 | 1 |

| AREA STATEMENT FOR BLOCK-D | | | | | | | | | | | |
|---|---|---|---|---|---|---|---|---|---|---|---|
| Sl. no. | FLOOR | GROSS AREA (1) | DEDUCTIONS (2) | NETBUILT UP AREA (3) | FAR DEDUCTIONS | | | | NET FAR AREA | | |
| | | | DUCTS AND CUTOUT | (1) - (2) | LIFTS ( 4) | STAIRCASE (5) | TOTAL (6) | PARKING (8) | (3) – (6) | No. of units | Ews units |
| 1 | 1st | 743.85 | 37.92 | 705.93 | 13.78 | 31.08 | 44.86 | | 661.07 | 8 | 2 |
| 2 | 2nd | 743.85 | 37.92 | 705.93 | 13.78 | 31.08 | 44.86 | | 661.07 | 8 | |
| 3 | 3rd | 743.85 | 37.92 | 705.93 | 13.78 | 31.08 | 44.86 | | 661.07 | 8 | |
| 4 | 4th | 743.85 | 37.92 | 705.93 | 13.78 | 31.08 | 44.86 | | 661.07 | 8 | |
| 5 | 5th | 743.85 | 37.92 | 705.93 | 13.78 | 31.08 | 44.86 | | 661.07 | 8 | |
| 6 | 6th | 743.85 | 37.92 | 705.93 | 13.78 | 31.08 | 44.86 | | 661.07 | 8 | |
| 7 | 7th | 743.85 | 37.92 | 705.93 | 13.78 | 31.08 | 44.86 | | 661.07 | 8 | |
| 8 | 8th | 743.85 | 37.92 | 705.93 | 13.78 | 31.08 | 44.86 | | 661.07 | 8 | |
| 9 | 9th | 743.85 | 37.92 | 705.93 | 13.78 | 31.08 | 44.86 | | 661.07 | 8 | |
| 10 | 10th | 743.85 | 37.92 | 705.93 | 13.78 | 31.08 | 44.86 | | 661.07 | 8 | |
| 11 | 11th | 743.85 | 37.92 | 705.93 | 13.78 | 31.08 | 44.86 | | 661.07 | 8 | |
| 12 | 12th | 743.85 | 37.92 | 705.93 | 13.78 | 31.08 | 44.86 | | 661.07 | 8 | |
| 13 | 13th | 743.85 | 37.92 | 705.93 | 13.78 | 31.08 | 44.86 | | 661.07 | 8 | |
| 14 | 14th | 743.85 | 37.92 | 705.93 | 13.78 | 31.08 | 44.86 | | 661.07 | 8 | |
| 15 | 15th | 743.85 | 37.92 | 705.93 | 13.78 | 31.08 | 44.86 | | 661.07 | 8 | |
| 16 | 16th | 743.85 | 37.92 | 705.93 | 13.78 | 31.08 | 44.86 | | 661.07 | 8 | |
| 17 | 17th | 743.85 | 37.92 | 705.93 | 13.78 | 31.08 | 44.86 | | 661.07 | 8 | |
| 18 | 18th | 548.72 | 29.97 | 518.75 | 13.78 | 31.08 | 44.86 | | 473.89 | 6 | |
| 19 | Terrace | 91.59 | | 91.59 | | | | | 0 | | |
| TOTAL | | 13285.78 | 674.61 | 12611.15 | 248.04 | 559.44 | 899.07 | | 11712.08 | 142 | 2 |

| INDEX |
|---|
| SITE BOUNDARY |
| MIN SETBACK LINE |
| BASEMENT LINE |
| PARK AND OPEN SPACE |
| CIVIC AMENITIES |
| ROAD WIDENING AREA |
| BUILDING FOOT PRINT |
| DRIVEWAY |
| CAR PARKING |
| TRANSFORMER YARD |
| SEWAGE TREATMENT PLANT |
| ORGANIC WASTE CONVERTER |
| DG YARD |
| DEEP RECHARGE PIT |
| RAIN WATER RECHARGE PIT |
| SPOT LEVEL |

ALL DIMENSIONS ARE IN METRE UNLESS OTHERWISE MENTIONED

PROJECT:
PROPOSED RESIDENTIAL DEVELOPMENT PLAN IN SNo. 107/1 OF SINGASANDRA VILLAGE AND SURVEY NO. 62/2, 63/3, 63/4, 63/5, 63/6, OF BAGAPURA VILLAGE, BEGUR HOBLI, BANGALORE SOUTH TALUK, BANGALORE URBAN DISTRICT.

OWNERS' SIGNATURE:
EMERALD HAVEN DEVELOPMENT LTD
For Emerald Haven Realty Limited
Authorised Signatory
CORPORATE OFFICE
EMERALD HAVEN REALTY LTD. 1ST FLOOR, GREENWAYS TOWER, 119, ST. MARY'S ROAD, ABHIRAMAPURAM, CHENNAI - 600 018

ARCHITECTS' SIGNATURE & LICENCE NO.:
VENKATARAMANAN NARASIMHAN
Digitally signed by VENKATARAMANAN NARASIMHAN
Date: 2021.12.23 12:31:13 +05'30'
V.NARASIMHAN
ARCHITECT
B.C.C/BL/3-2-3/A-242/86-87

TITLE
DEVELOPMENT PLAN

| DEALT | | REVISION |
|---|---|---|
| SCALE 1:350 | DATE | DRAWING NO |

Venkataramanan Associates
10/2, O'Shaughnessy Road, Langford Gardens, Bangalore - 560025 India

NOTE:
1. THE RESIDENTIAL DEVELOPMENT PLAN IS APPROVED VIDE RESOLUTION NO 4.4.4/ 2021 DATED 13.10.2021
2. THE APPLICANT HAS REMITTED CHARGE OF RS 41,40,400.00 VIDE CHALLAN NO 4159 and 4160 DATED 02-12-2021
3. THE APPLICANT HAS TO ABIDE BY THE CONDITIONS IMPOSED IN THE WORK ORDER
4. THE WORK ORDER ISSUED VIDE NO : BDA /TPM /DLP-04/ 1245/2021-22 / DATED 17/02/2022

| Assistant Engineer (BDA) | Assistant Director (BDA) | Deputy Director (BDA) | Joint Director (BDA) | Additional Director (BDA) | Town Planner Member (BDA) | Commissioner (BDA) |
|---|---|---|---|---|---|---|

ಗ್ರಾಮ :- ಸಿಂಗಸಂದ್ರ, ಬಾಗಮನೆ ಹೋಬಳಿ :- ಬೇಗೂರು ತಾಲ್ಲೂಕು :- ಬೆಂಗಳೂರು ದಕ್ಷಿಣ

ಸಿಂಗಸಂದ್ರ ಗ್ರಾಮದ ಸ.ನಂ.ಸಂ. 117/1 ಮತ್ತು ಬಾಗಮನೆ ಗ್ರಾಮದ 63/2,3,4,5,6 ರ ಬಾಬ್ತು ನಕ್ಷೆ

ಈ ನೀಲ್ಮಾಪ್ ನಕ್ಷೆಯನ್ನು ಮೆಸರ್ಸ್ ಅಪೋಲೋಸ್ಟೈಲ್(ಸಂ.ಸ್ಟ್ರಾ.ಸಂ ಶಂಕರಿ ಮೊಬಾಇಲ್ ಸಂಖ್ಯೆ:- 06.09.21 ರ ಪತ್ರಕ್ಕೆ B.D.A/TPM/DLP.NO- 04/2021-22 ರ ಅನ್ವಯ ಹಾಕಿಸಿದೆ.

ಈ ಬಾಬ್ತುಗಳನ್ನು ಸಿಂಗಸಂದ್ರ ಗ್ರಾಮದ ಸ.ನಂ.ಸಂ. 117/1 ಮತ್ತು ಬಾಗಮನೆ ಗ್ರಾಮದ 63/2,3,4,5,6 ಬಾಬ್ತು ವಿಸ್ತೀರ್ಣ: 06-02 00-02 06-00 ಇದು ಸರ್ವೇ ಪ್ರಮಾಣದಲ್ಲಿ ಅಳತೆಮಾಡಿದಂತೆ ಅಳತೆಯಾಗಿದೆ ಎಂದು ಸರ್ವೇಯರ್ ನಕ್ಷೆ ಅಮಾಣಿಕರಿಸಿದ್ದು ಸೇರಿರುವ ಪ್ರದೇಶವಾಗಿರುತ್ತದೆ. ಸರ್ವೇ ಪ್ರದೇಶಕ್ಕು ಇಗಲೆ ಬಂದಿರುವ ಬಫರ್ ಜೋನ್ ಇದು ಸರ್ವೇ ಸ್ಕೆಚ್‌ರವರ ದಸ್ತಾವಾಗಿರುತ್ತದೆ.

ಈ ಬಣ್ಣದಿಂದ ತೋರಿಸಿರುವುದು ಸರ್ವೇ ಪ್ರದೇಶಕ್ಕೆ ದಕ್ಷ ಸಂಪರ್ಕವಿರುತ್ತದೆ.

ಈ ಚಚ್ಚೆದಿಂದ ತೋರಿಸಿರುವುದು ಅಳತೆಯಾದ ಪ್ರದೇಶದಿಂದ 100 ಮೀಟರ್ ಪ್ರದೇಶದ ಒಳಗಿನ ಗ್ರಾಮ ನಕ್ಷೆಯಂತೆ ಅಳತೆ ಕೈಗೊಳ್ಳಬೇಕಾಗುತ್ತದೆ.

| ಕ್ರ ಸಂಖ್ಯೆ | ಗ್ರಾಮ | ಹಿ.ನಂ | ಬಾಬ್ತು ಎಕರೆ | ಗುಂಟೆ | ಬಾಬ್ತು ಎಕರೆ | ಗುಂಟೆ | ಷರಾ |
|---|---|---|---|---|---|---|---|
| 1 | ಸಿಂಗಸಂದ್ರ | 117/1 | 02 | 02 | 02 | 00 | ಈ ಗುರುತಿ ಬಂದಿರುವ ಬಫರ್ ಜೋನ್ ಇದು ಸರ್ವೇ ಸ್ಕೆಚ್‌ರವರ ದಸ್ತಾವಾಗಿರುತ್ತದೆ. |
| 2 | | 63/2 | 00 | 20 | - | 00 | 20 | ಖರಾಬು ಇದೆ. |
| 3 | | 63/3 | 00 | 20 | - | 00 | 20 | ಖರಾಬು ಇದೆ. |
| 4 | ಬಾಗಮನೆ | 63/4 | 00 | 10 | - | 00 | 10 | ಖರಾಬು ಇದೆ. |
| 5 | | 63/5 | 01 | 15 | - | 01 | 15 | ಖರಾಬು ಇದೆ. |
| 6 | | 63/6 | 01 | 15 | - | 01 | 15 | ಖರಾಬು ಇದೆ. |
| ಒಟ್ಟು | | | 06 | 02 | 00 | 02 | 06 | 00 |

ಸರ್ವೇಯರ್ ಸಹಿ
ಮೊಬೈಲ್ ನಂಬರ್
ಸರ್ವೇಯರ್ ಇಲಾಖೆ ಇಲ್ಲದಿರುವುದು ಕಂಡುಬಂದಿರುತ್ತದೆ.

ಸಹಾಯಕ ಕೃಷಿ ನಿರ್ದೇಶಕರು
ಬೆಂಗಳೂರು ದಕ್ಷಿಣ ತಾಲ್ಲೂಕು ಇವರು
ಮೊಬೈಲ್:- 10-12-21