Warehouse Dimensions & Racking Locations Subject To Detailed Site Survey.

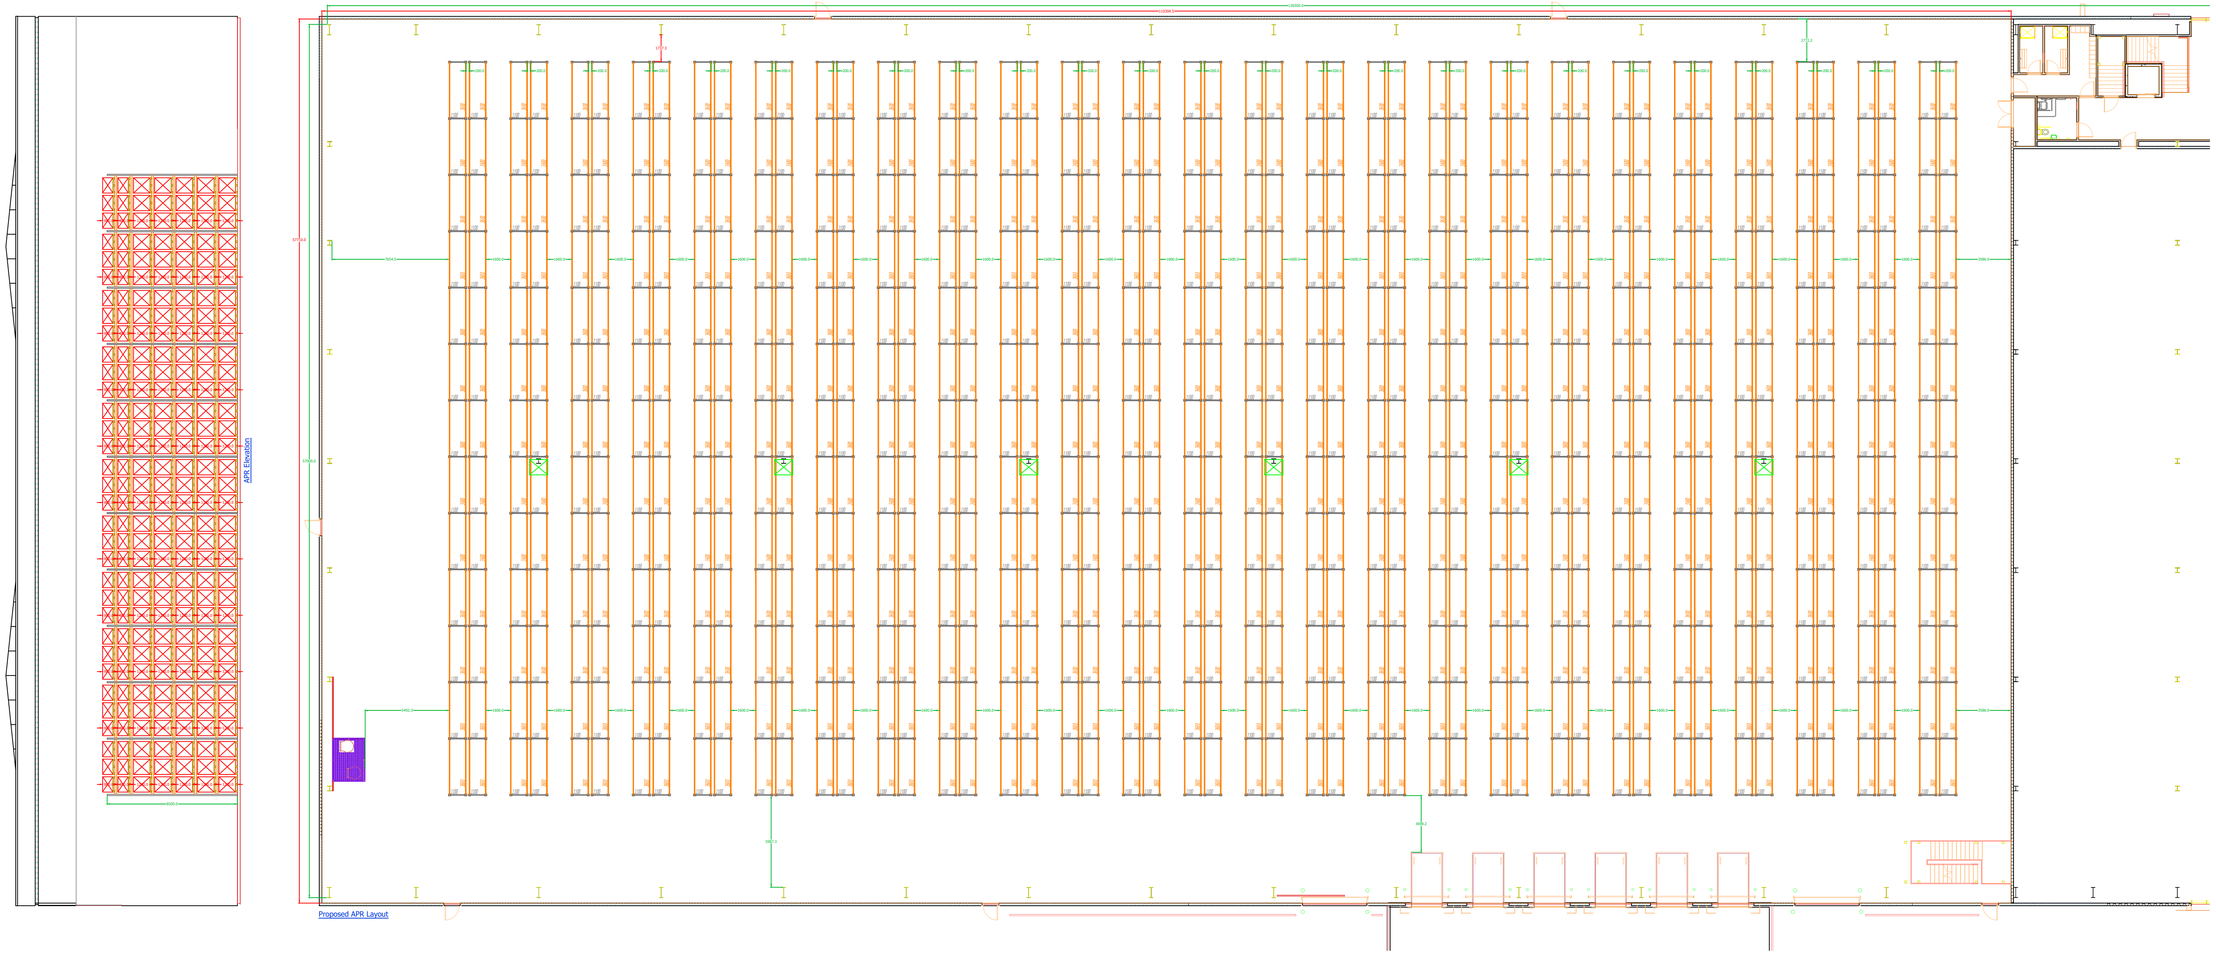

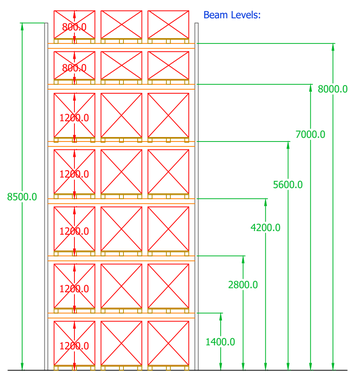

Bay Elevation
8500mm x 3600mm x 1100mm
(H x W x D)

Lost Pallet Location(s)

STS
STORAGE SYSTEMS

... Innovating The Warehouse Storage Market Since 1981, From Pallet Racking & Shelving To Mezzanine Floors.

Unit 5, Lidstone Court
George Green, Bucks, SL3 6AG
T: 01753 821166
W: www.stsstorage.co.uk
E: sales@stsstorage.co.uk

Project Site Address

Wrenbridge
Unit 1 Shinfield Park
Reading

Date	Drawn By	AM
08/12/25	Survey By	CF

Drawing No.	Rev	Scale	Size
D9412	-	1:200	A1

Rev	Date	Description	Drawn

General Notes

Drawing Is Subject To Detailed Site Survey
DO NOT SCALE FROM DRAWING
ERRORS AND OMISSIONS EXCEPTED (E&OE)
Critical / Datum Dimensions Shown In Red
All Dimensions In mm
NO PART OF THIS DRAWING MAY BE REPRODUCED IN PART OR IN WHOLE
The Information Contained Is Confidential And Must Not Be Disclosed To Any Third Party Without The Written Permission Of STS Storage Systems Limited.
© COPYRIGHT STS

Signing Block

Signed	
Name	
Date	

Notes

bsi CERTIFIED FS 20564