FLOOR PLAN WITH DIMENTIONS - OFFICE AREA

L H
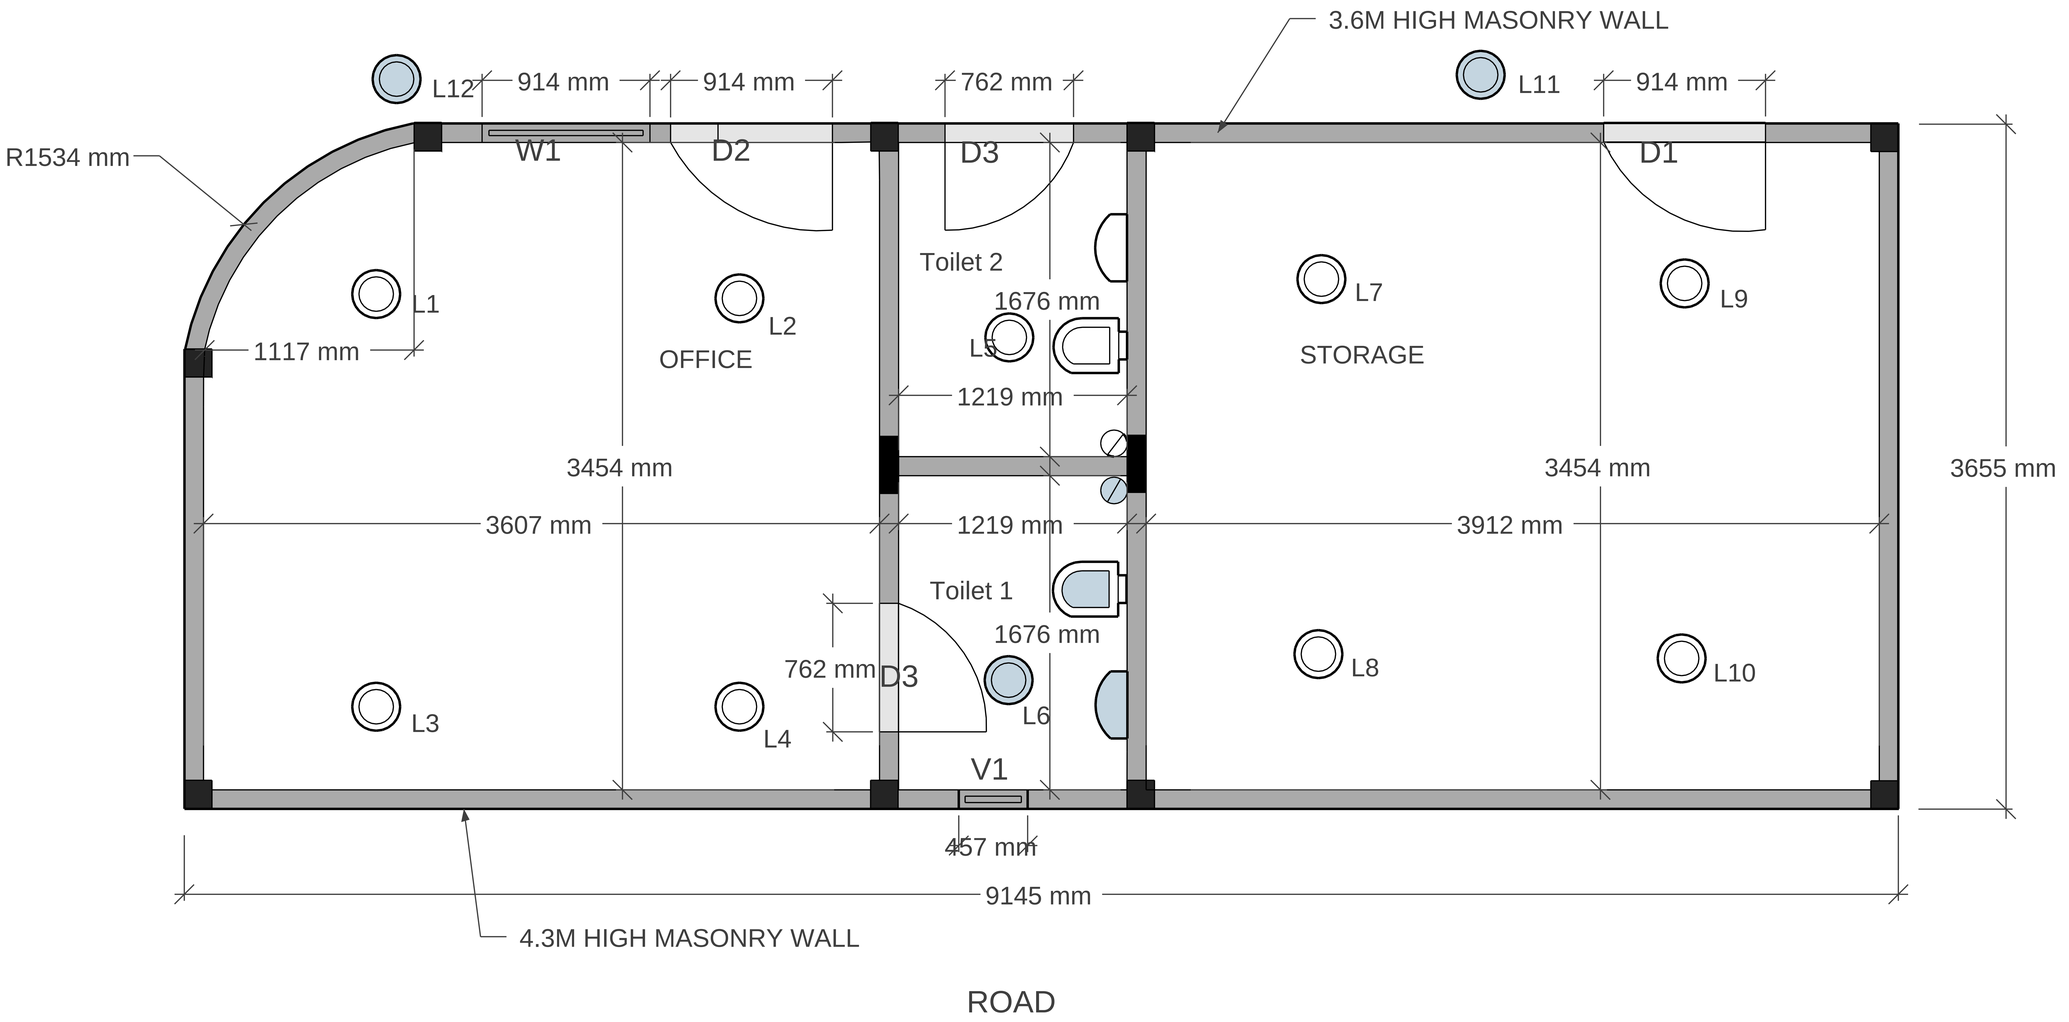
L H