



ENTRANCE GATE DETAIL (ELEVATION)




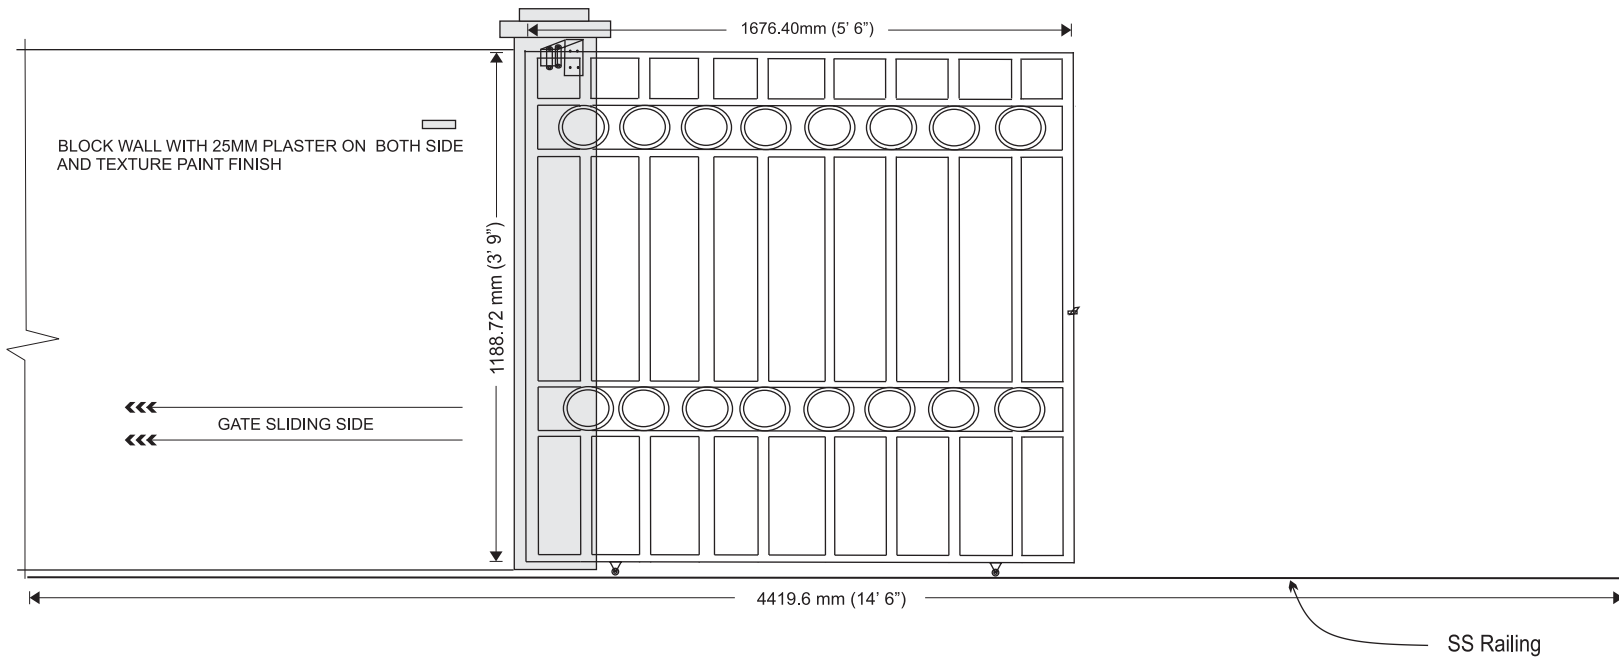


DRAWING TITLE
AS GIVEN
PROJECT TITLE
 GDH. GADHDHOO
MAGISTRATE COURT
GATE DESIGN

DATE:
PAPER SIZE A4
UNIT MM

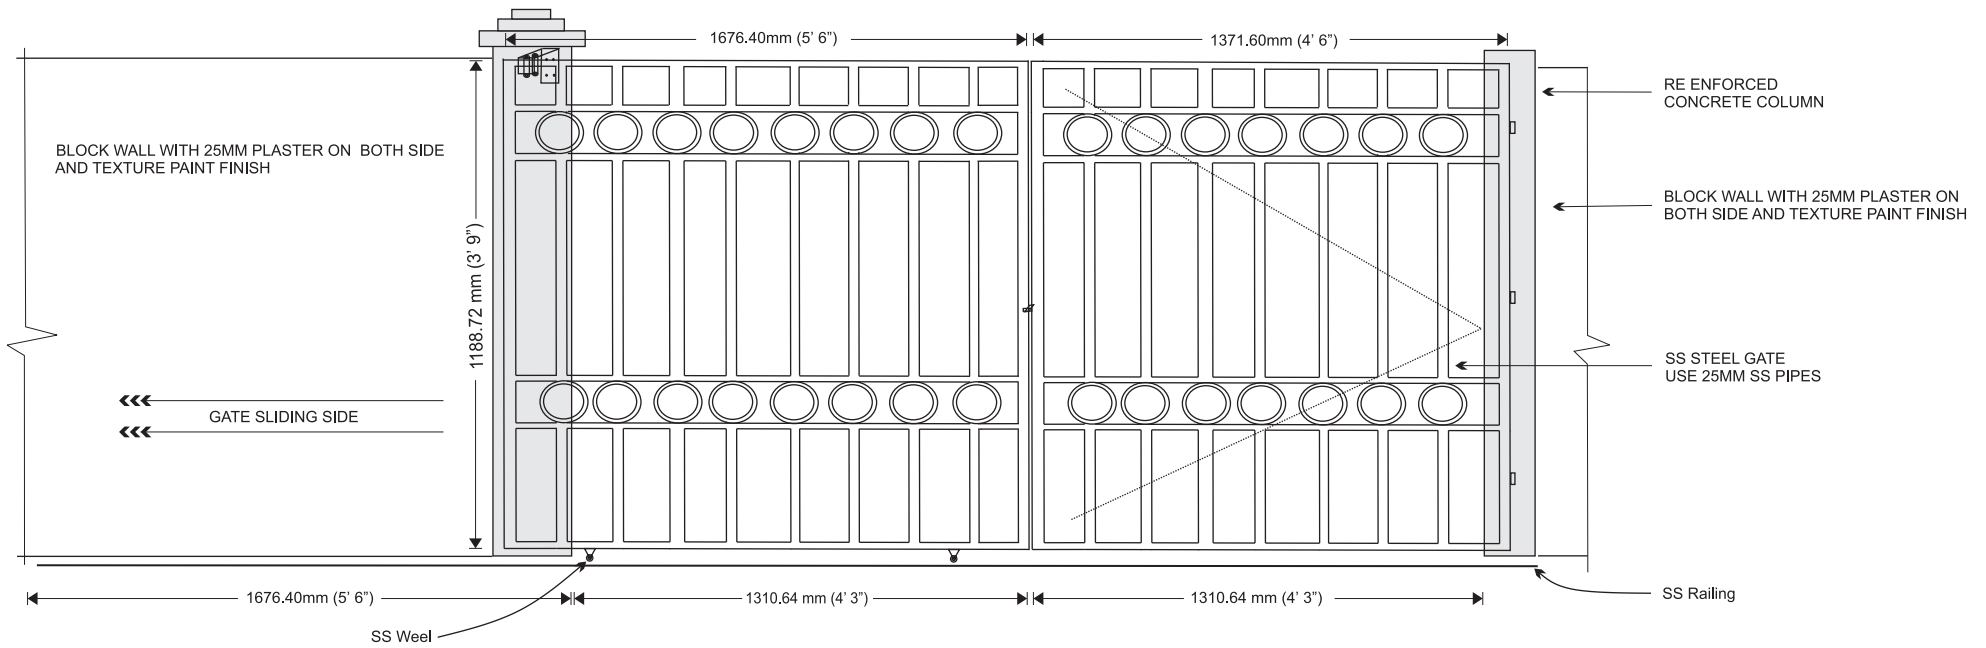

BOUNDARY WALL / ENTRANCE GATE DETAIL

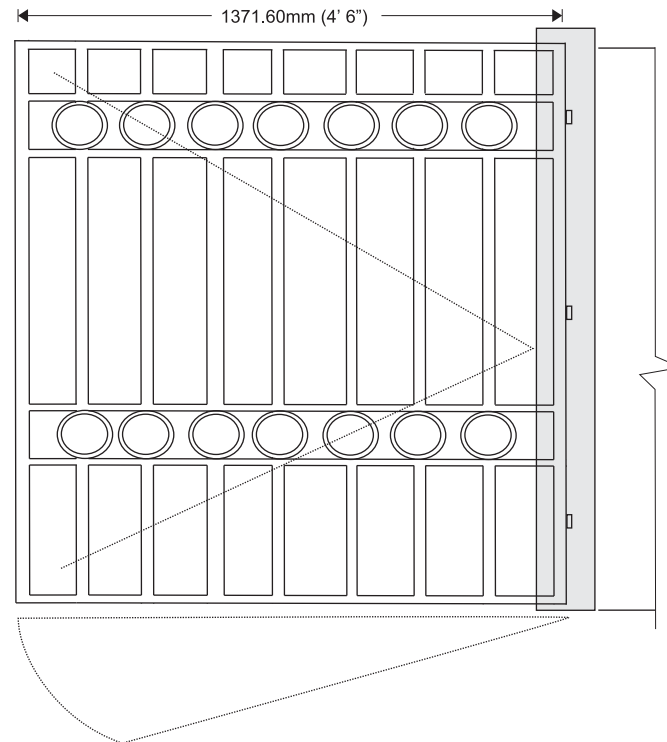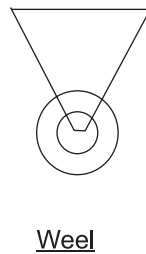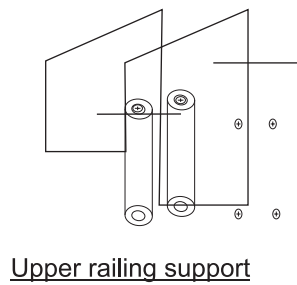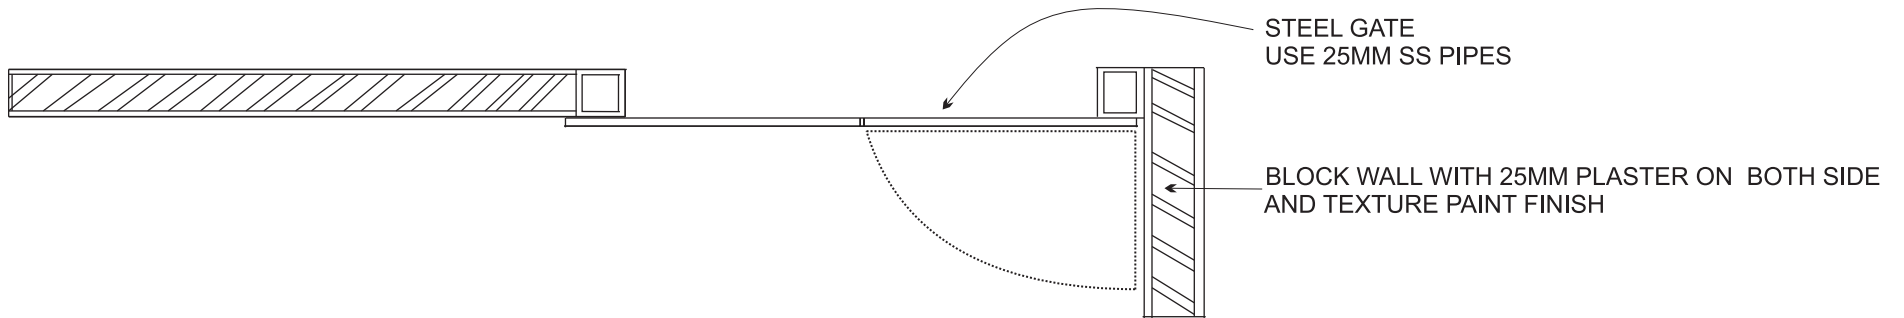

DRAWING TITLE
AS GIVEN
PROJECT TITLE
 GDH. GADHDHOO
MAGISTRATE COURT
GATE DESIGN

DATE:
PAPER SIZE A4
UNIT MM