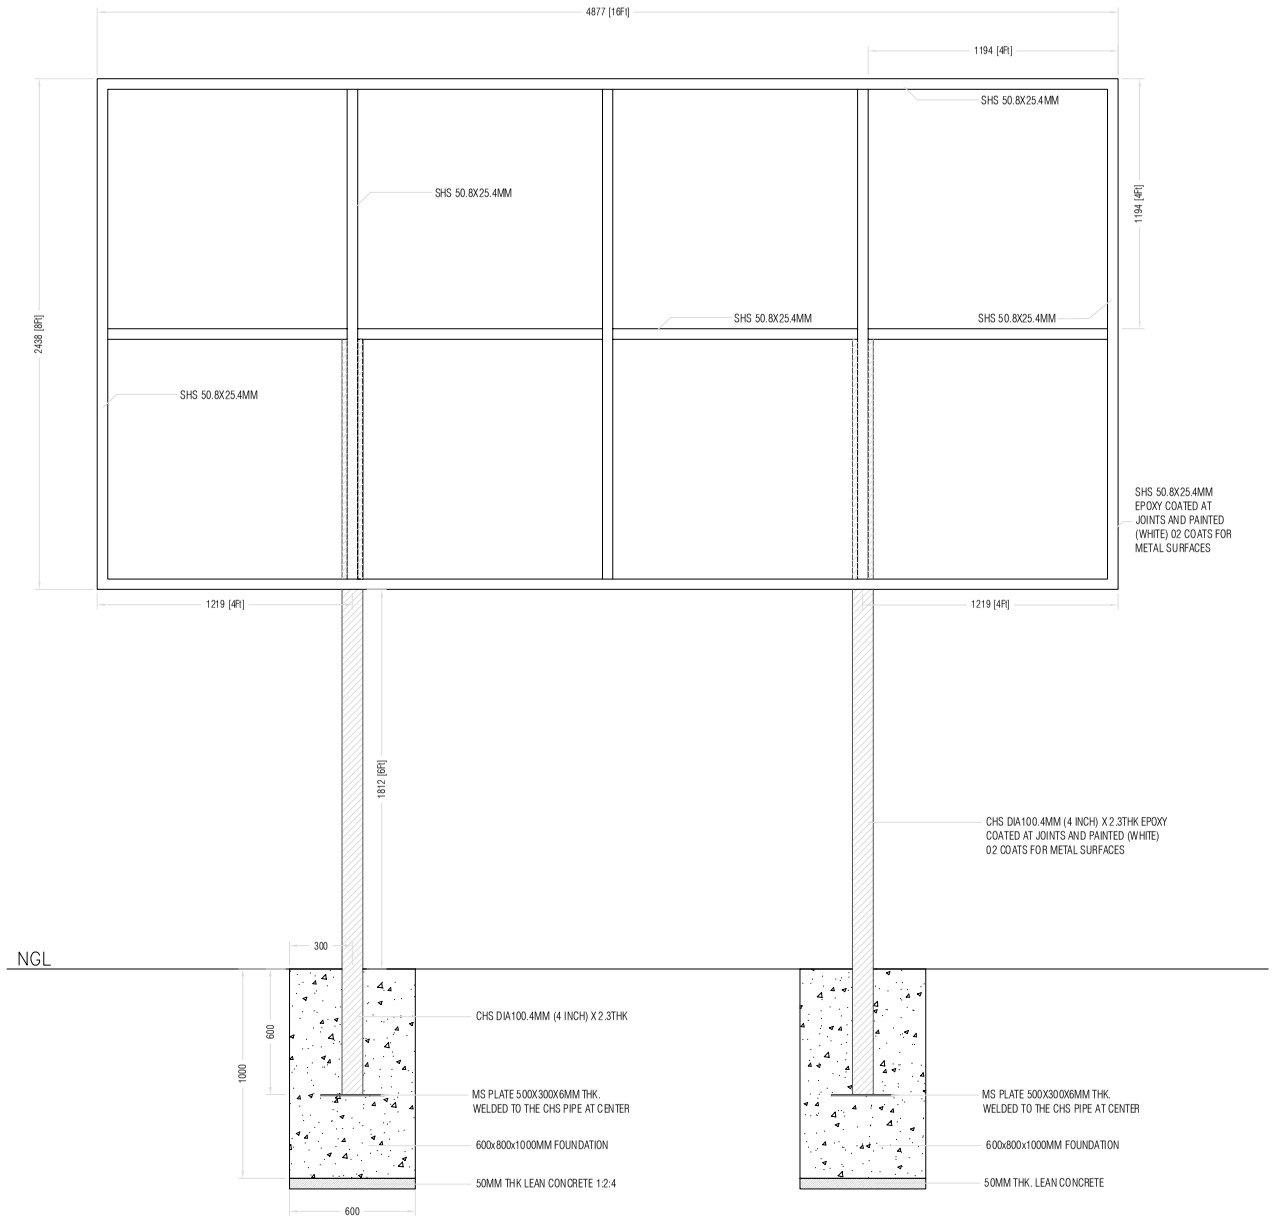

BILLABOARD FRAME
OPTION 01: HABOUR AREA

BILLABOARD FRAME DETAILS - FRONT VIEW

SCALE: NTS

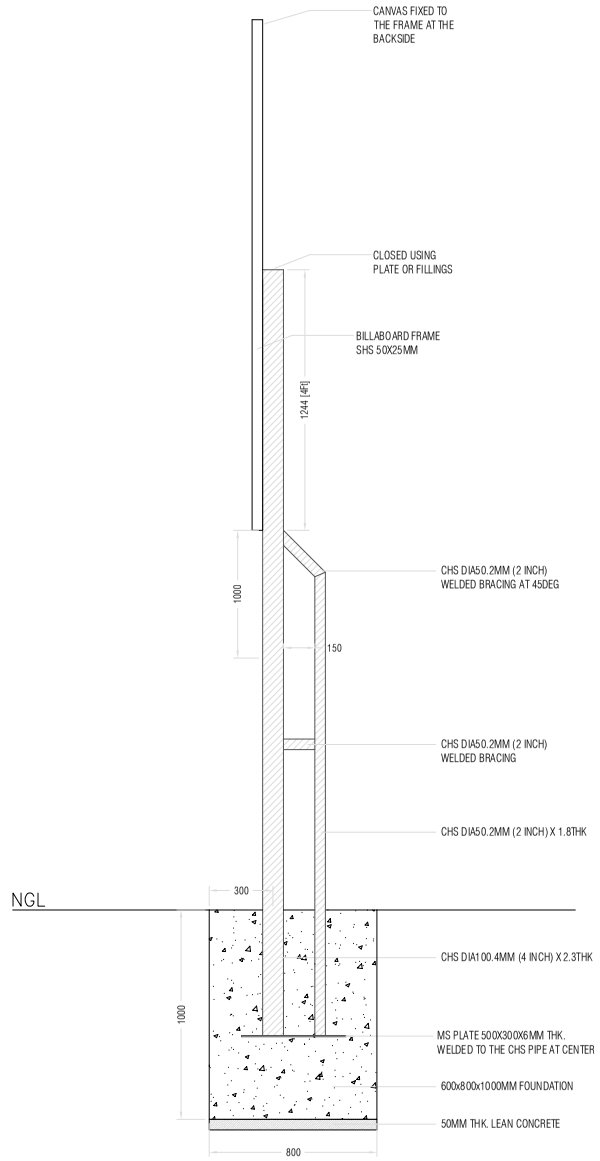

BILLABOARD FRAME DETAILS - SIDE VIEW

SCALE: NTS

1. ALL DIMENSIONS ARE IN MM UNLESS AND OTHERWISE SPECIFIED.

No.	DESCRIPTION	BY	DATE	APPR.

REVISION

CONSULTANT

CLIENT: MINISTRY OF ENVIRONMENT, CLIMATE CHANGE & TECHNOLOGY
MALE' REPUBLIC OF MALDIVES

PROJECT: GREEN CLIMATE FUND

ASSIGNMENT:

DRAWING TITLE: WASCB BILLABOARD FRAME - 35 ISLANDS

APPROVED	CHECKED	DESIGNED	DRAWN

SCALE	DATE	DRAWING NUMBER	REVISION
AS SHOWN	JUN 2022	GCF/SFT/WASCB/2022-R1	0