


DATE PLOTTED: 16 May 2018 1:33 p.m. BY: DOUG FINLAY
XREFs: hamilton\01m\urban\series\chops-2015
CAD File Z:\Drawing\14001 to 15000\14280 - Peacocks Road\14280-SLP-PeacocksRd-0118.dwg

COPYRIGHT © BY ENGEO LIMITED. THIS DOCUMENT MAY NOT BE REPRODUCED IN WHOLE OR IN PART BY ANY MEANS WHATSOEVER, NOR MAY IT BE QUOTED OR EXCERPTED WITHOUT THE EXPRESS WRITTEN CONSENT OF ENGEO LIMITED.

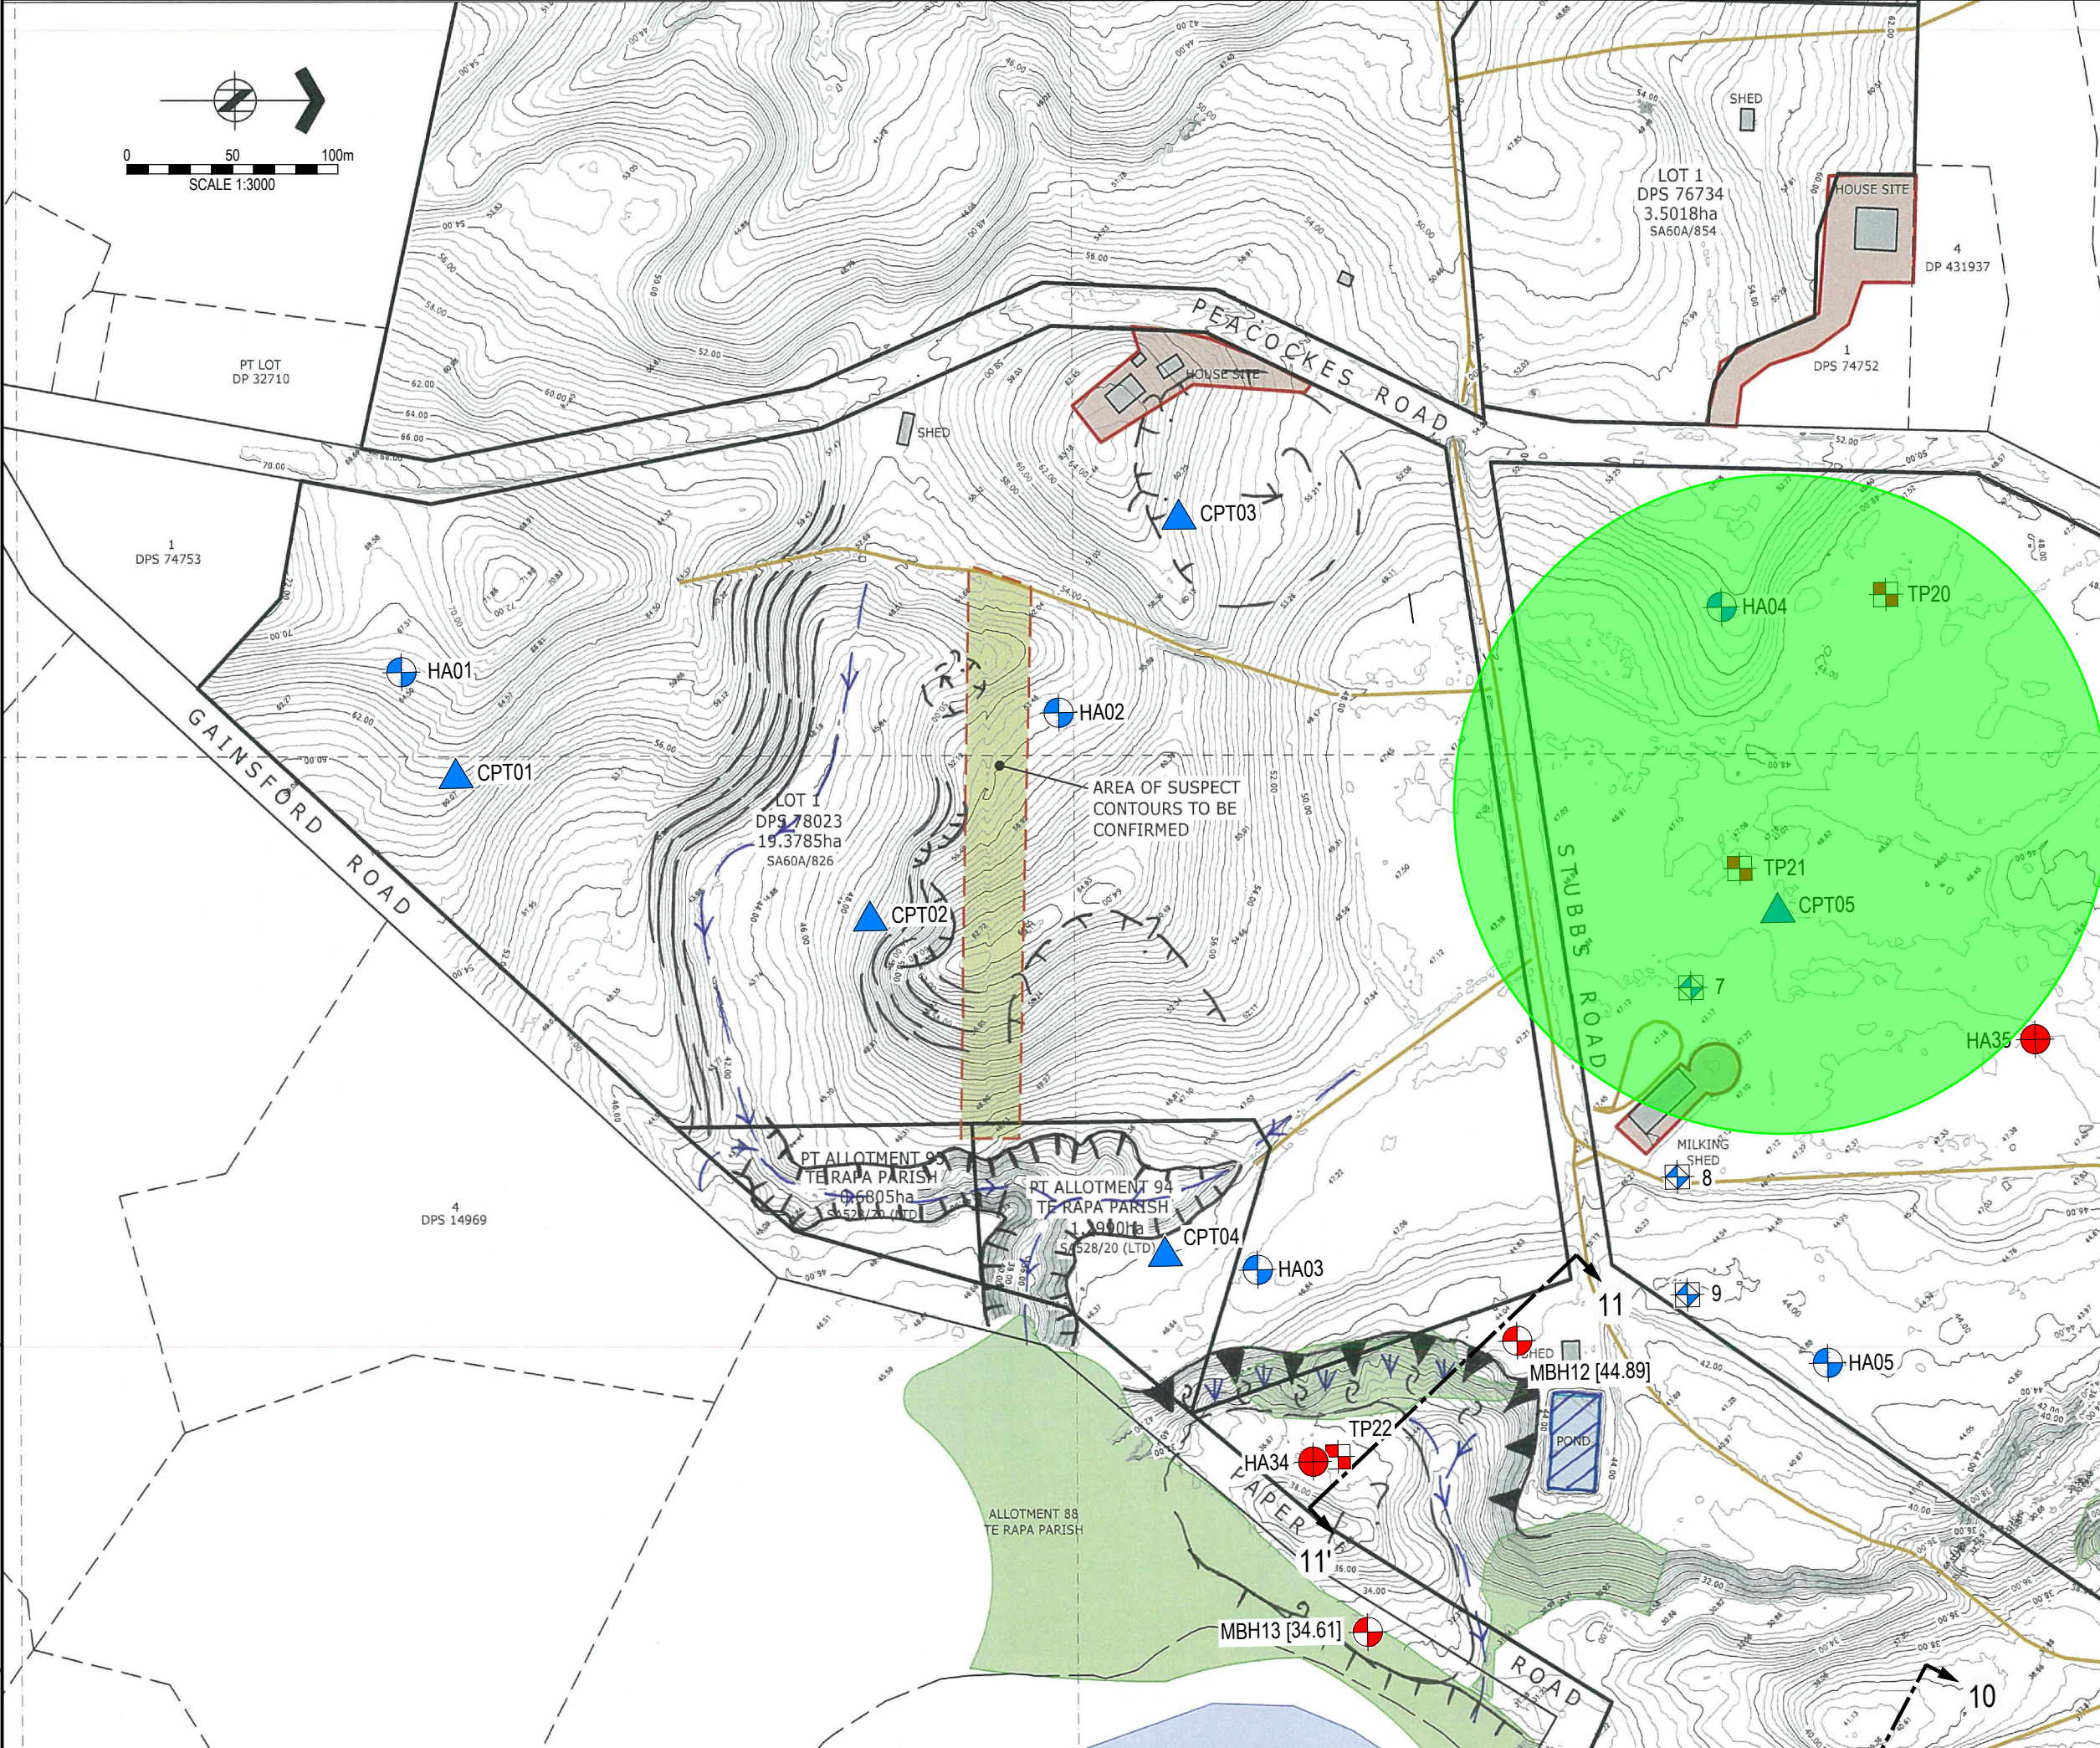

- Testing Legend**
- 1 Soakage Test (Aug 2017)
 - HA01 Hand Auger Test (Aug 2017)
 - CPT01 Cone Penetrometer Test (Aug 2017)
 - MBH1 [21.56] Machine Borehole Test [with level] (Dec 2017)
 - SCPT1 Seismic Cone Penetrometer Test (Dec 2017)
 - TP1 AWA Test Pits (Dec 2017)
 - TP1 ENGEO Test Pits (Dec 2017)
 - HA21 ENGEO Hand Auger Test (Dec 2017)

- LEGEND:**
- Liquefaction Performance Level 0
 - Liquefaction Performance Level 1
 - Liquefaction Performance Level 2
 - Liquefaction Performance Level 3



Auckland Office
6 Antares Place, Rosedale, North Shore City 0632, Auckland
Tel: 09 972 2205, www.enggeo.co.nz

Rev	Date	Description	Drwn	Chkd

PLAN OF LIQUEFACTION POTENTIAL

Base drawing source: H&G drawing 141842-SS05A.

Client: WESTON LEA LIMITED		Appendix No:
Project: AMBERFIELD SUBDIVISION HAMILTON	Designed: PF	A
	Drawn: PF	
	Checked: -	
Project No: 14280.000.000	Date: 04.09.18	Size: A3
	Scale: 1:3000	Rev: 0