


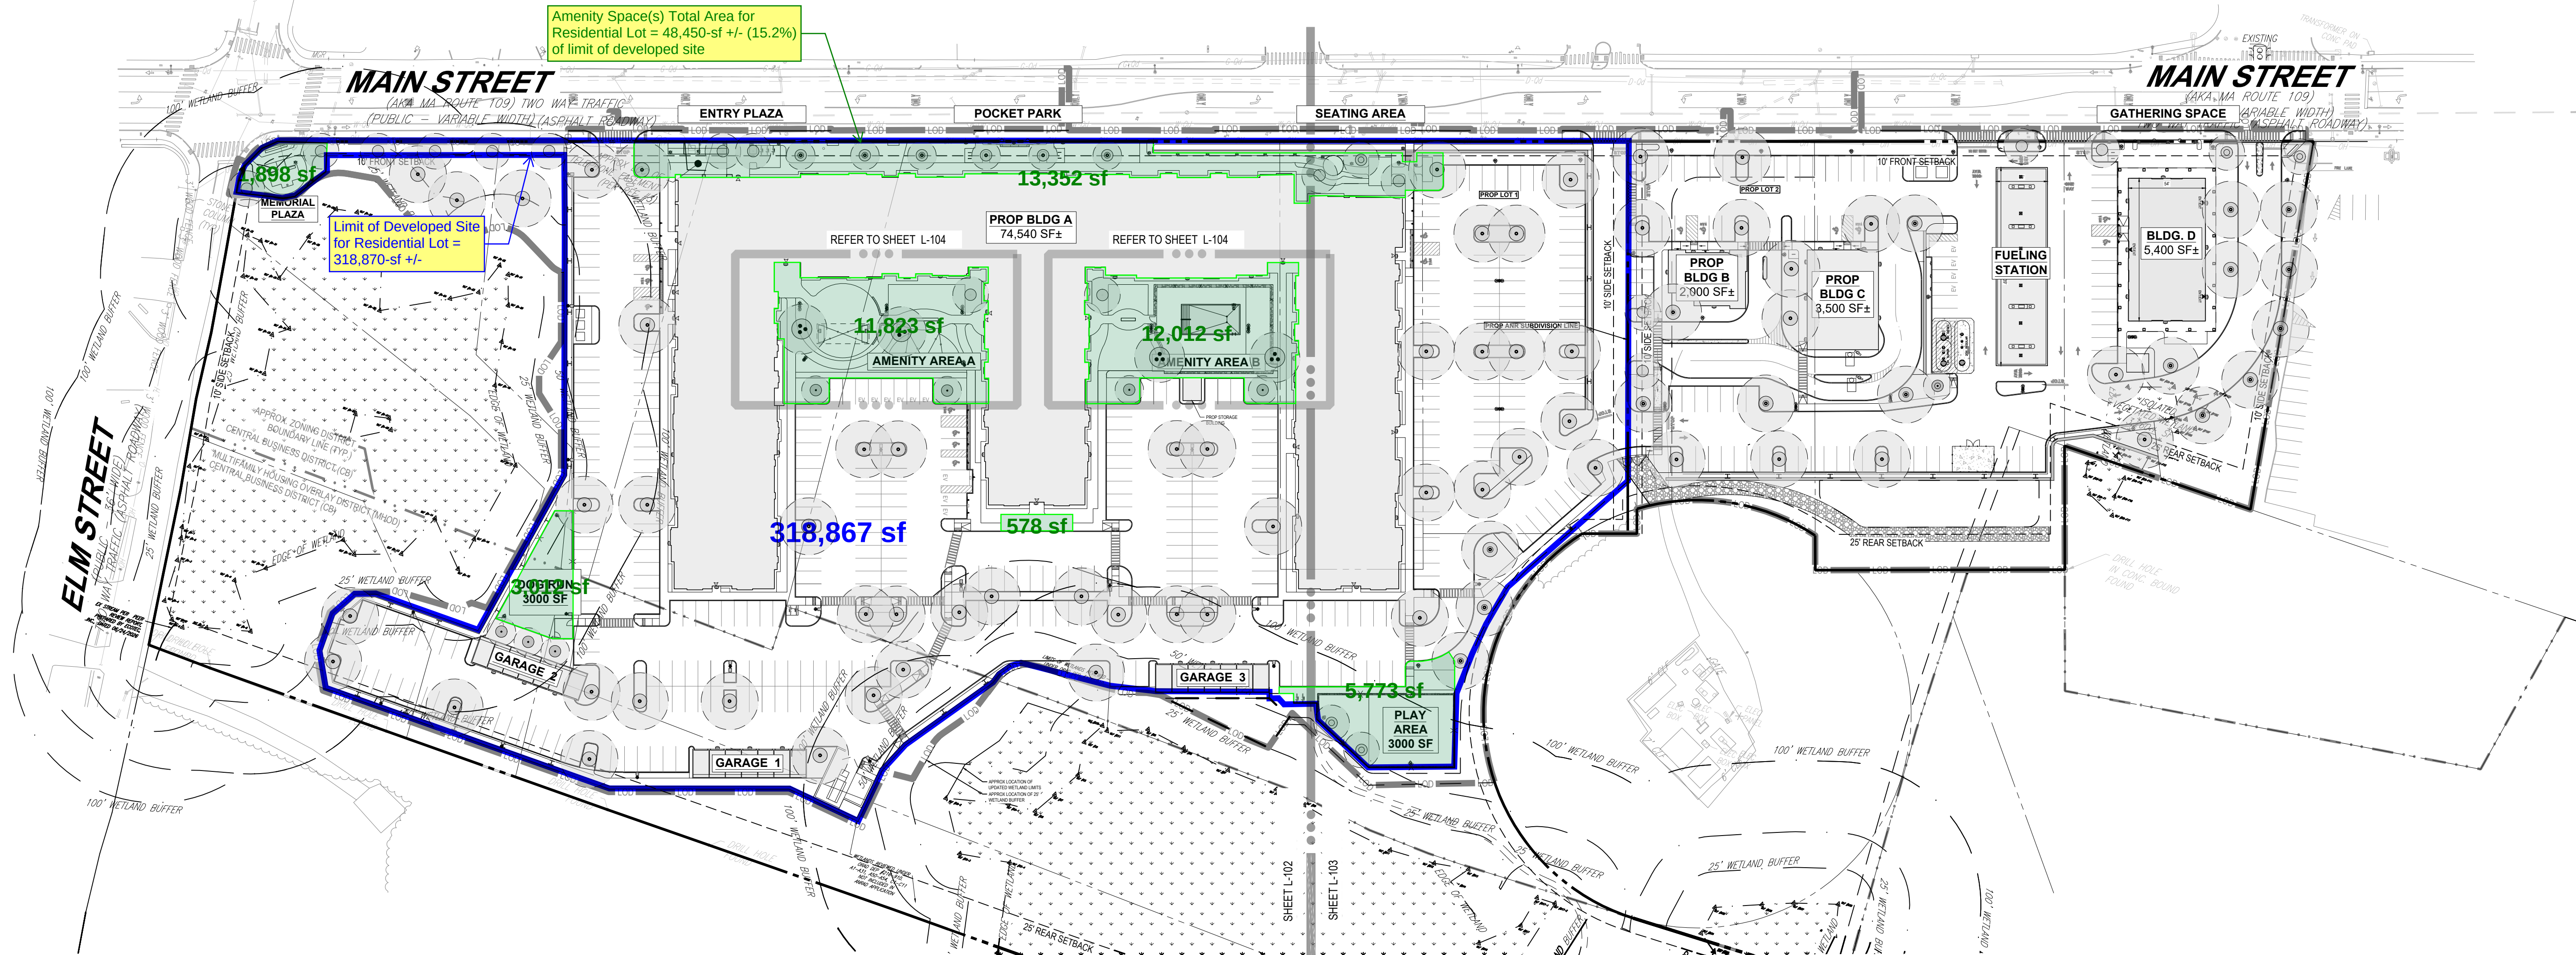

BOHLER
SITE CIVIL AND CONSULTING ENGINEERING
PROGRAM MANAGEMENT
LANDSCAPE ARCHITECTURE
SUSTAINABLE DESIGN
PERMITTING SERVICES
TRANSPORTATION SERVICES

REVISIONS				
REV	DATE	COMMENT	CHECKED BY	DRAWN BY
1	09/29/2026	MUNICIPAL REVIEW COMMENTS	AP, SW	TH, MM

811
Know what's below.
Call before you dig.
ALWAYS CALL 811
It's fast. It's free. It's the law.

PERMIT SET

THIS DRAWING IS INTENDED FOR MUNICIPAL AND/OR AGENCY REVIEW AND APPROVAL. IT IS NOT INTENDED AS A CONSTRUCTION DOCUMENT UNLESS INDICATED OTHERWISE.

PROJECT No.: MAA240482.00-1F
DRAWN BY: AP, JK, SW
CHECKED BY: TH, MM
DATE: 02/02/2026
CAD ID: P-CIVIL-LSCP

PROJECT:

HERITAGE ON MAIN

FOR

**RTE. 85
REALTY CORP**
P.O. BOX 2440

PROPOSED
MIXED-USE DEVELOPMENT
107-119 MAIN ST, 1 & 3 ELM ST,
0 & 26 KELLEY ST,
NORFOLK COUNTY,
TOWN OF MEDWAY,
MASSACHUSETTS

BOHLER

352 TURNPIKE ROAD, 3rd FLOOR
SOUTHBOROUGH, MA 01772
Phone: (508) 480-9900

www.BohlerEngineering.com

SHEET TITLE:

**OUTDOOR
AMENITY AREA
EXHIBIT
09/29/2026**

REVISION 1 - 09/25/2026

