


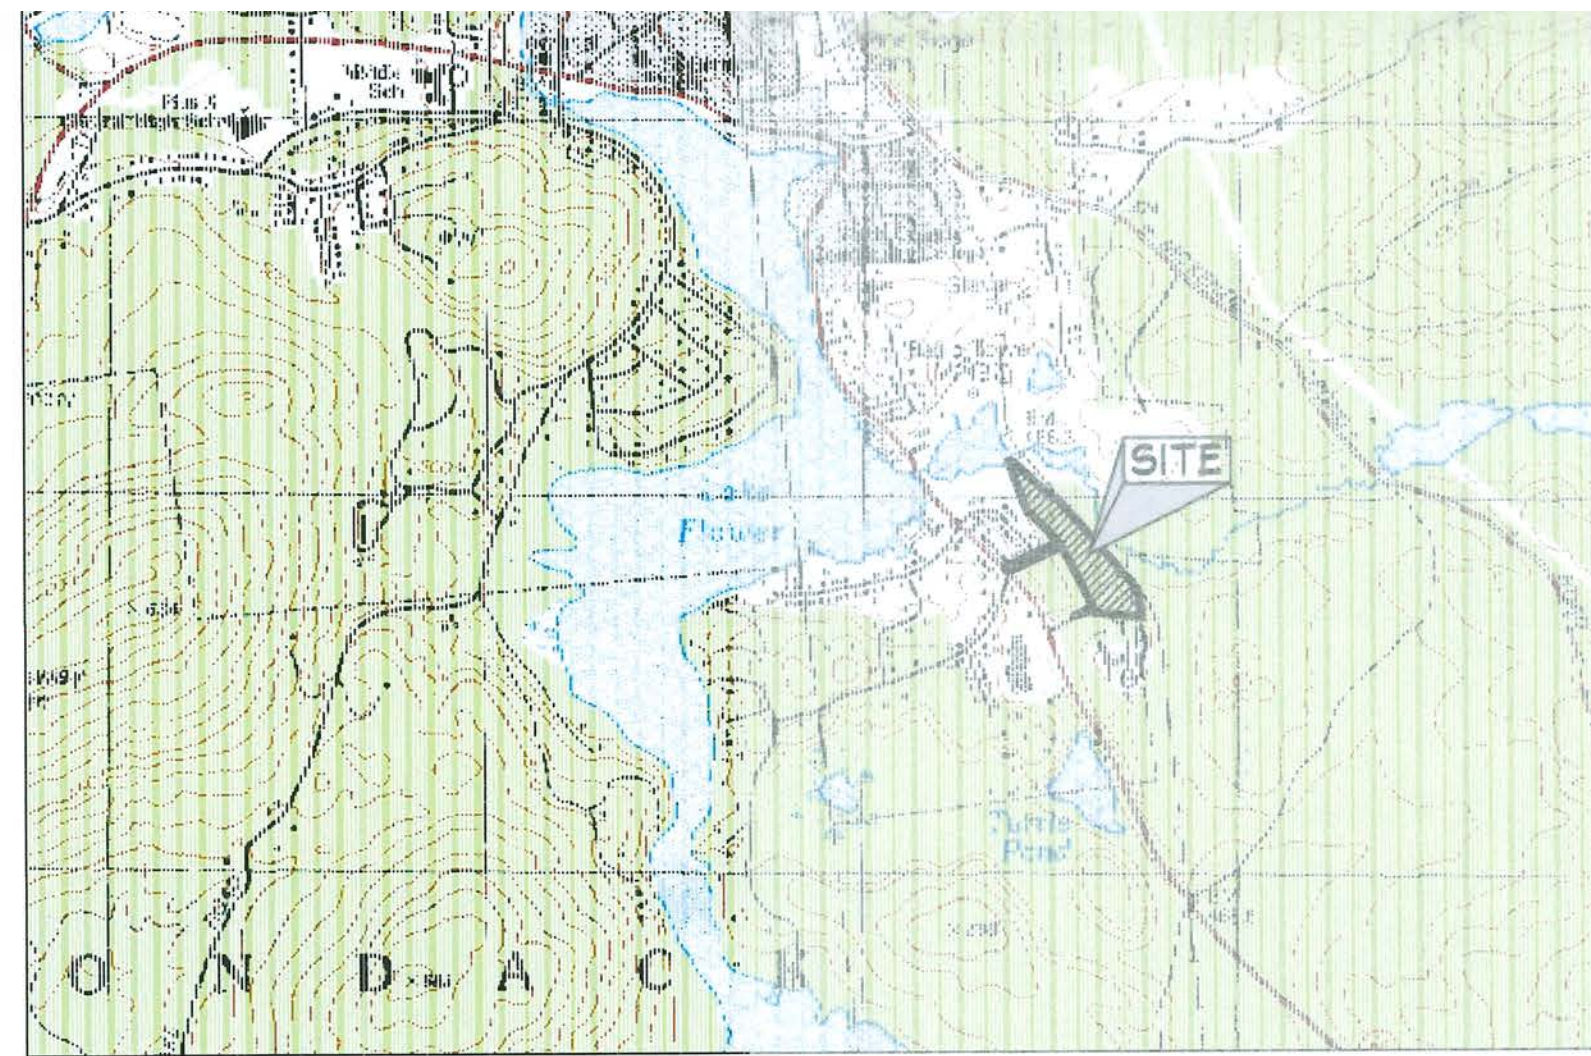
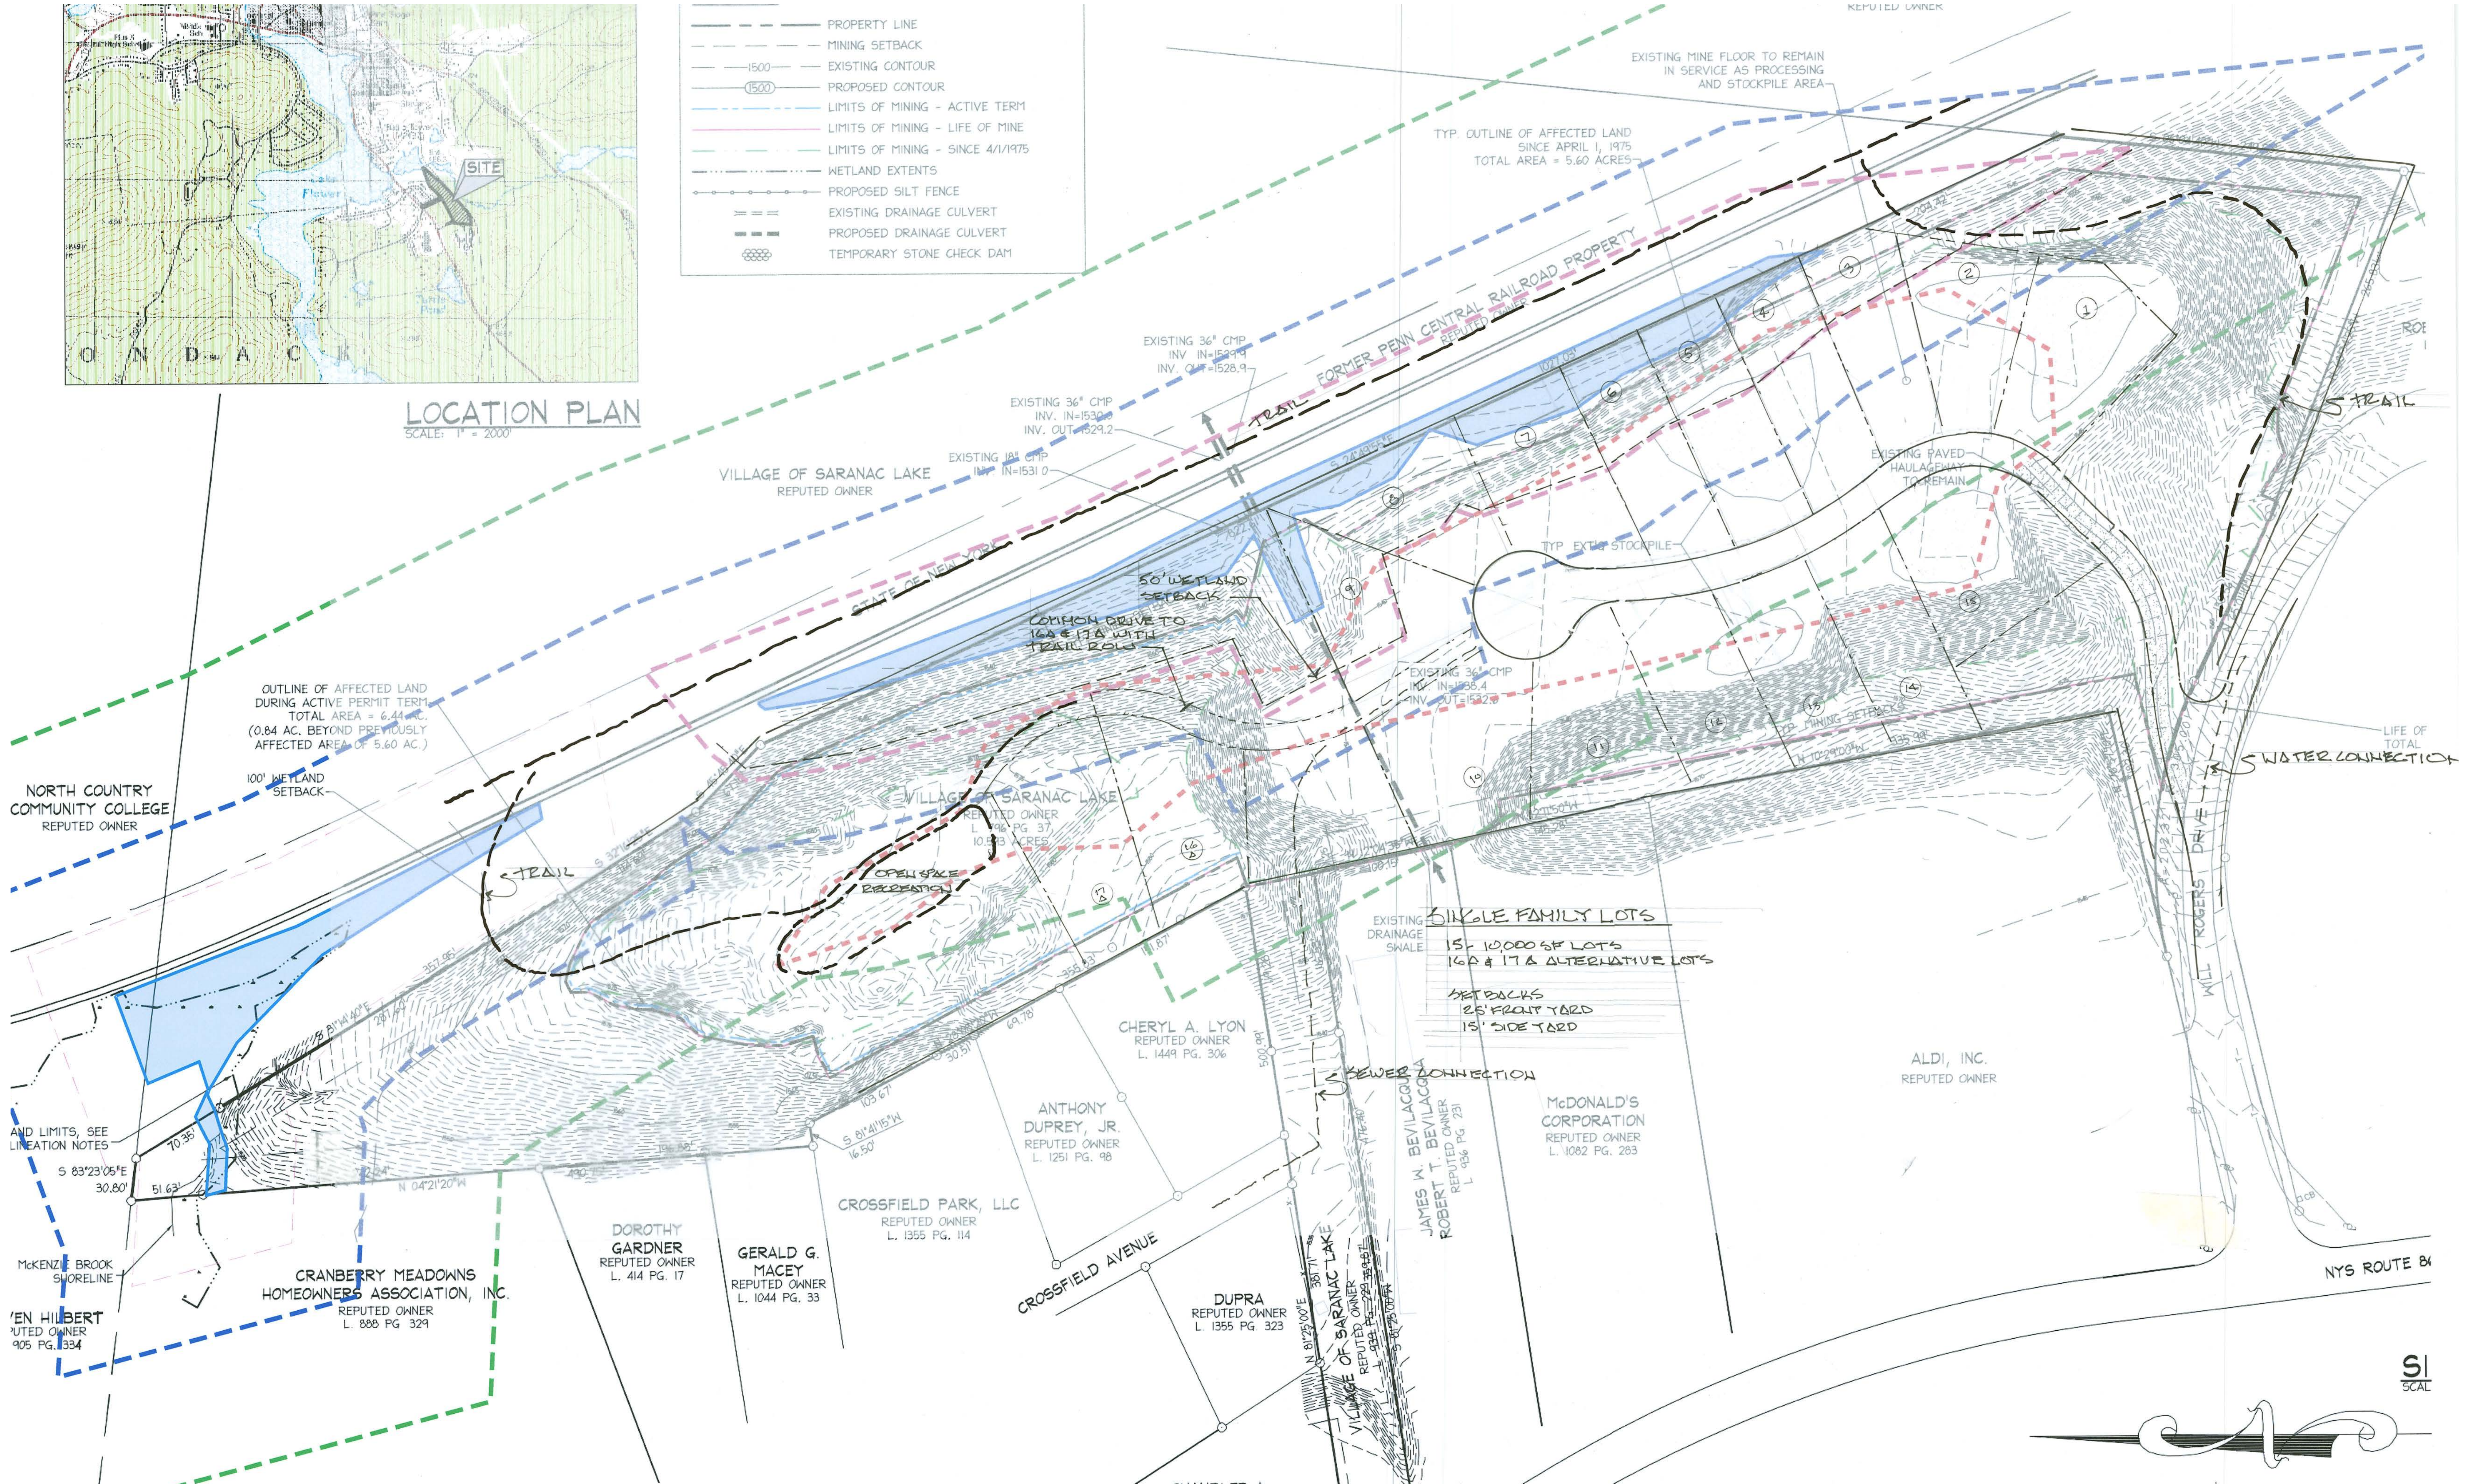


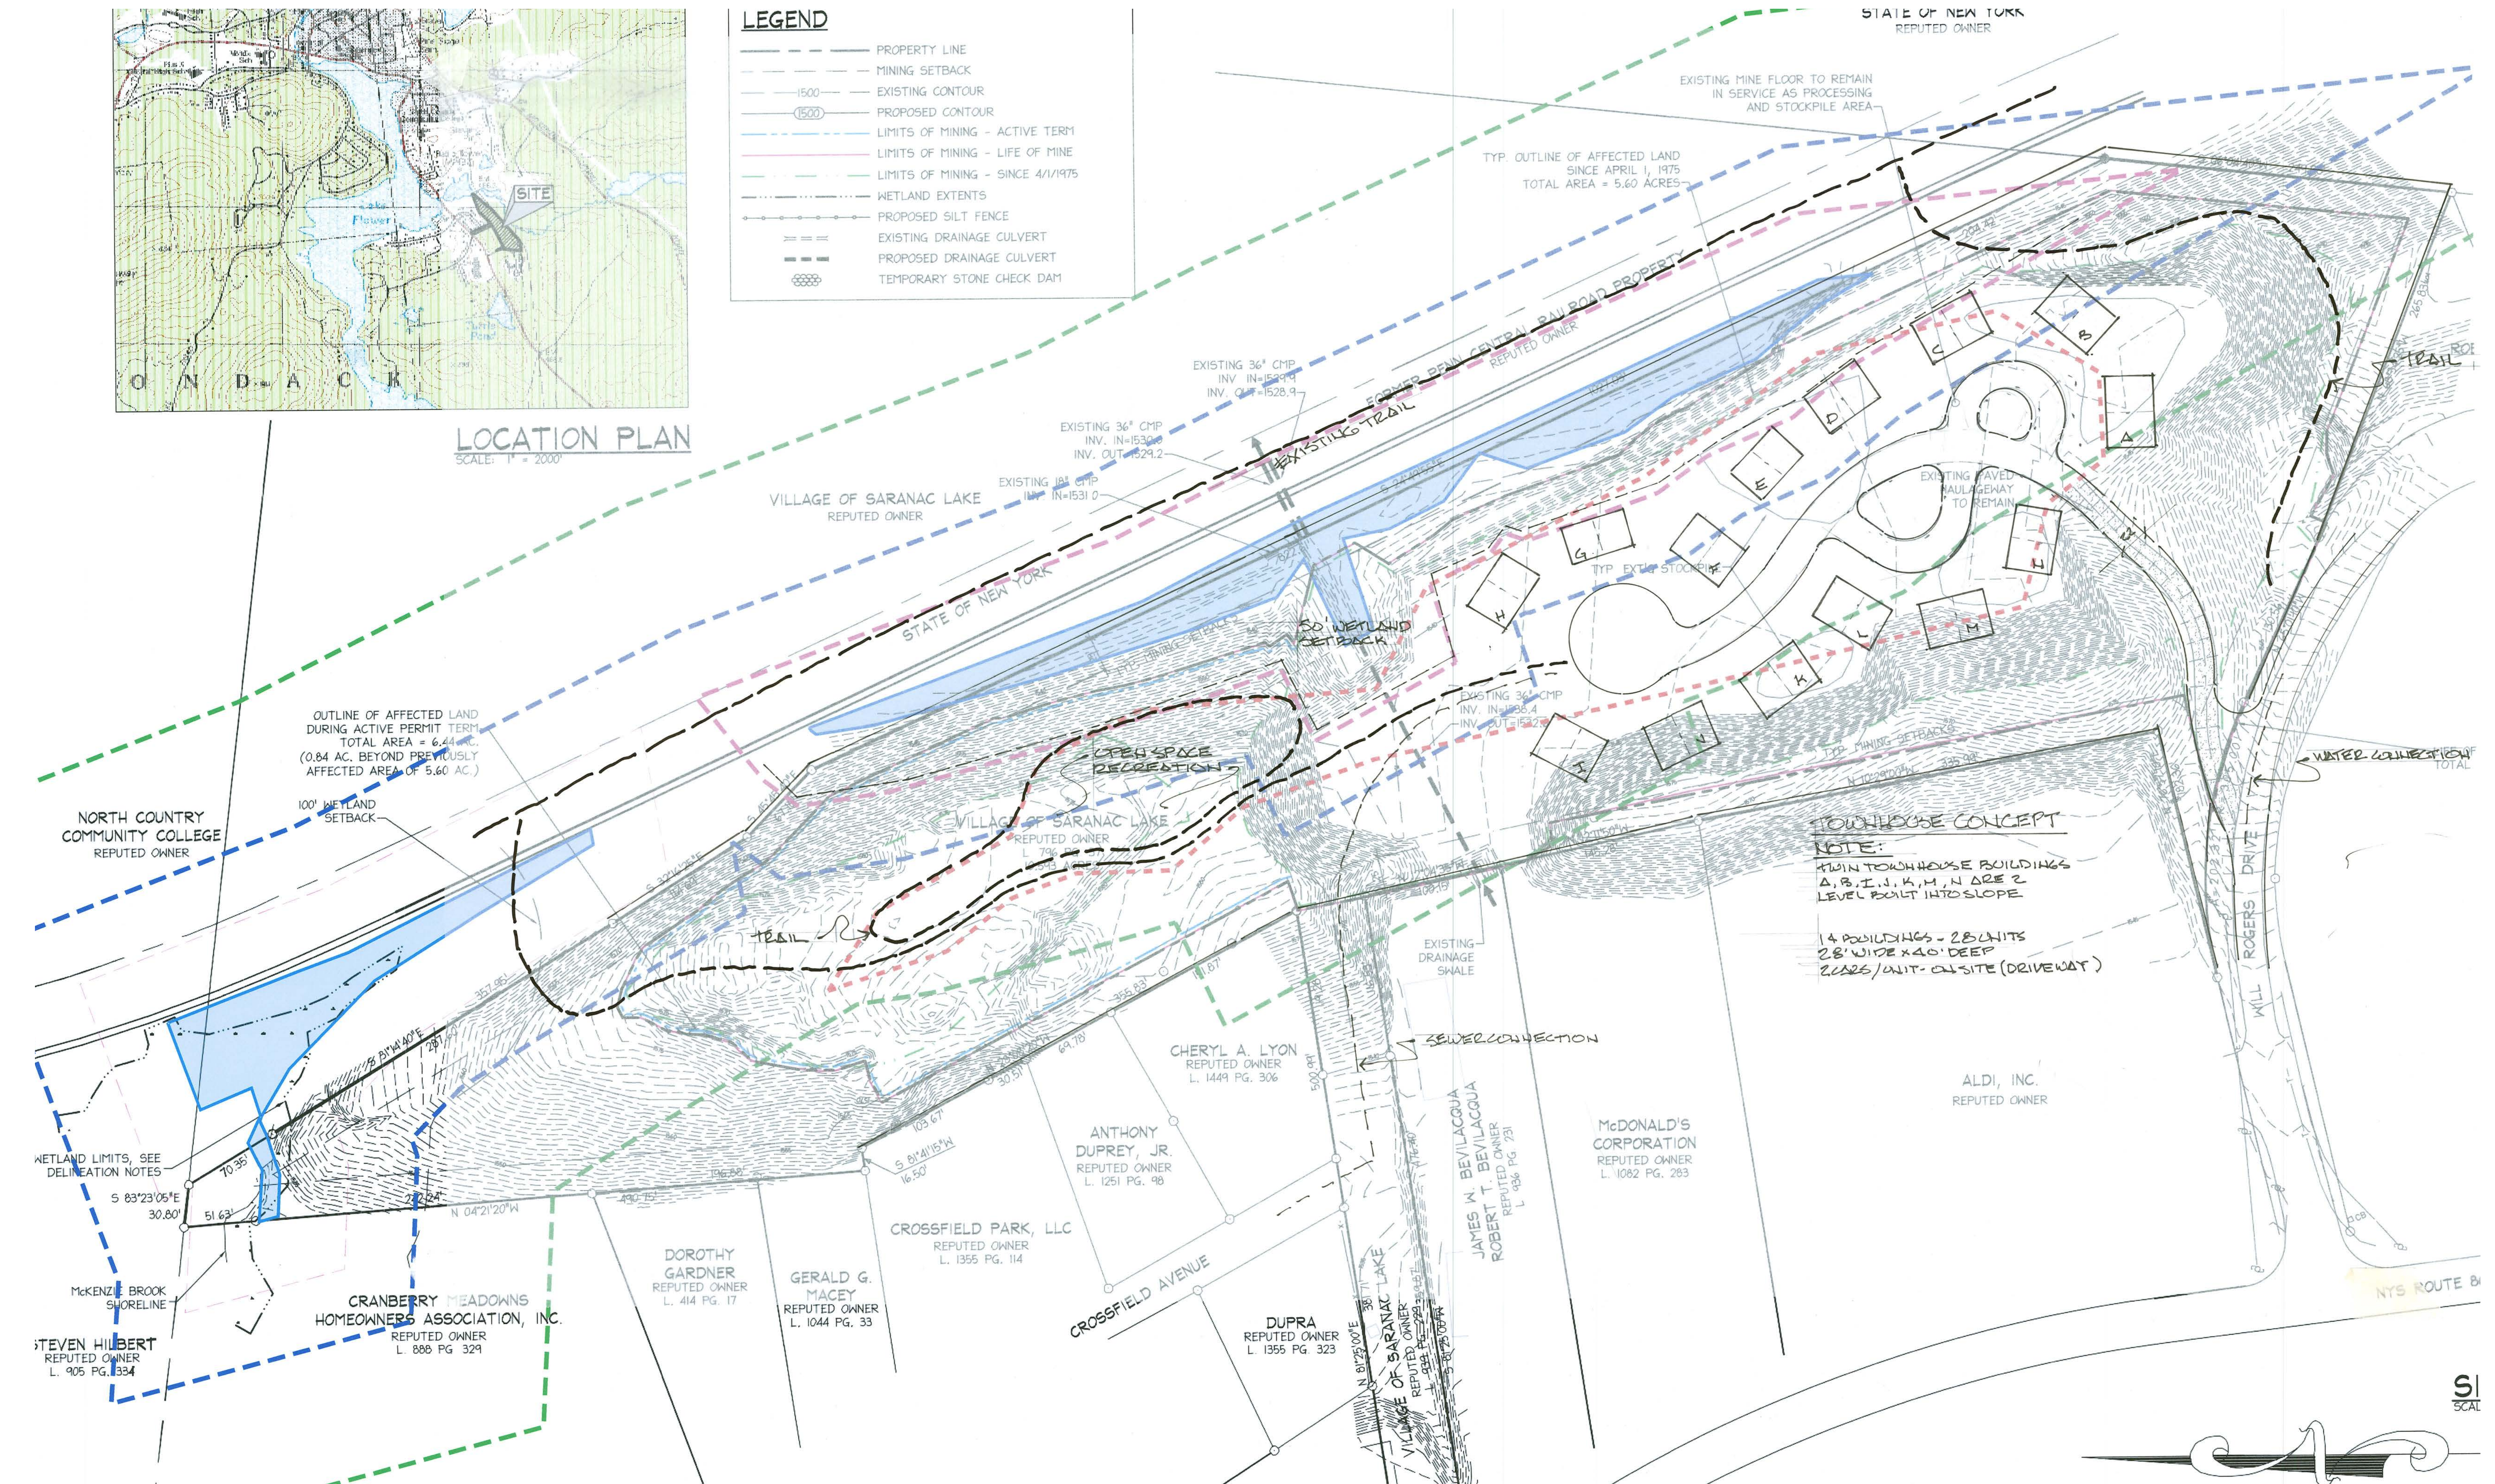


LOCATION PLAN
SCALE: 1" = 2000'

- PROPERTY LINE
- MINING SETBACK
- EXISTING CONTOUR
- PROPOSED CONTOUR
- LIMITS OF MINING - ACTIVE TERM
- LIMITS OF MINING - LIFE OF MINE
- LIMITS OF MINING - SINCE 4/1/1975
- WETLAND EXTENTS
- PROPOSED SILT FENCE
- EXISTING DRAINAGE CULVERT
- PROPOSED DRAINAGE CULVERT
- TEMPORARY STONE CHECK DAM

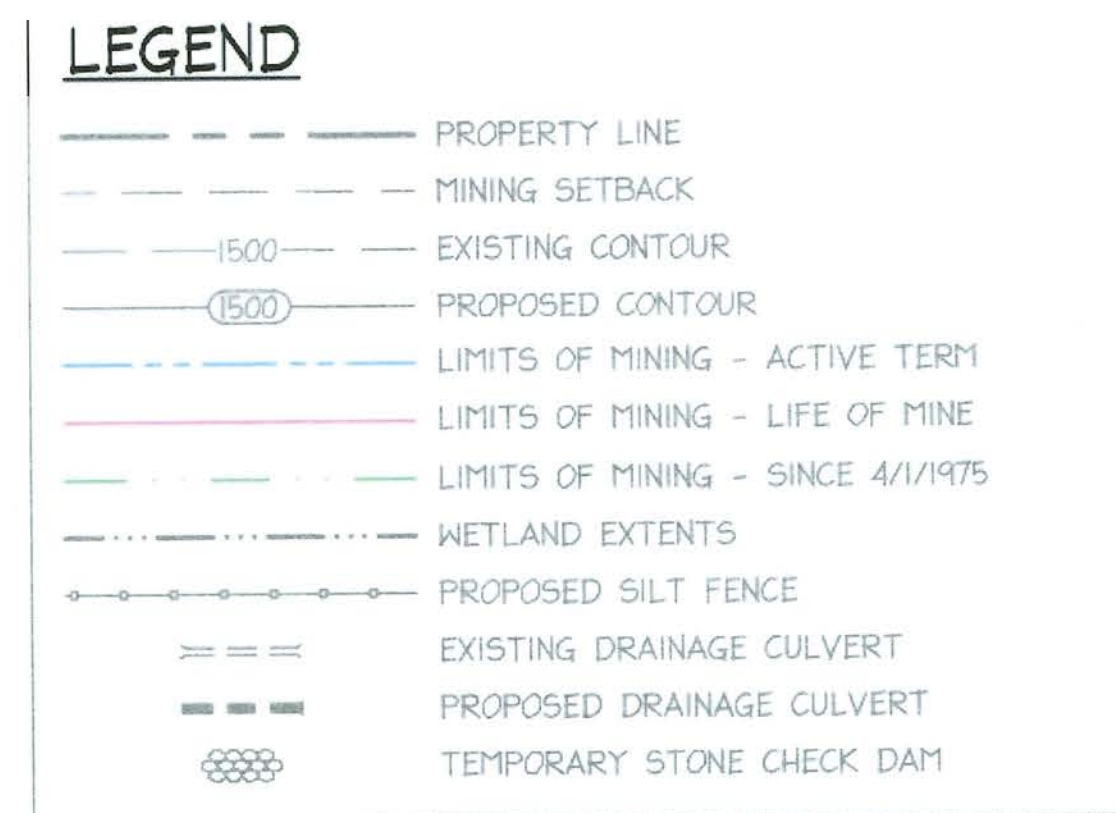


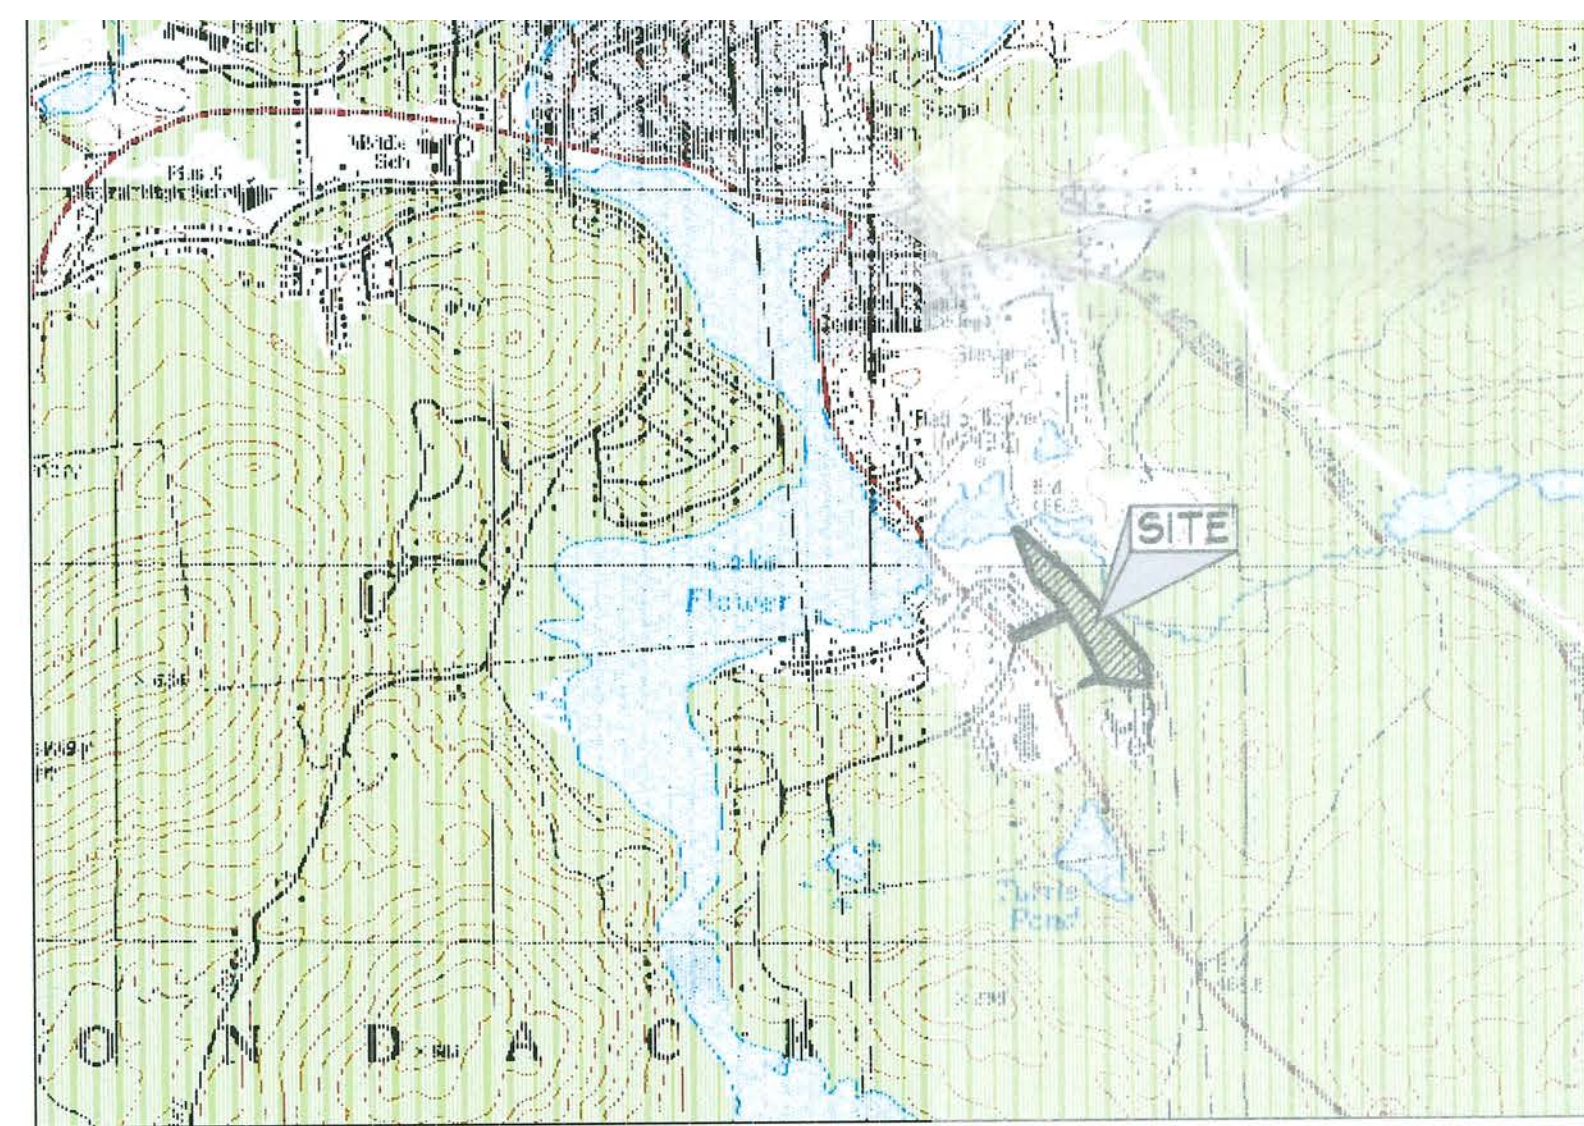


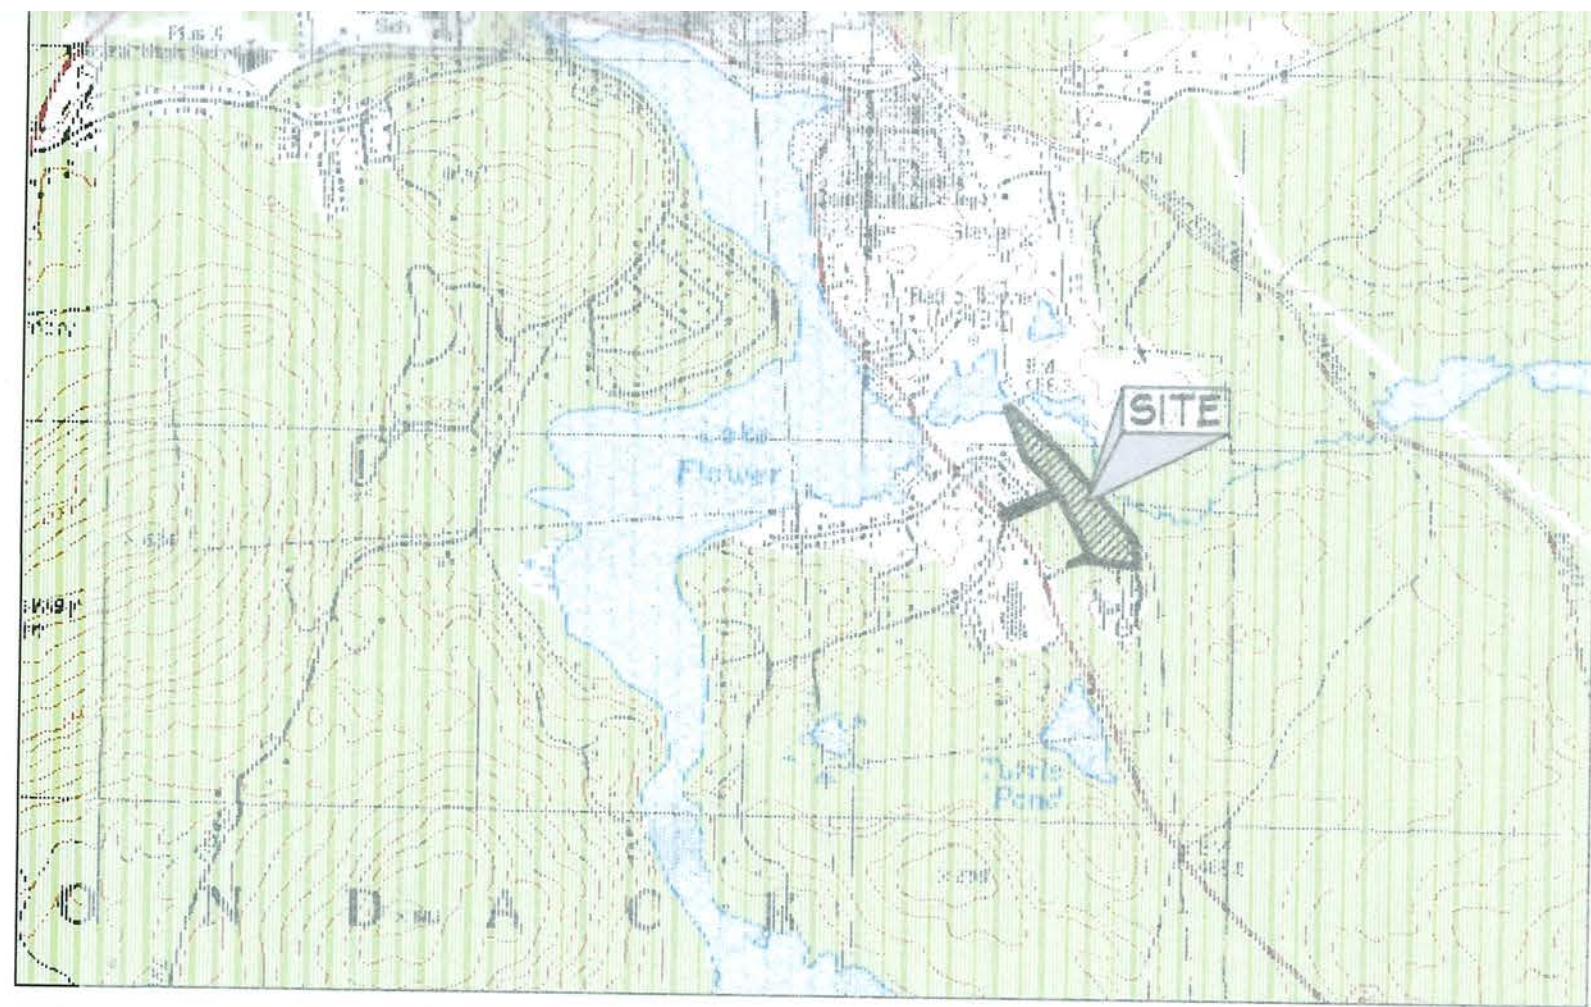

LOCATION PLAN
SCALE: 1" = 2000'

- PROPERTY LINE
- MINING SETBACK
- EXISTING CONTOUR
- PROPOSED CONTOUR
- LIMITS OF MINING - ACTIVE TERM
- LIMITS OF MINING - LIFE OF MINE
- LIMITS OF MINING - SINCE 4/1/1975
- WETLAND EXTENTS
- PROPOSED SILT FENCE
- EXISTING DRAINAGE CULVERT
- PROPOSED DRAINAGE CULVERT
- TEMPORARY STONE CHECK DAM

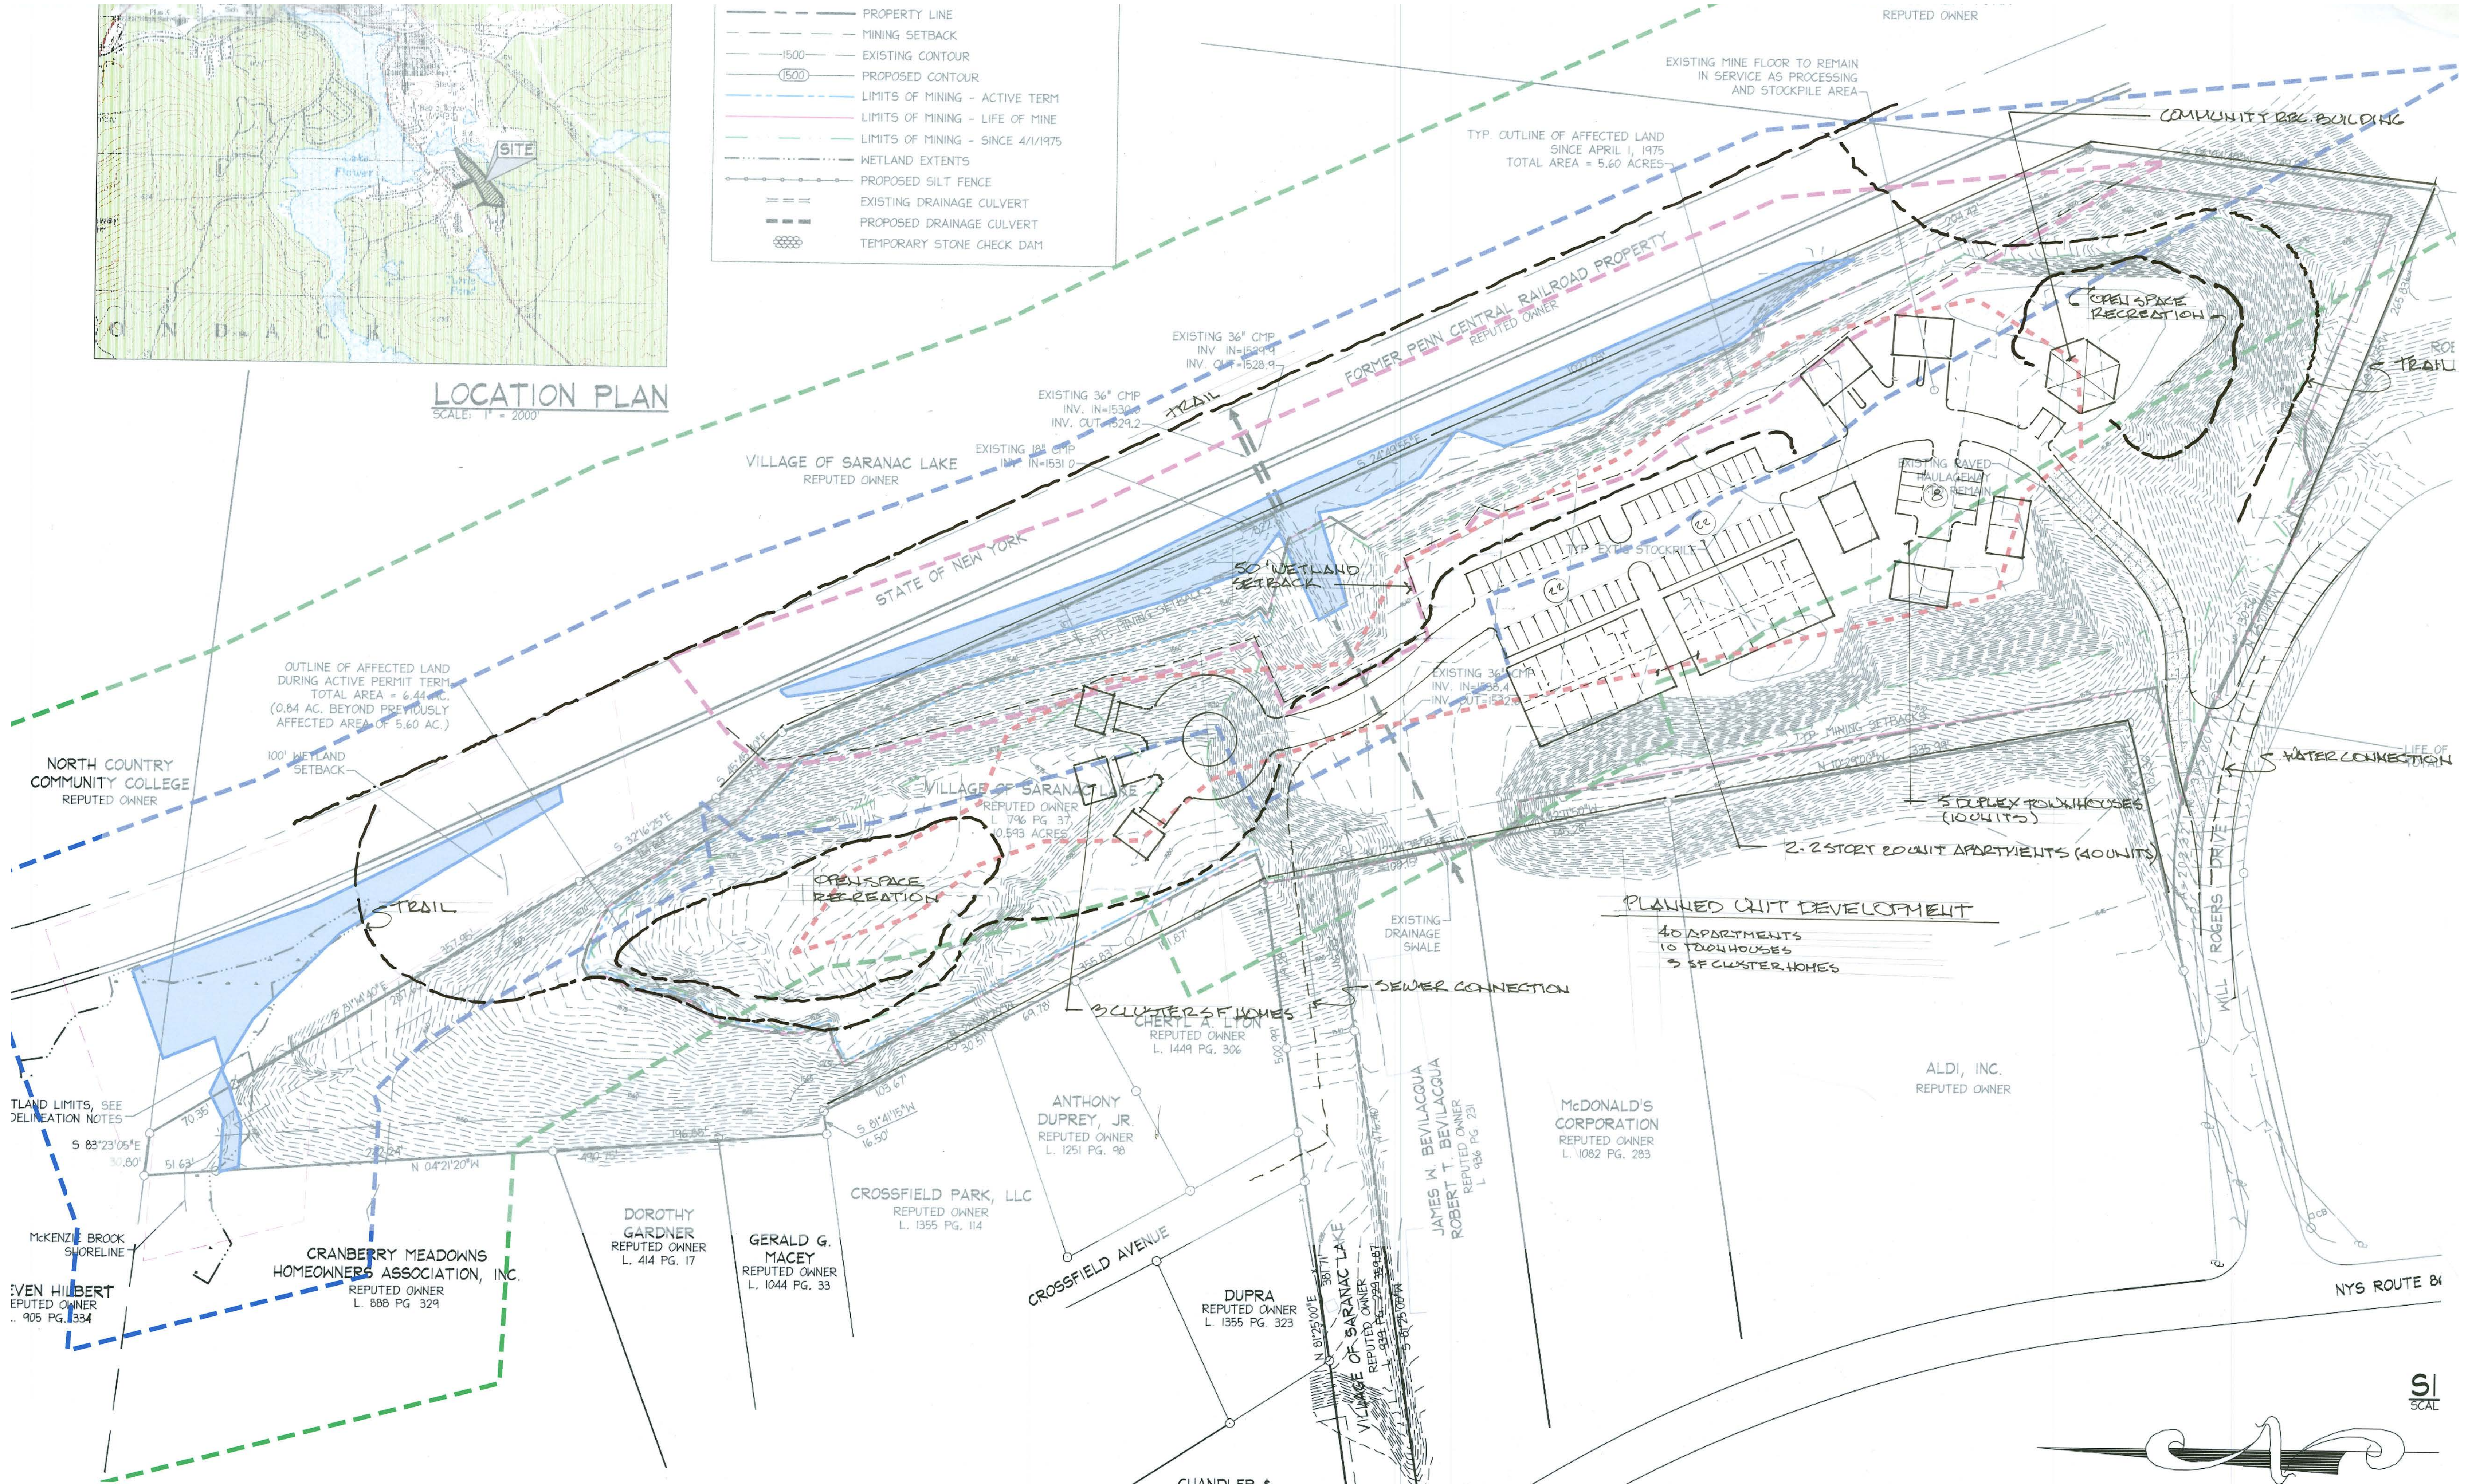


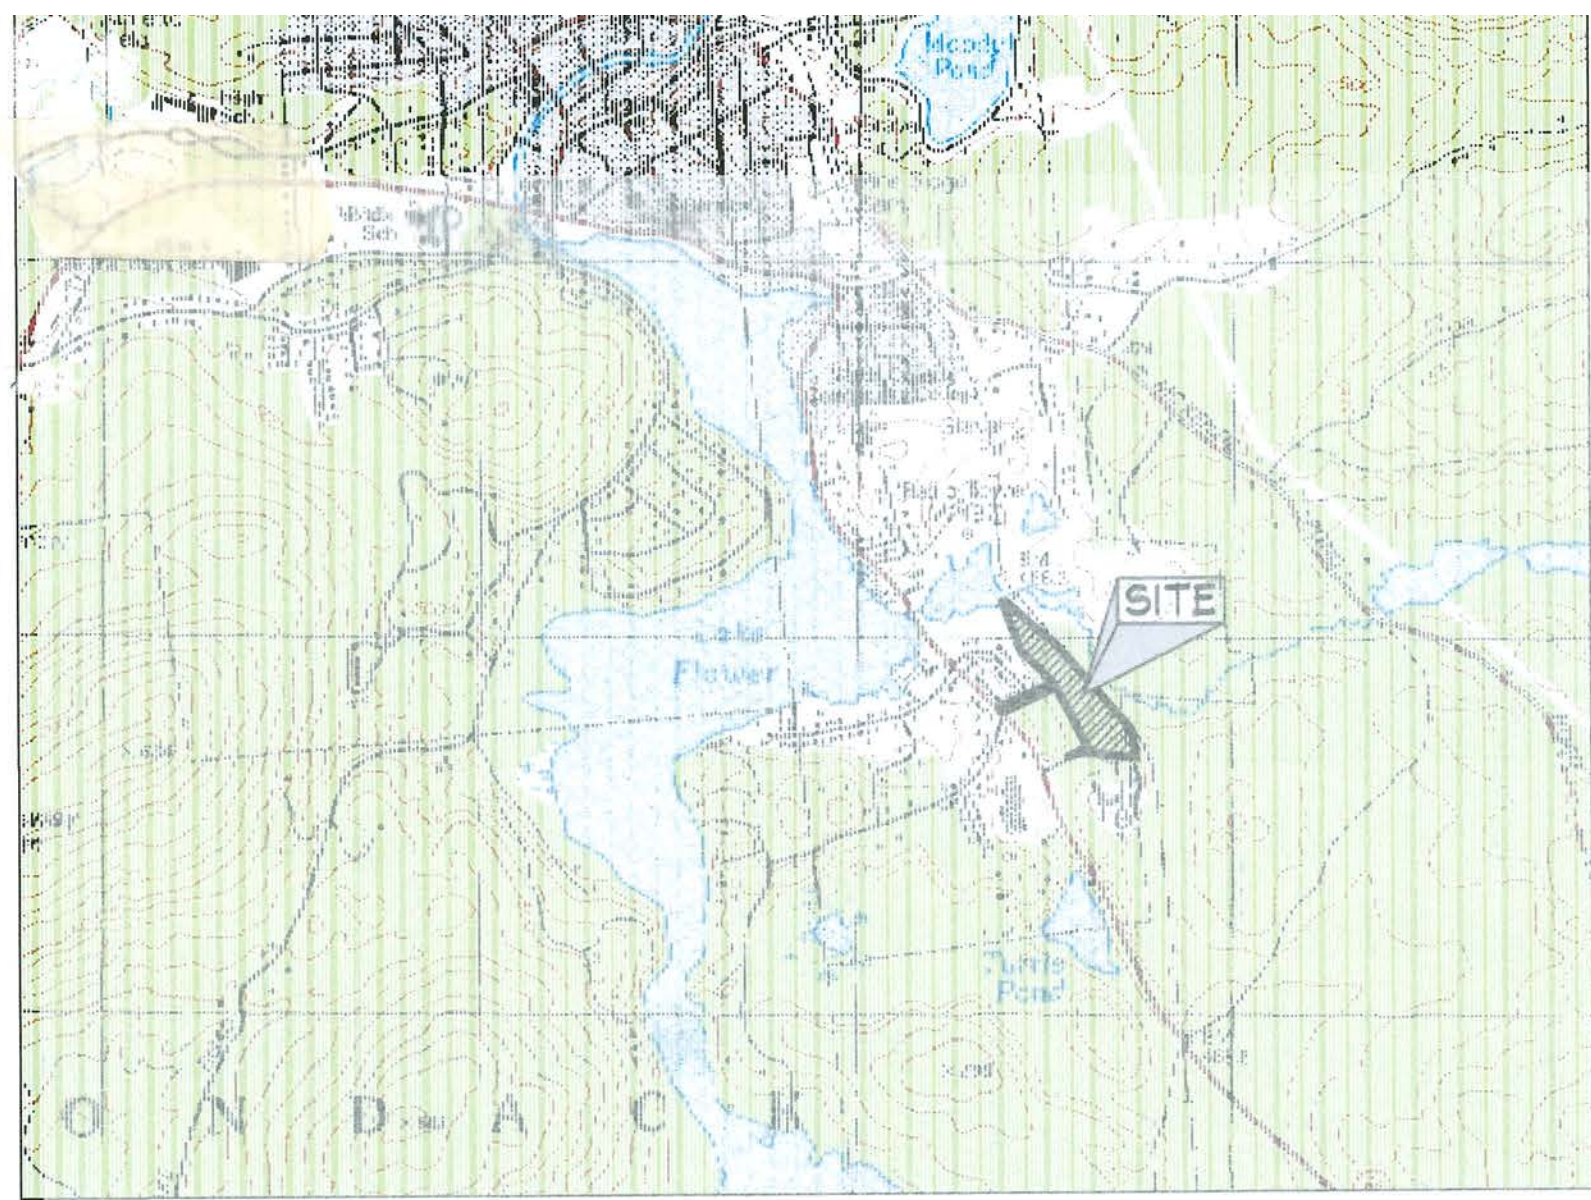

LOCATION PLAN
SCALE: 1" = 2000'

LEGEND

- PROPERTY LINE
- MINING SETBACK
- EXISTING CONTOUR
- PROPOSED CONTOUR
- LIMITS OF MINING - ACTIVE TERM
- LIMITS OF MINING - LIFE OF MINE
- LIMITS OF MINING - SINCE 4/1/1975
- WETLAND EXTENTS
- PROPOSED SILT FENCE
- EXISTING DRAINAGE CULVERT
- PROPOSED DRAINAGE CULVERT
- TEMPORARY STONE CHECK DAM

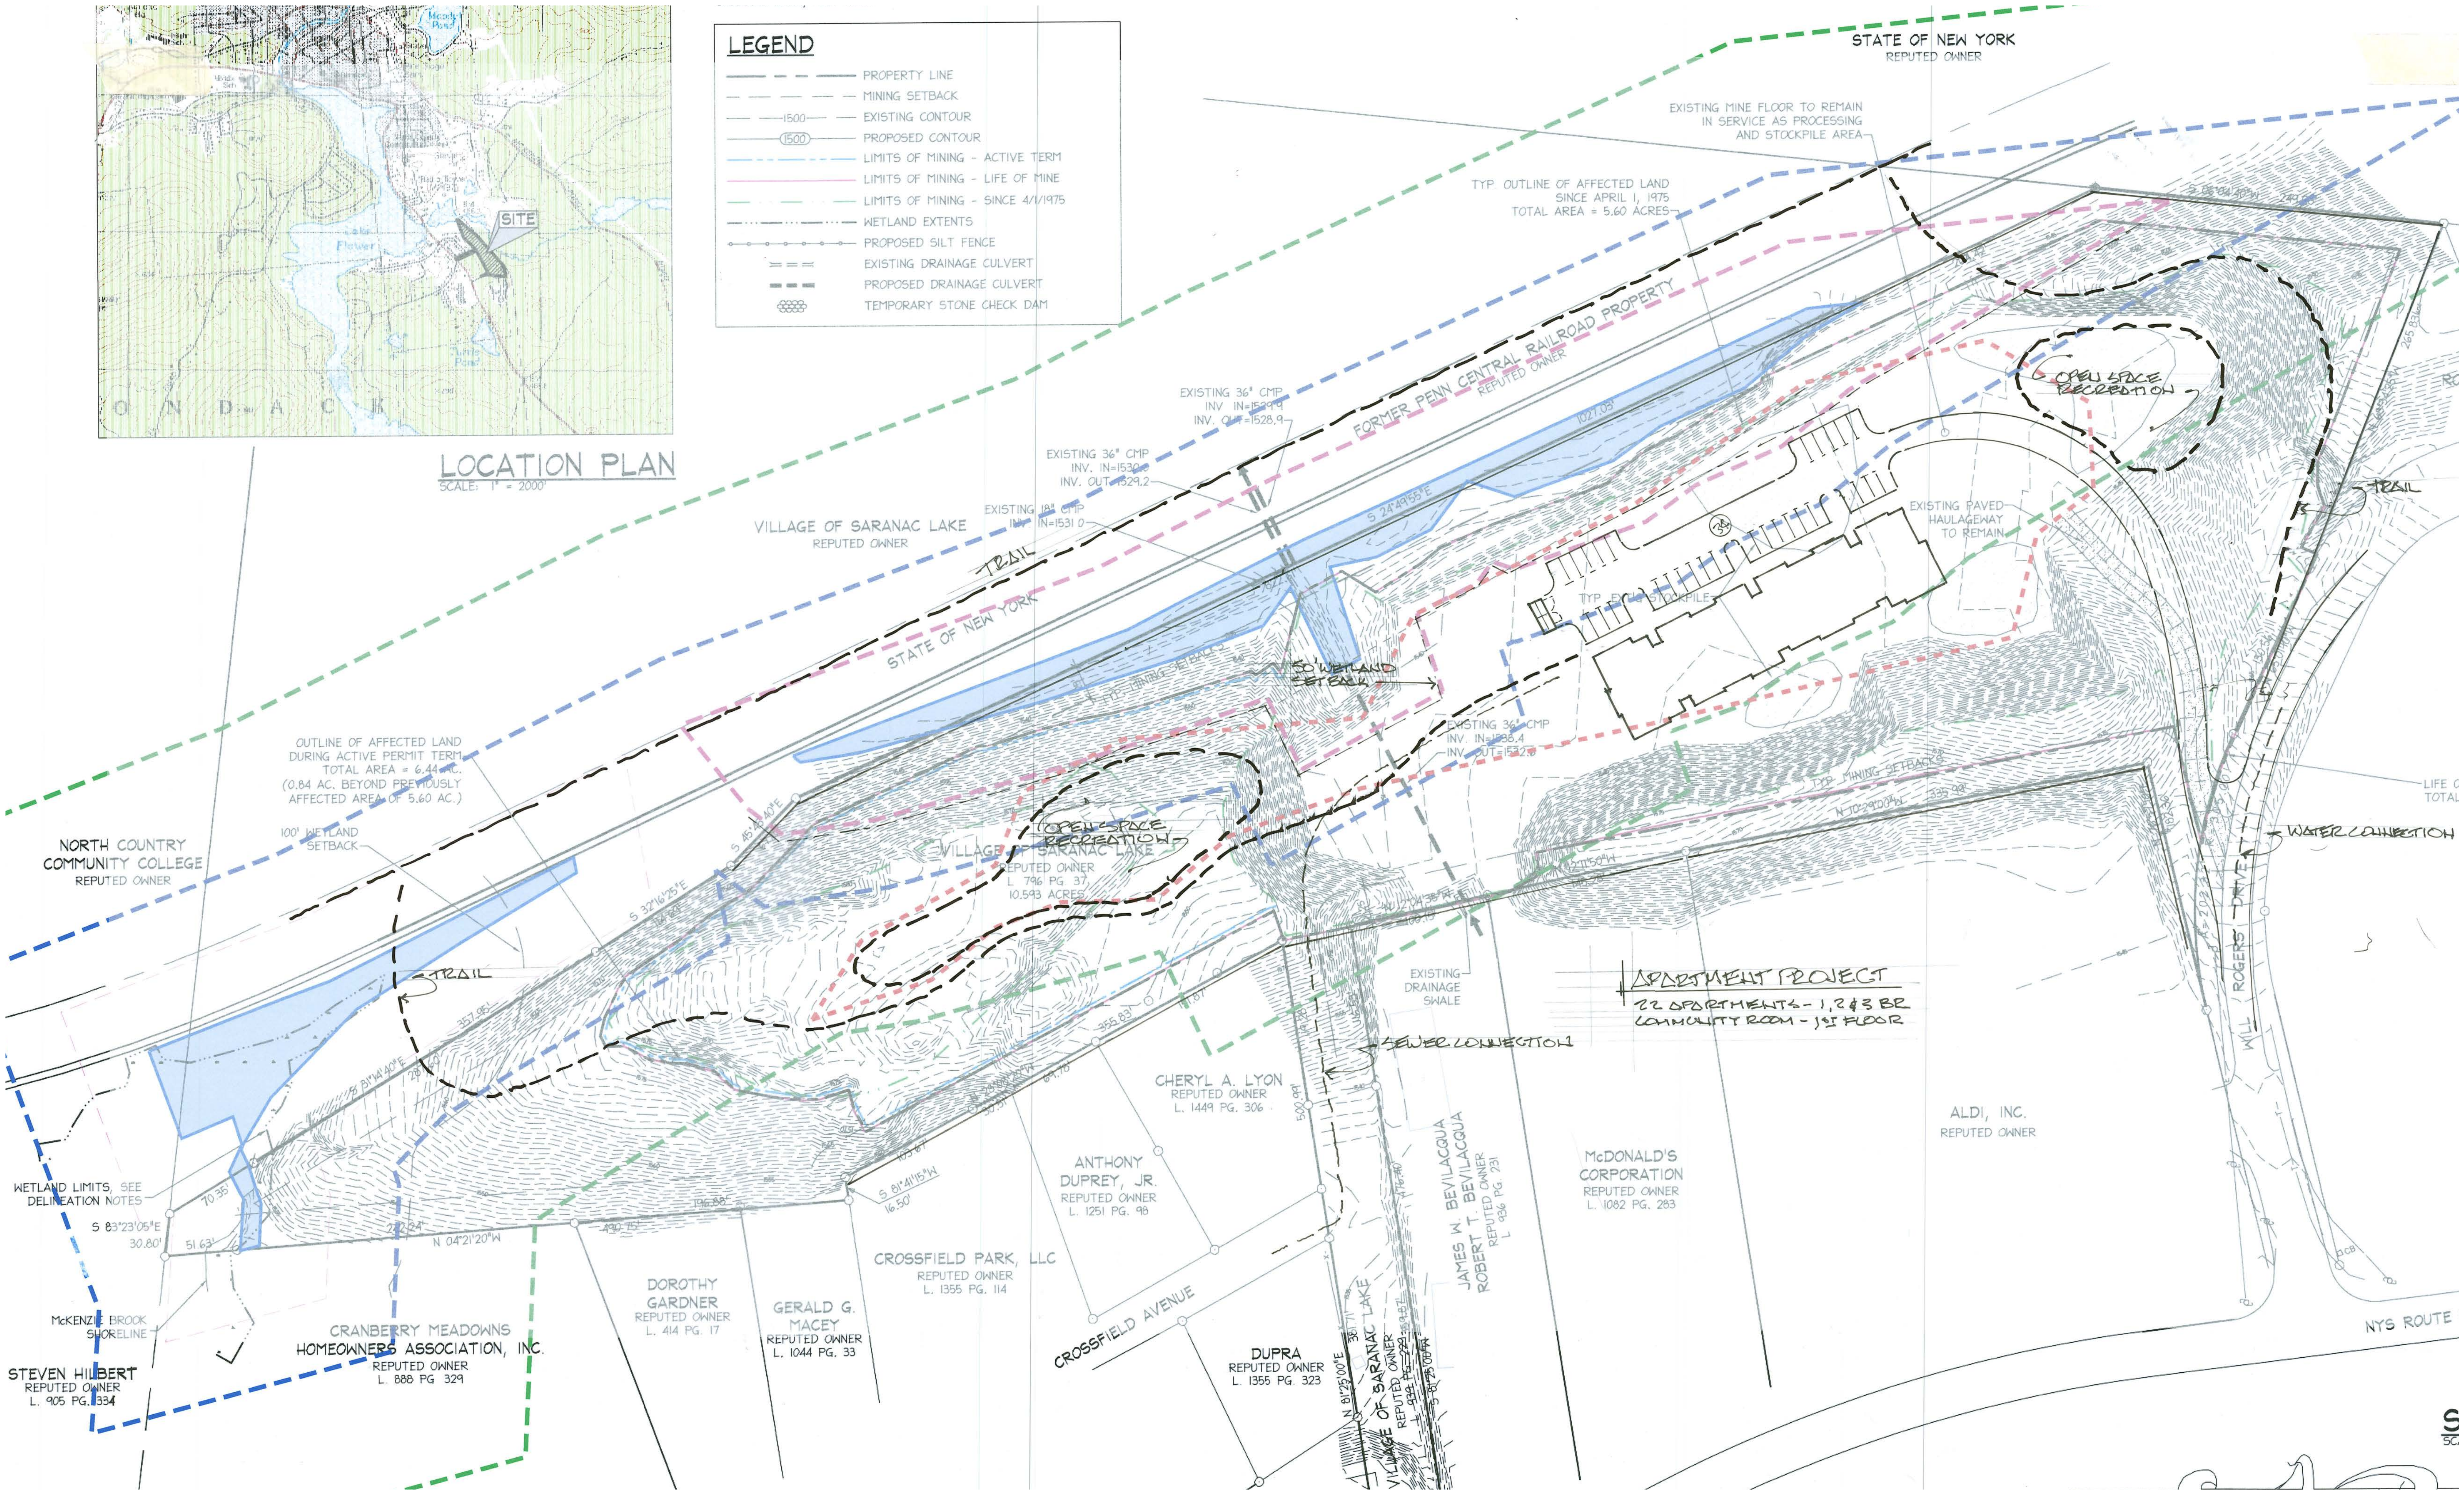

Northern Forest - Sand Pit
SARANAC LAKE, NY

Concept D: Apartment Buidling
AUGUST 21, 2026 • SA PROJECT NO. 26020.01

74 WARREN STREET • SUITE 1 • SARATOGA SPRINGS, NY • 12866

P 518 450 4030 • STUDIOADPC.COM

studioA
LANDSCAPE ARCHITECTURE | ENGINEERING | PLANNING