


FEATHERWOOD TRAILS

GRADING PLAN




Scale: 1" = 20'
Graphic Scale: 0' 20' 40'

DATE: 07/29/26

DESIGNED BY: JRM
CHECKED BY: JRM
APPROVED BY: JRM

FN: 26-04-103

Sheet Number: 2.0

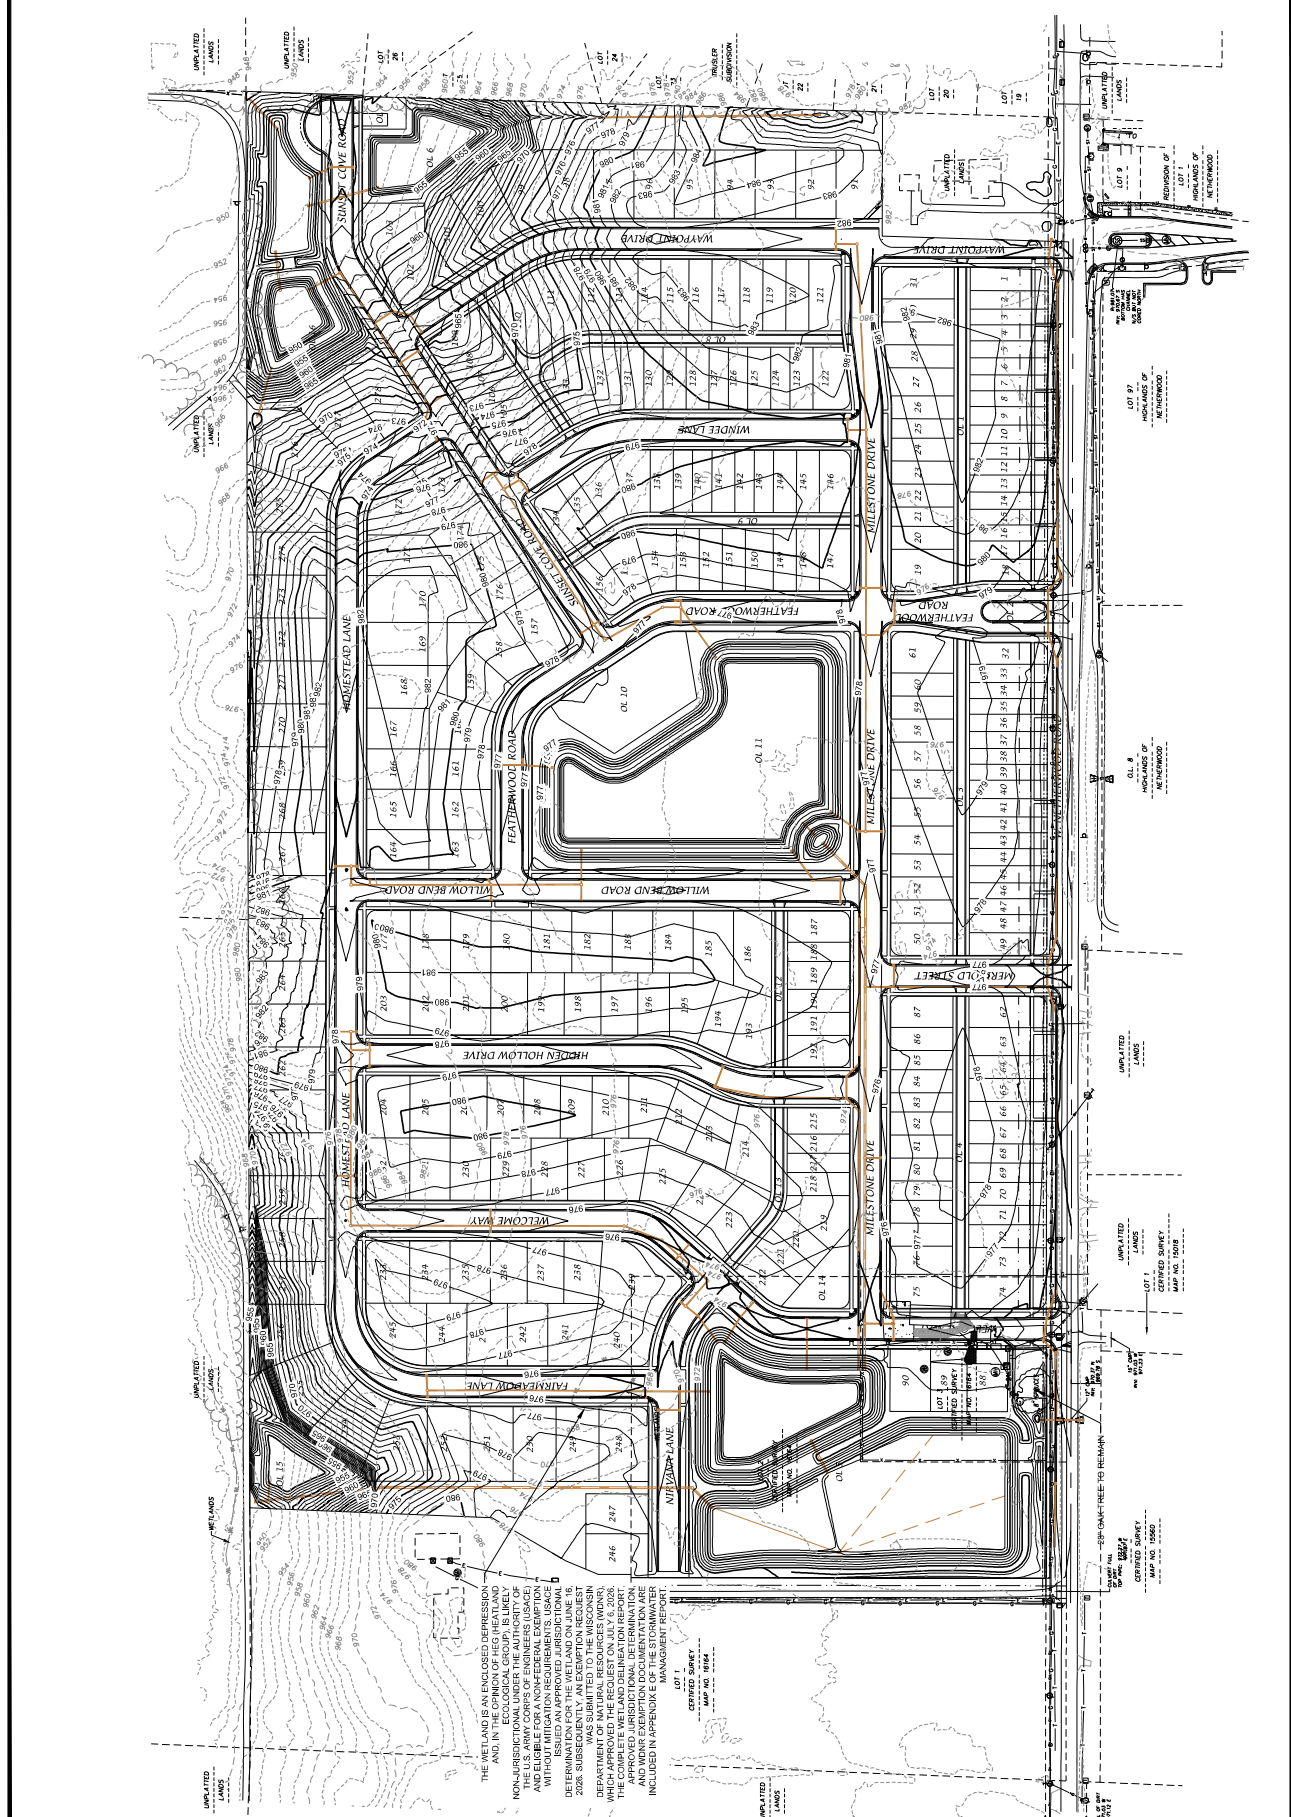





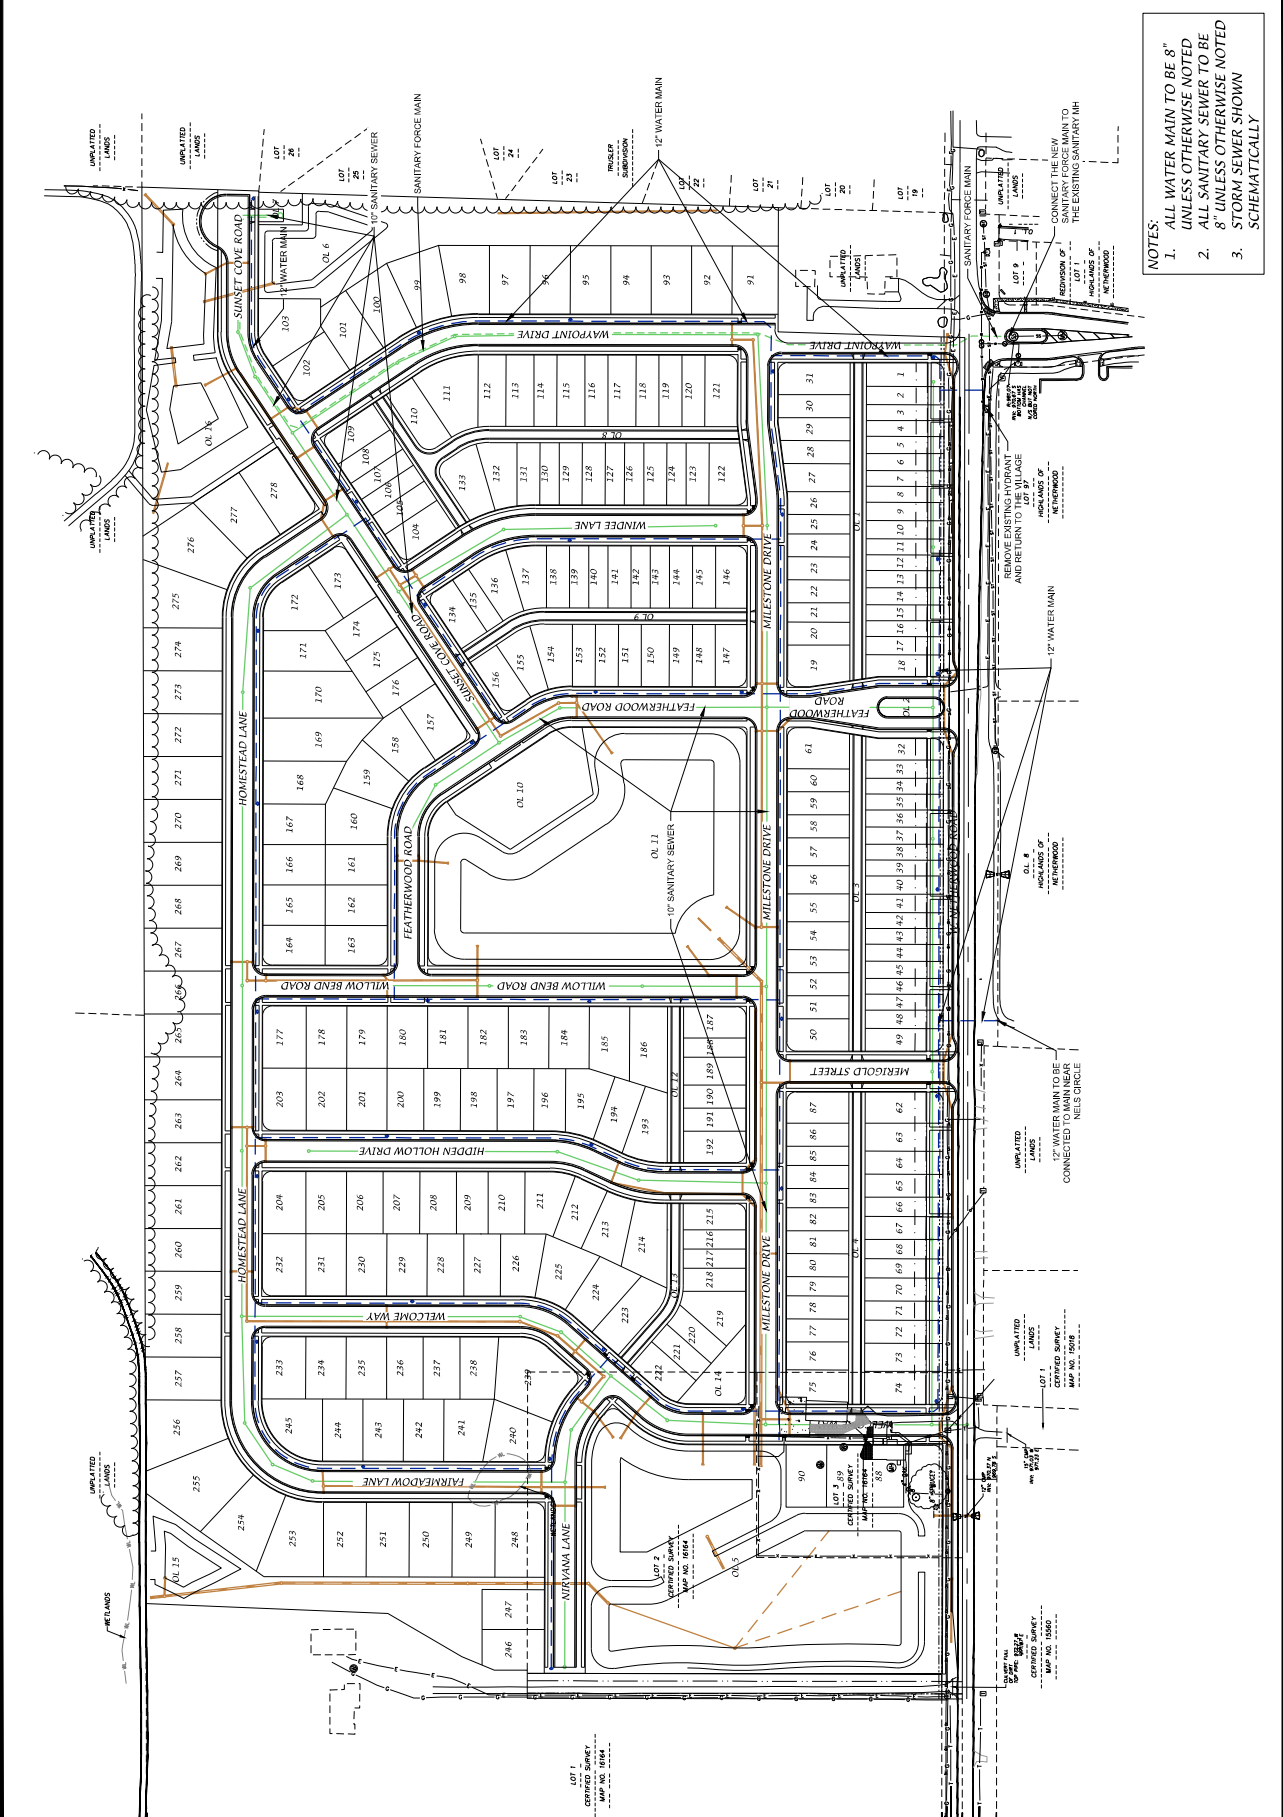




Exhibit 1

LEGEND

-  = Proposed Development
-  = Study Intersection



Project Location Map

Exhibit 7



Site Plan

Exhibit A General Development Plan



Village of Oregon Comprehensive Plan




Map 5b Future Land Use Village Extent


- Agricultural
- Rural Residential
- Low-Scale Neighborhood
- Mid-Scale Neighborhood
- Mobile Home Residential
- Planned Neighborhood
- Long-Term Growth Area
- Neighborhood Mixed Use
- Central Mixed Use
- Planned Mixed Use**
- Interchange Mixed Use
- General Industrial
- Heavy Industrial and Extraction
- Institutional
- Stormwater Management
- Parks & Open Space
- Environmental Corridor
- CARPC Protection Area
- Current Urban Service Area
- West Side Potential Urban Service Area
- Expansion Boundary
- East Side Potential Urban Service Area
- Expansion Boundary
- Village of Oregon
- Other Municipal Boundary
- Village of Oregon
- Extraterritorial Jurisdiction
- Surface Water


**Joint "Planned Mixed Use" area map includes a mix of:
1. Planned Office
2. Planned Office
3. Planned Industrial
4. Institutional
5. Mixed Residential



Adopted: December 18, 2023
Source: Dane Co. LID; CARPC; WLDNR; Madison MPO; V&A

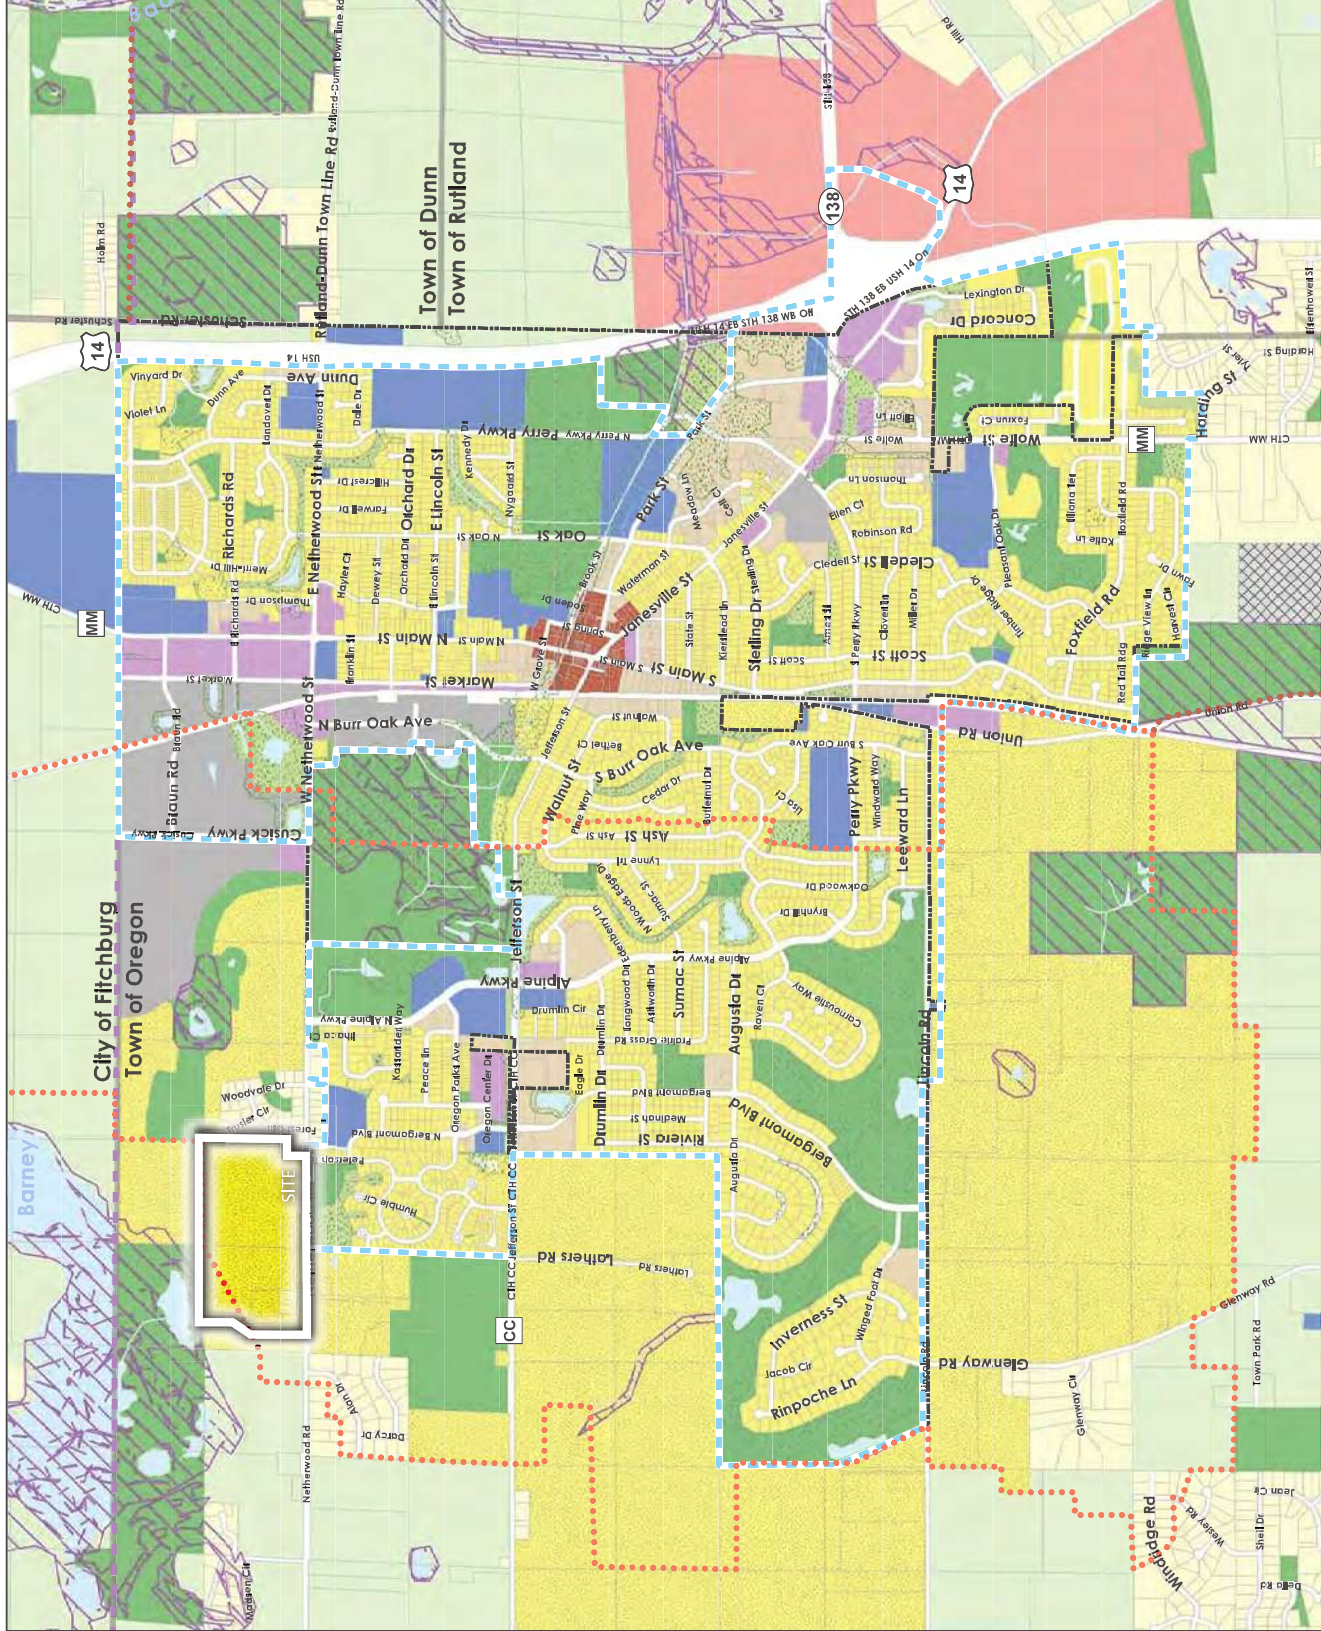

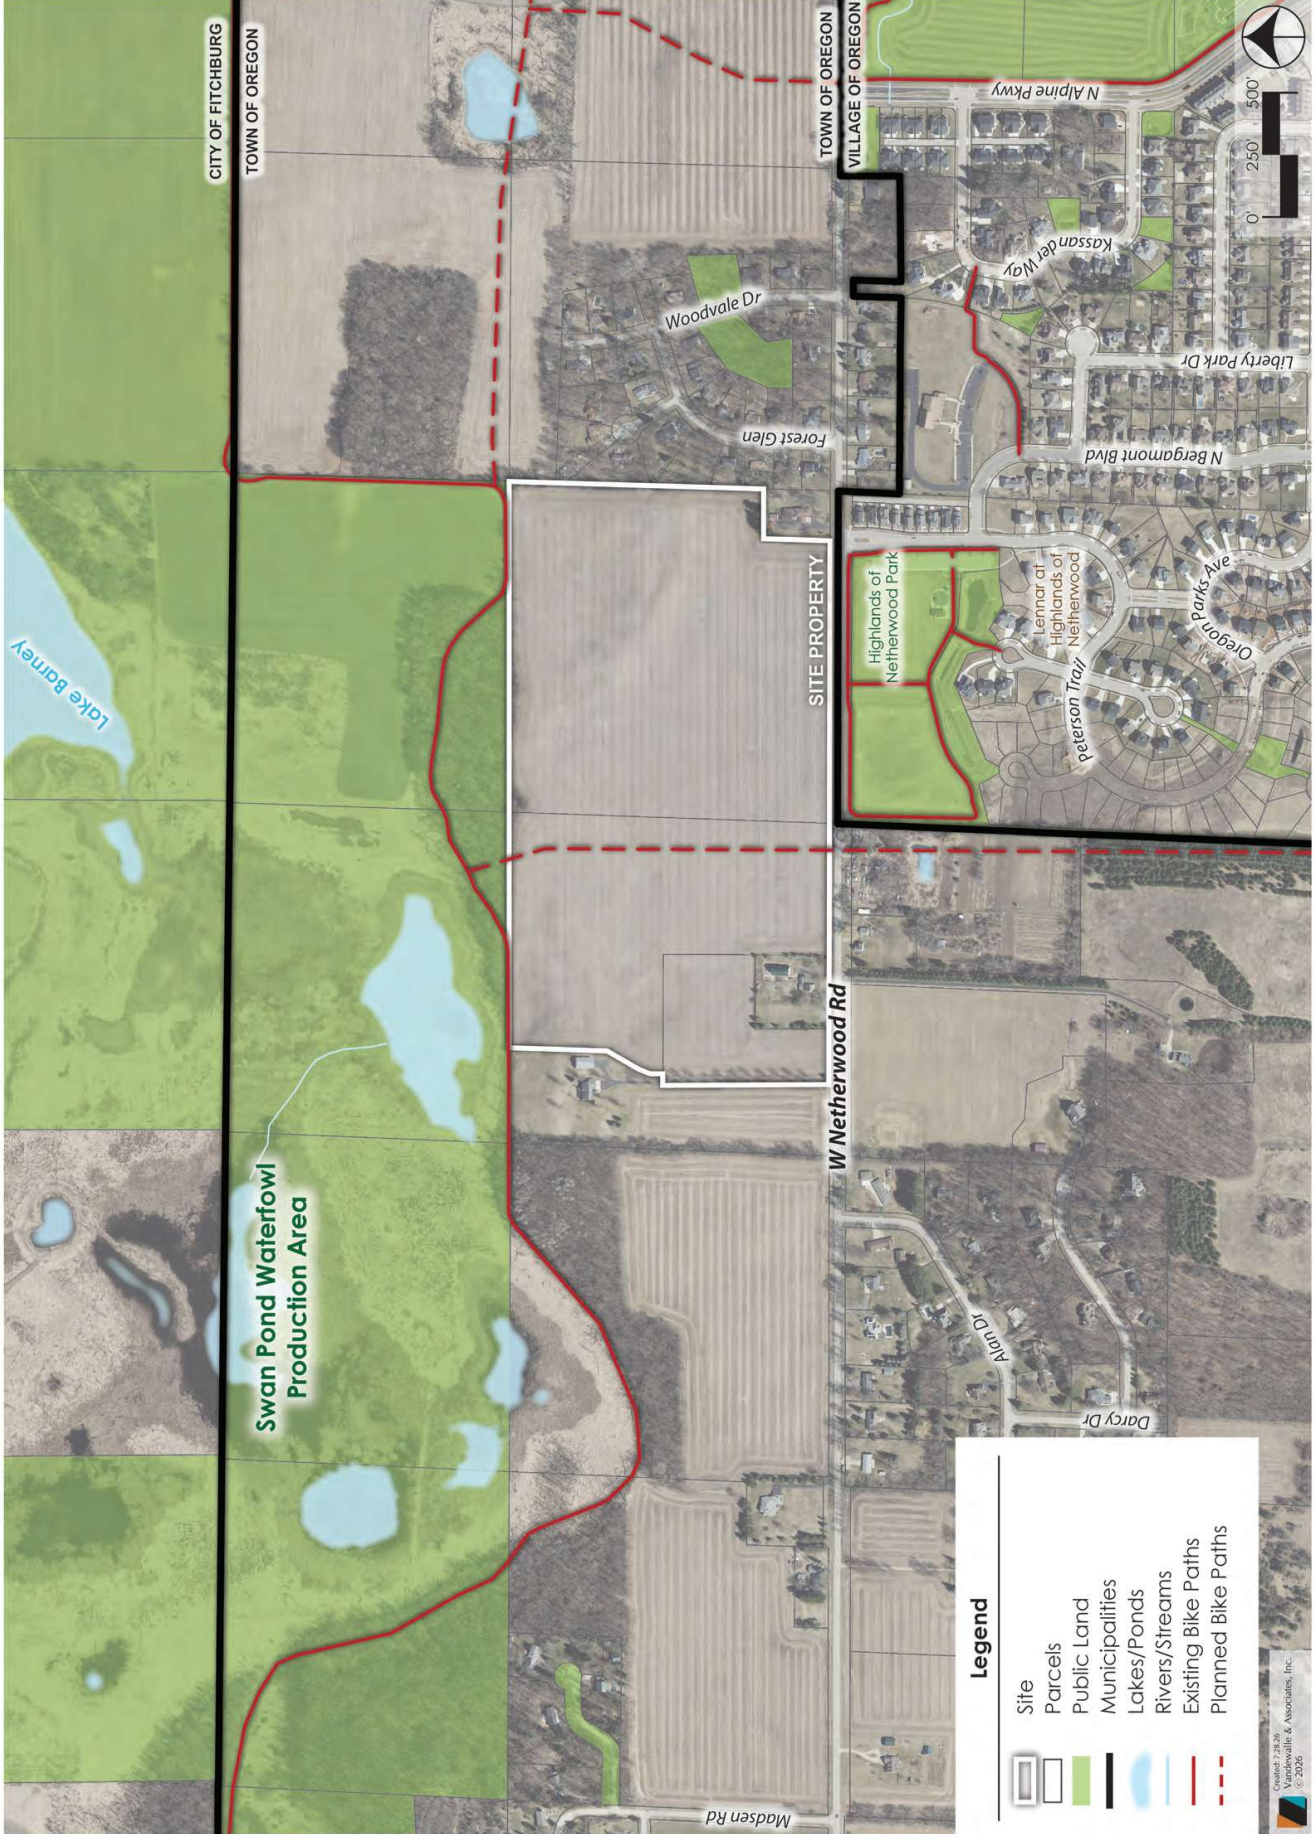

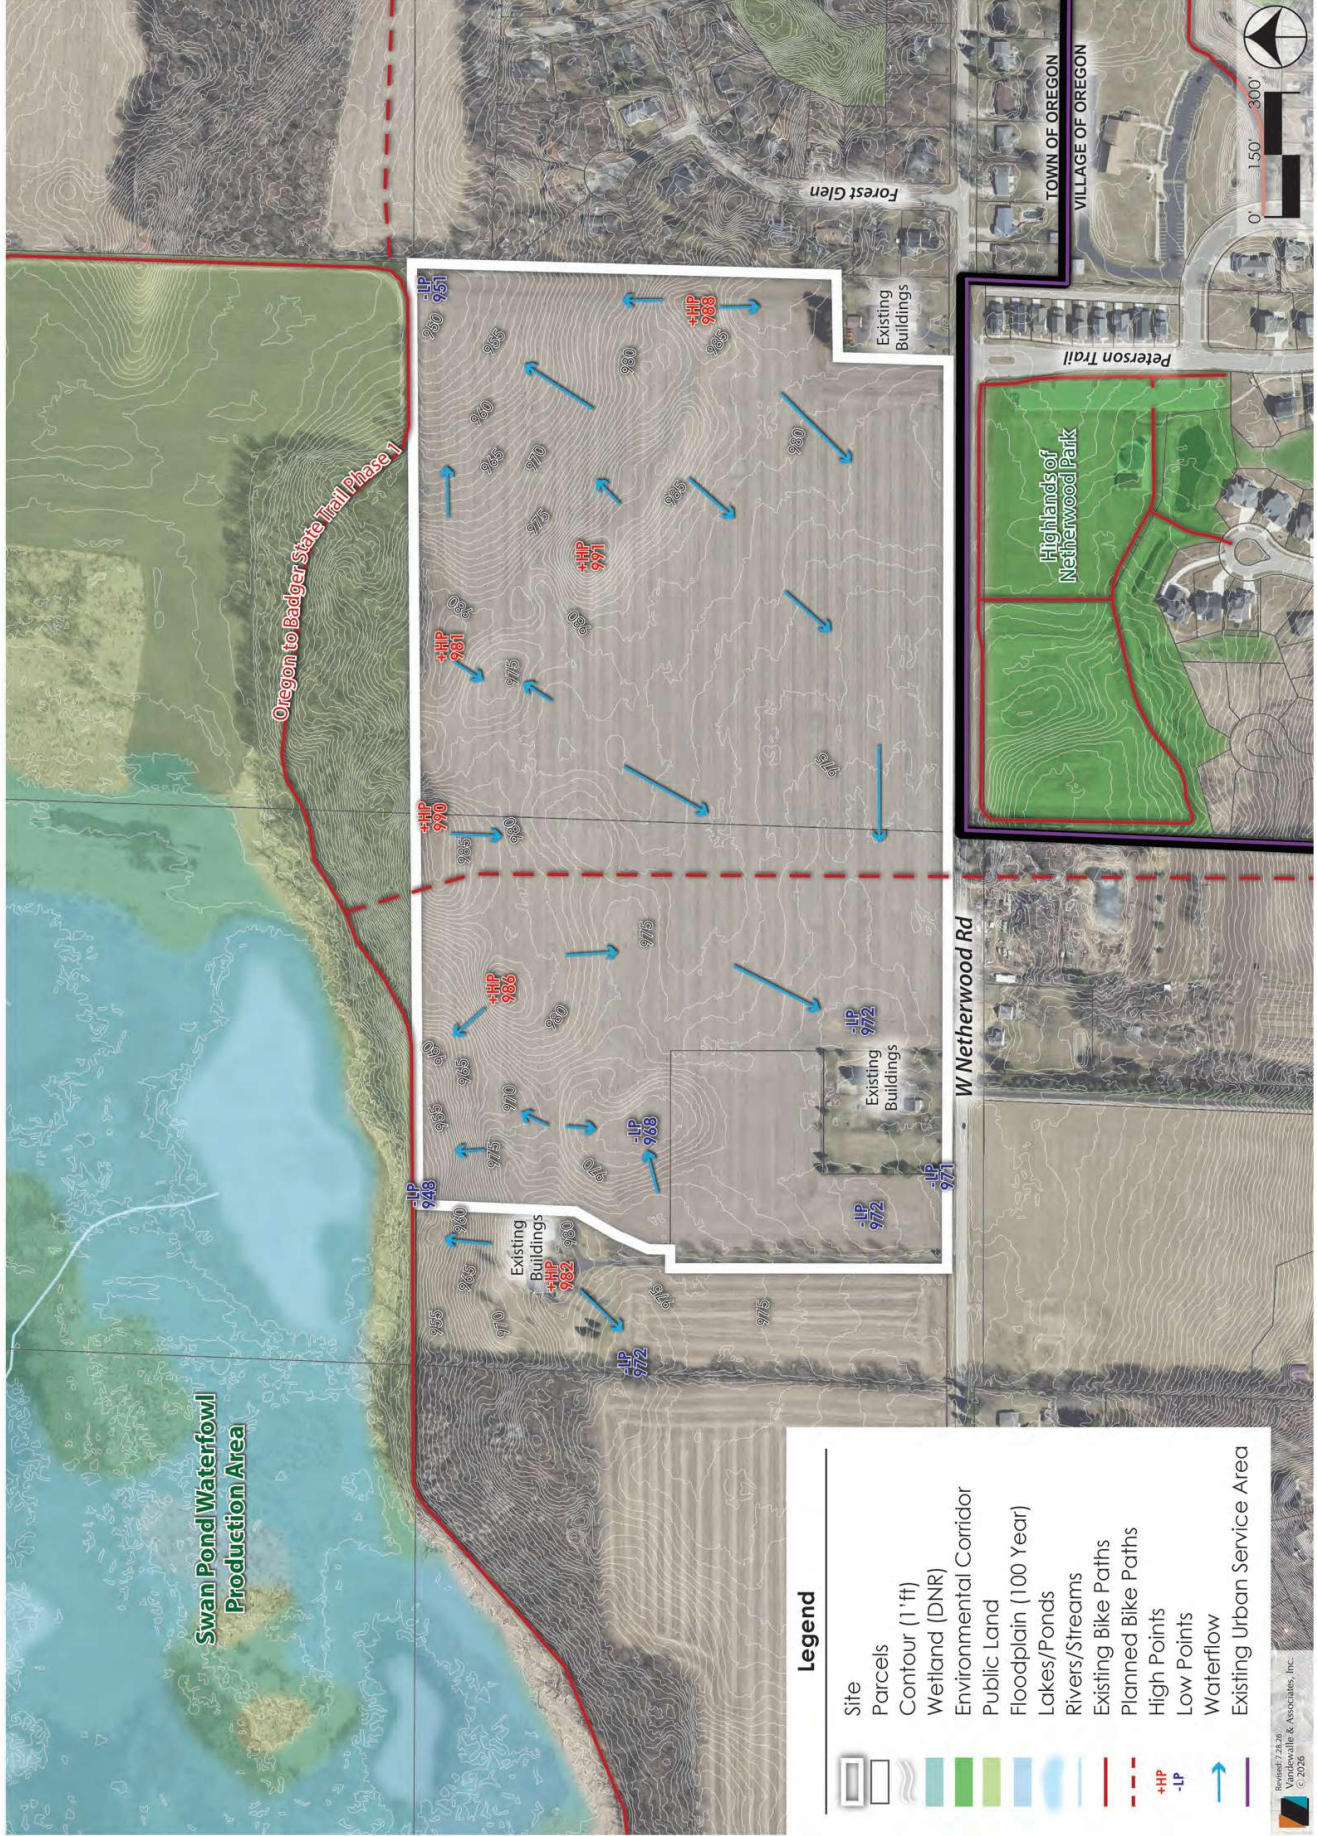

FEATHERWOOD TRAILS

Oregon, Wisconsin

ILLUSTRATIVE PLAN



LOT TYPE	UNITS
Single Family	
Steel Accessed	
Single Fam - 80	1
Single Fam - 49	37
Single Fam - 45	48
Single Fam - 59	26
Single Fam - 51	11
Alley Accessed	123
Alley - 45	38
Alley - 27	58
Alley - 31	23
Two-Family Twin	119
Alley Accessed	
Alley - 59	12
Alley - 45	8
Alley - 51	16
	36
TOTAL RESIDENTIAL	278

Draft

Oregon to Badger State Trail Phase 1

WDNR - Mapped WWI Wetland

75' Wetland Buffer

150' Setback

20' Native Planting Buffer



W Netherwood Rd

TOWN OF OREGON
VILLAGE OF OREGON

Highlands of Netherwood Park

Stormwater