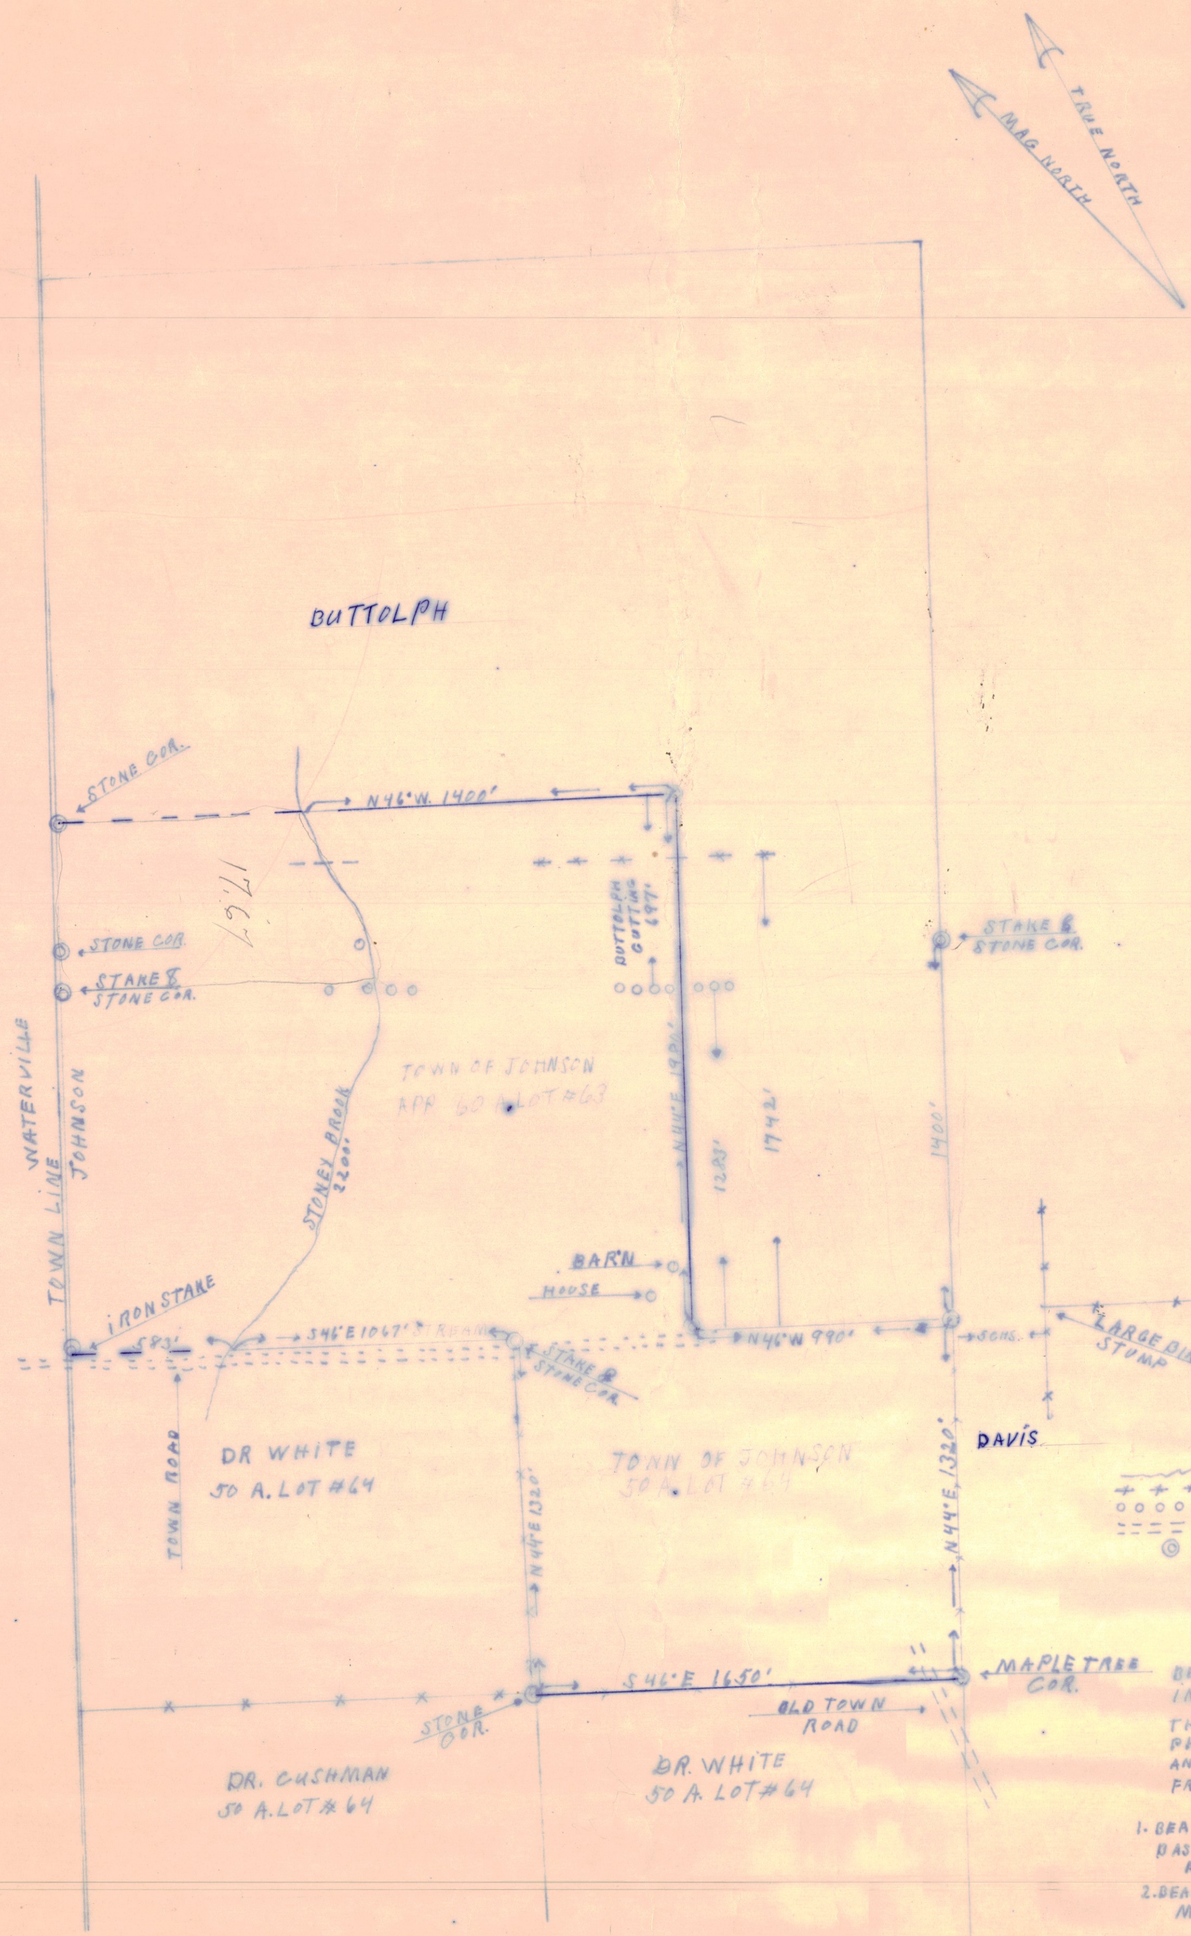
TRUE NORTH
MAG NORTH
BUTTOLPH
STONE COR.
N46°W. 1400'
176.67
STONE COR.
STAKE & STONE COR.
BUTTOLPH CUTTING 697'
STAKE & STONE COR.
WATERVILLE
JOHNSON
TOWN LINE
TOWN OF JOHNSON
APP 60 A. LOT #63
STONEY BROOK 2200'
N11°E 190'
1242'
1283'
1400'
BARN
HOUSE
IRON STAKE
583'
S46°E 1067' STREAM
STAKE & STONE COR.
N46°W 990'
SCHS.
LARGE BIRCH STUMP
TOWN ROAD
DR WHITE
50 A. LOT #64
TOWN OF JOHNSON
50 A. LOT #64
N44°E 1320'
DAVIS
N44°E 1320'
S46°E 1650'
MAPLE TREE COR.
STONE COR.
OLD TOWN ROAD
DR. CUSHMAN
50 A. LOT #64
DR. WHITE
50 A. LOT #64
LEGENDS
STREAM
WIRE FENCE
BLAZED LINE
ROAD
CORNER
SURVEY FOR
TOWN OF JOHNSON
BEING A PARCEL OF LAND
IN THE TOWN OF JOHNSON
THIS SURVEY WAS BASED ON
PHYSICAL EVIDENCE FOUND
AND INFORMATION ABSTRACTED
FROM THE LAND RECORDS
NOTE
1. BEARINGS AND DISTANCE ARE
BASED ON STAFF COMPASS
AND CHAIN SURVEY
2. BEARINGS BASED ON
MAGNETIC NORTH
DATE 2/28/1973
SCALE 1" INCH = 400'
200 400 600 800 1000 1200 1400 1600 1800 2000
CERTIFIED BY Clyde Lampher
STATE OF VERMONT
CLYDE E. LAMPHER
No. 271
REGISTERED
LAND SURVEYOR

#25a