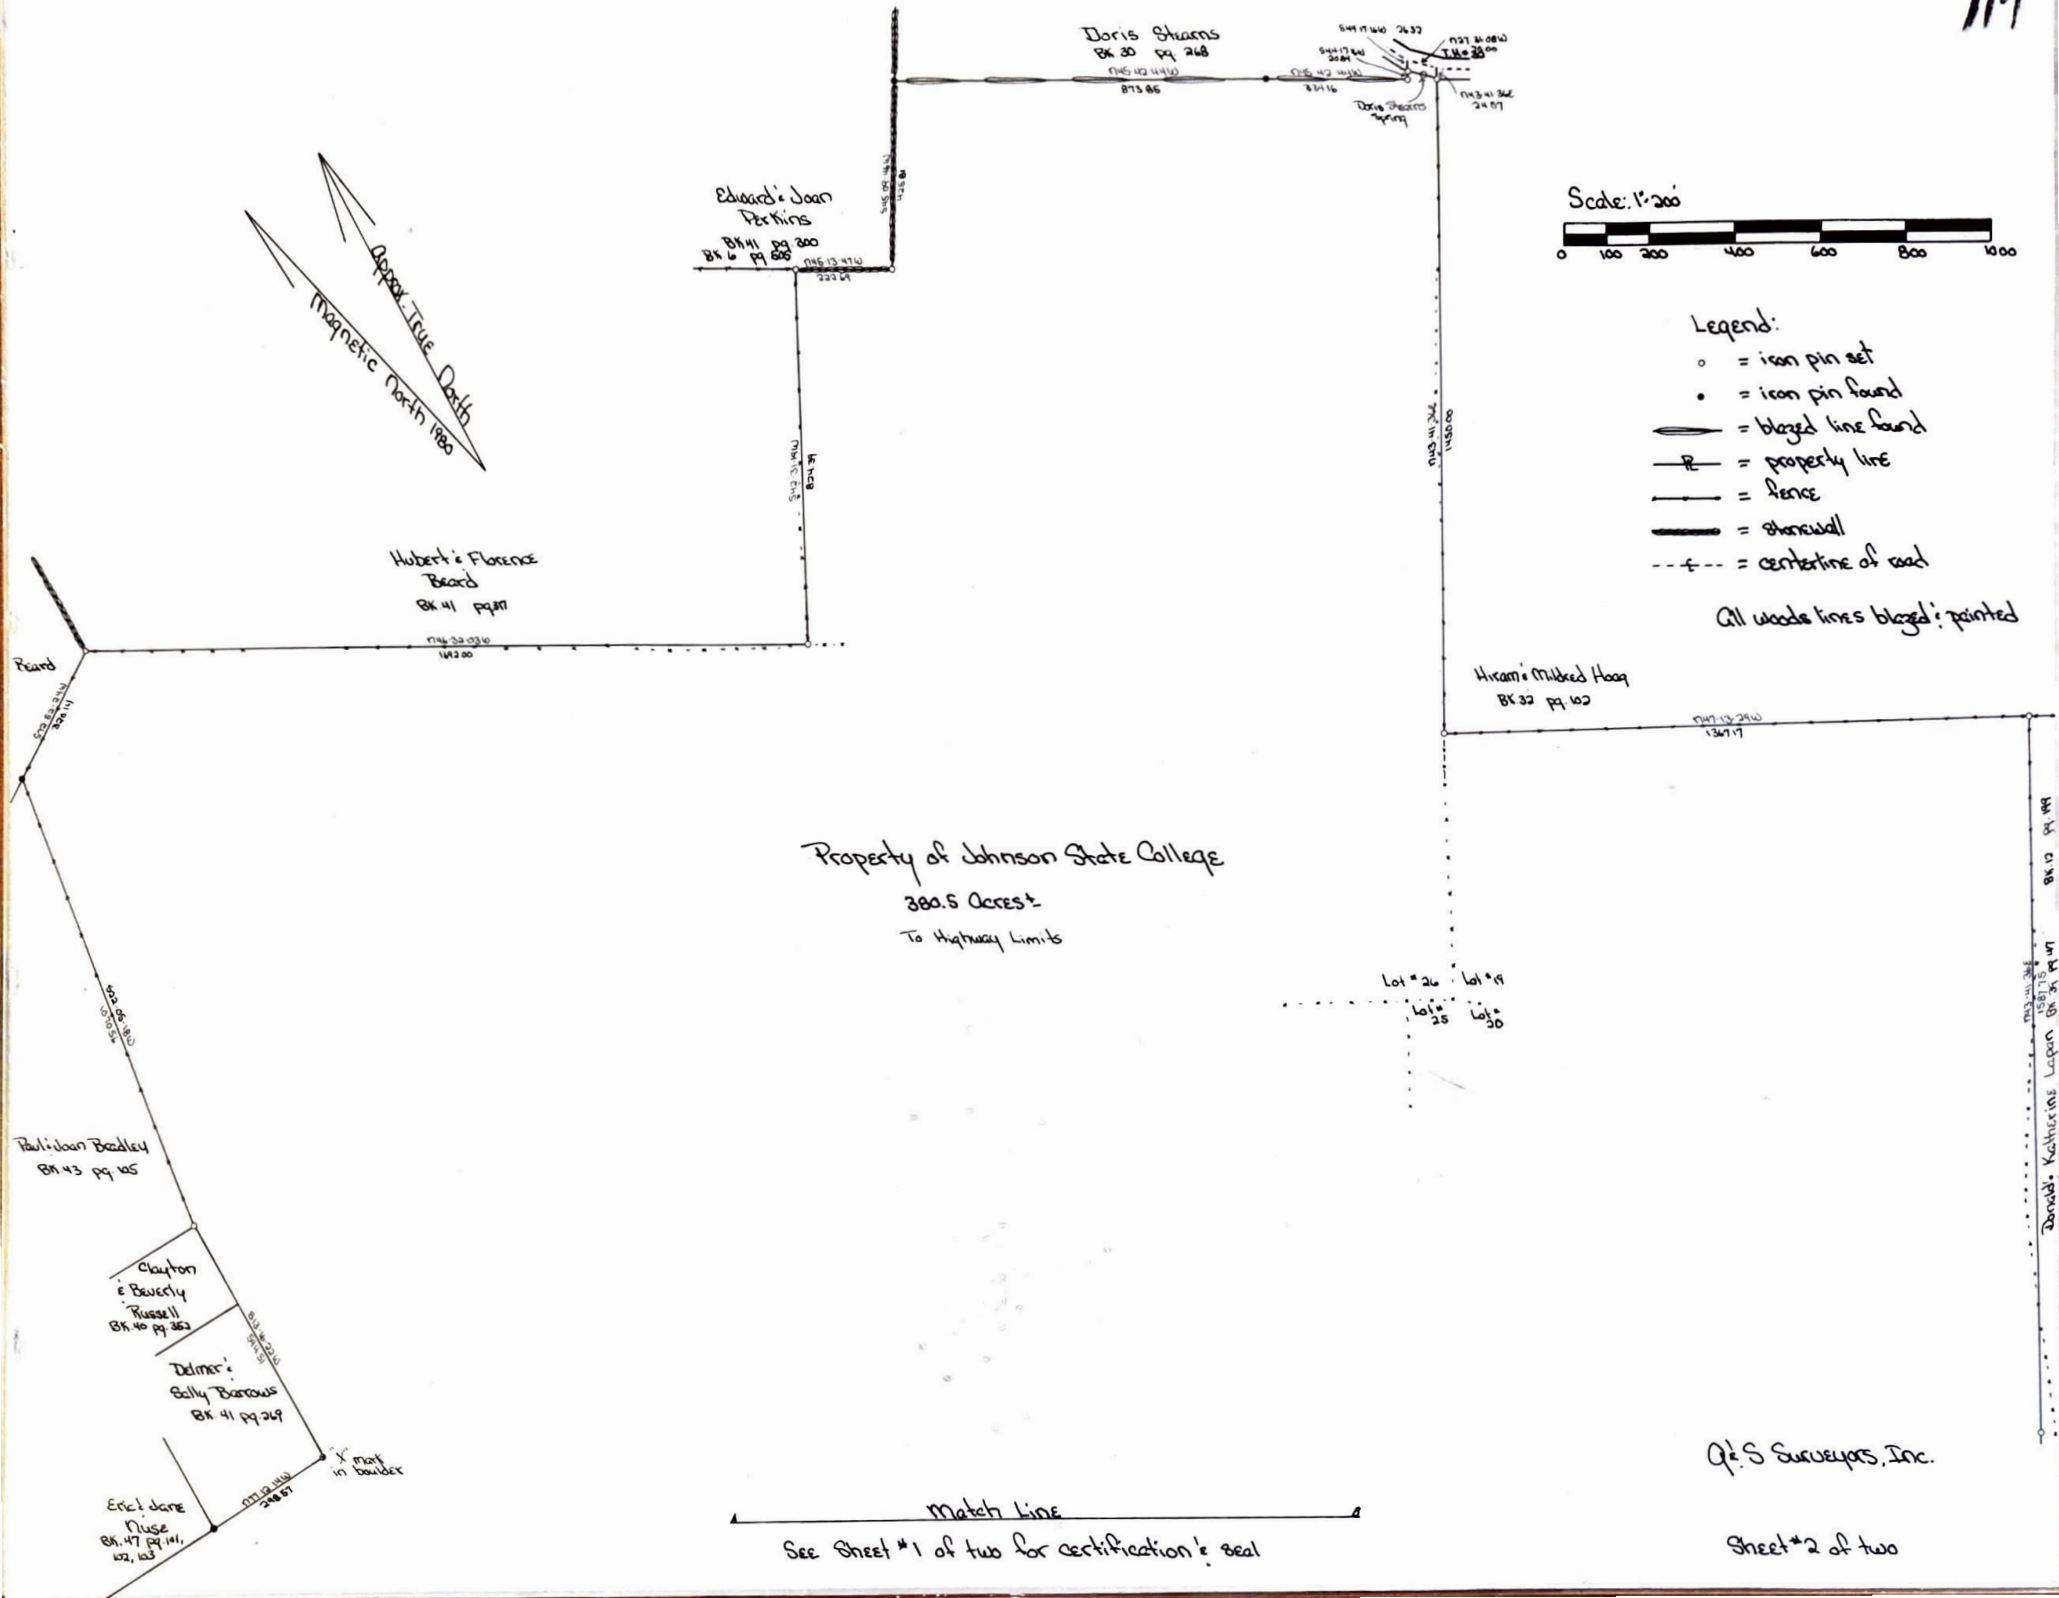
Doris Stearns
Bk 30 pg 268
Doris Stearns Spring
Edward & Joan Perkins
Bk 41 pg 300
Bk 6 pg 608
Approx. True North
Magnetic North 1980
Hubert & Florence Beard
Bk 41 pg 317
Beard
Scale: 1" = 200'
0 100 200 400 600 800 1000
Legend:
= iron pin set
= iron pin found
= blazed line found
= property line
= fence
= stonewall
= centerline of road
All woods lines blazed & painted
Hiram & Mildred Hoag
Bk 32 pg 103
Property of Johnson State College
380.5 Acres ±
To Highway Limits
Lot #26
Lot #19
Lot #25
Lot #20
Donald & Katherine Lupan
Bk 31 pg 177
Bk 12 pg 199
Paul & Joan Beadley
Bk 43 pg 105
Clayton & Beverly Russell
Bk 40 pg 352
Delmer & Betty Barrows
Bk 41 pg 269
'X' mark in boulder
Eric & Jane Muse
Bk 47 pg 101, 102, 103
Match Line
See Sheet #1 of two for certification & seal
G & S Surveyors, Inc.
Sheet #2 of two