VILLAGE OF SUMMIT

UTILITY DISTRICT #2
SUMMIT, WISCONSIN
SCHEDULE "A"

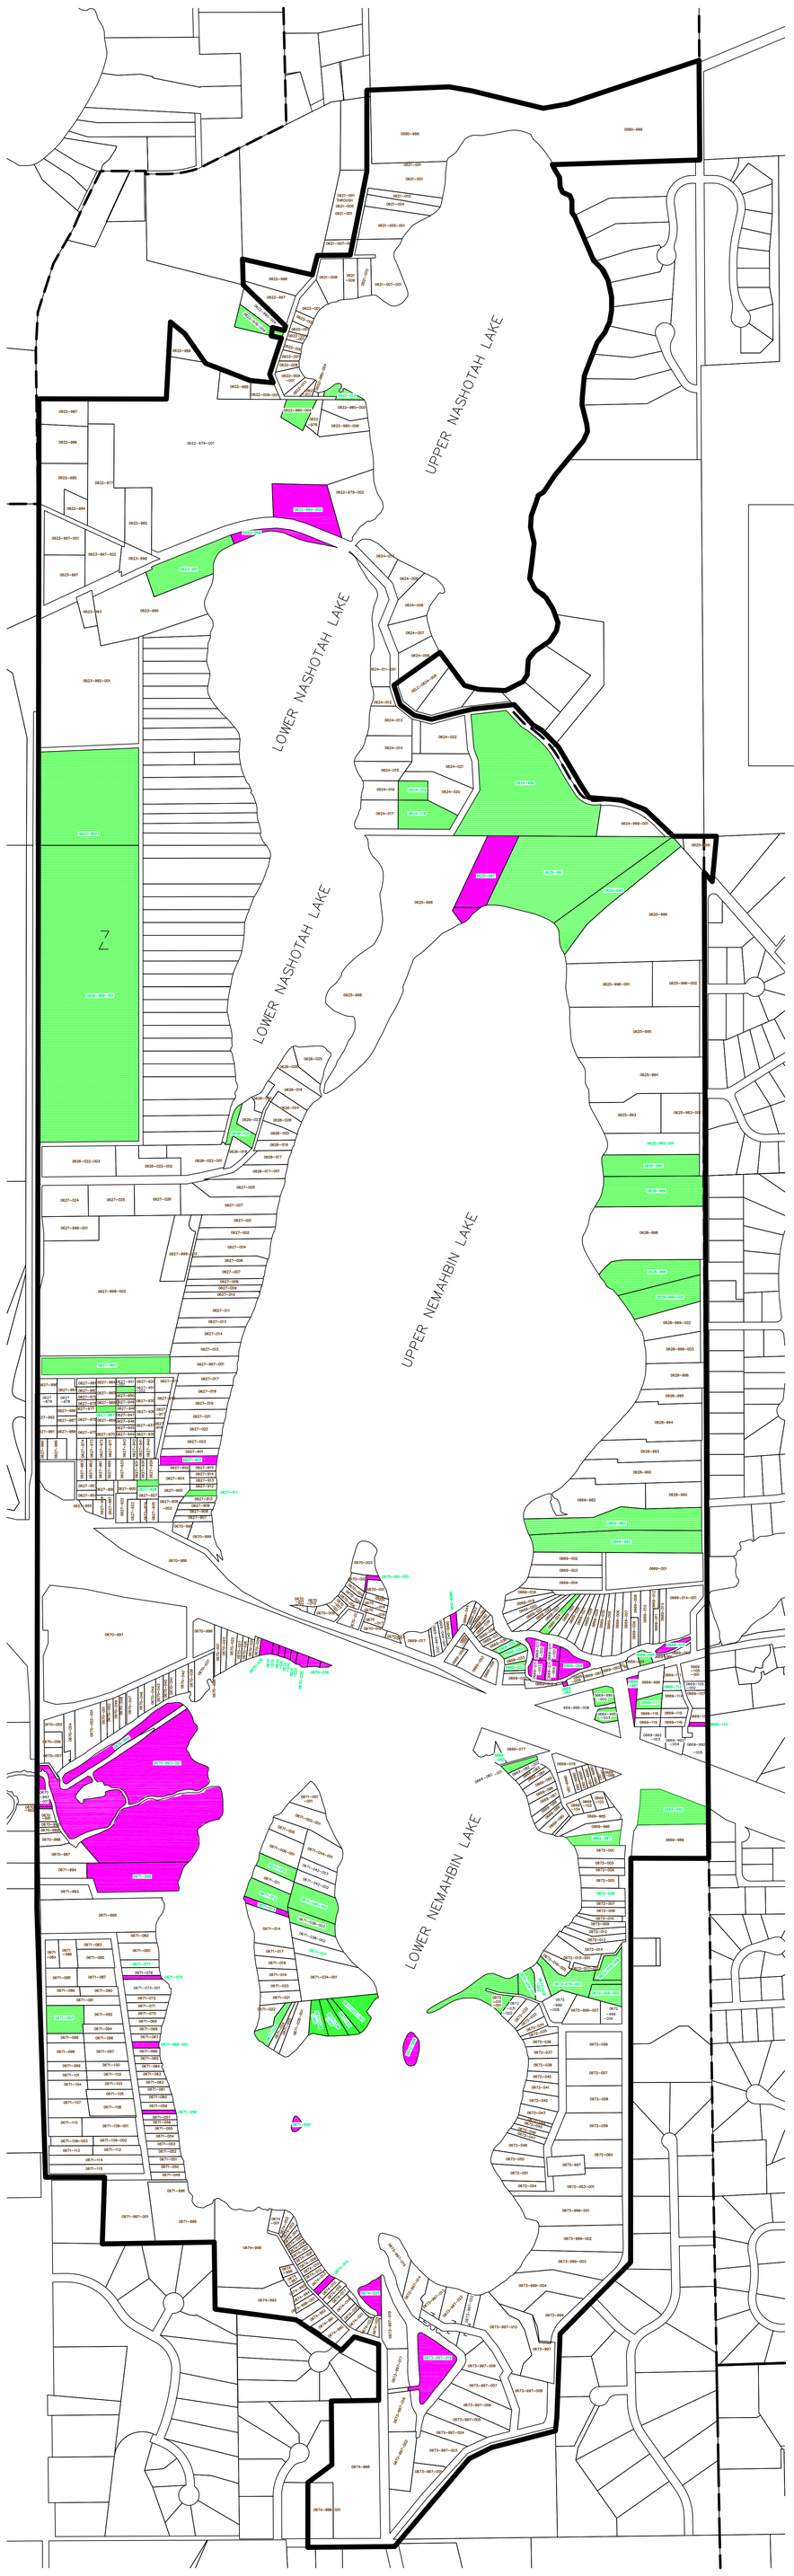

LEGEND

DISTRICT BOUNDARY

0669-992-XXX — PARCEL THAT HAS PAID THE ASSESSMENT. (CLASS 1)

0669-XXX — PARCEL SUBJECT TO ORIGINAL ASSESSMENT, HAS NOT PAID AND IS NO LONGER DEFERRED. (CLASS 2)

0669-XXX — PARCEL THAT HAS BEEN DETERMINED TO BE NOT BUILDABLE. NOT ASSESSED AT THIS TIME. (CLASS 3)

SCALE: 1" = 500

0 250 500 1000

YAGGY COLBY ASSOCIATES

ENGINEERS • ARCHITECTS
SURVEYORS • PLANNERS
LANDSCAPE ARCHITECTS
P.O. BOX 180500
DELAFIELD, WISCONSIN 53018
262-646-6855
FAX 262-646-6864
EMAIL: INFO@YAGGY.COM

PROJECT # 14335.002

COPYRIGHT YAGGY COLBY AND ASSOCIATES, 2003. ALL RIGHTS RESERVED. - THIS DRAWING IS NOT TO BE REPRODUCED, CHANGED, COPIED OR ASSIGNED TO ANY THIRD PARTY IN ANY FORM OR MANNER WITHOUT FIRST OBTAINING THE EXPRESSED WRITTEN PERMISSION OF YAGGY COLBY. THE CLIENT AGREES TO INDEMNIFY AND HOLD YAGGY COLBY HARMLESS FROM ANY DAMAGES, LIABILITY, OR COST, INCLUDING ATTORNEY'S FEES AND COSTS OF DEFENSE ARISING FROM ANY CHANGES OR ALTERATIONS MADE BY ANYONE OTHER THAN YAGGY COLBY, OR FROM ANY REUSE OF THE DRAWINGS OR DATA WITHOUT PRIOR WRITTEN CONSENT OF YAGGY COLBY.

DRAWING:P:_Village of Summit\3308-190\dwg\RM_DWGS\Sanitary Sewer Study-map-2012-C30.dwg SAVED:10/2/2012 BY:TOMW
PLOTTED TAB:SEWER SERVICE EXHIBIT 36X48 LTSCALE: 1.0000 ON:10/2/2012 BY:TOM WILLIAMSON