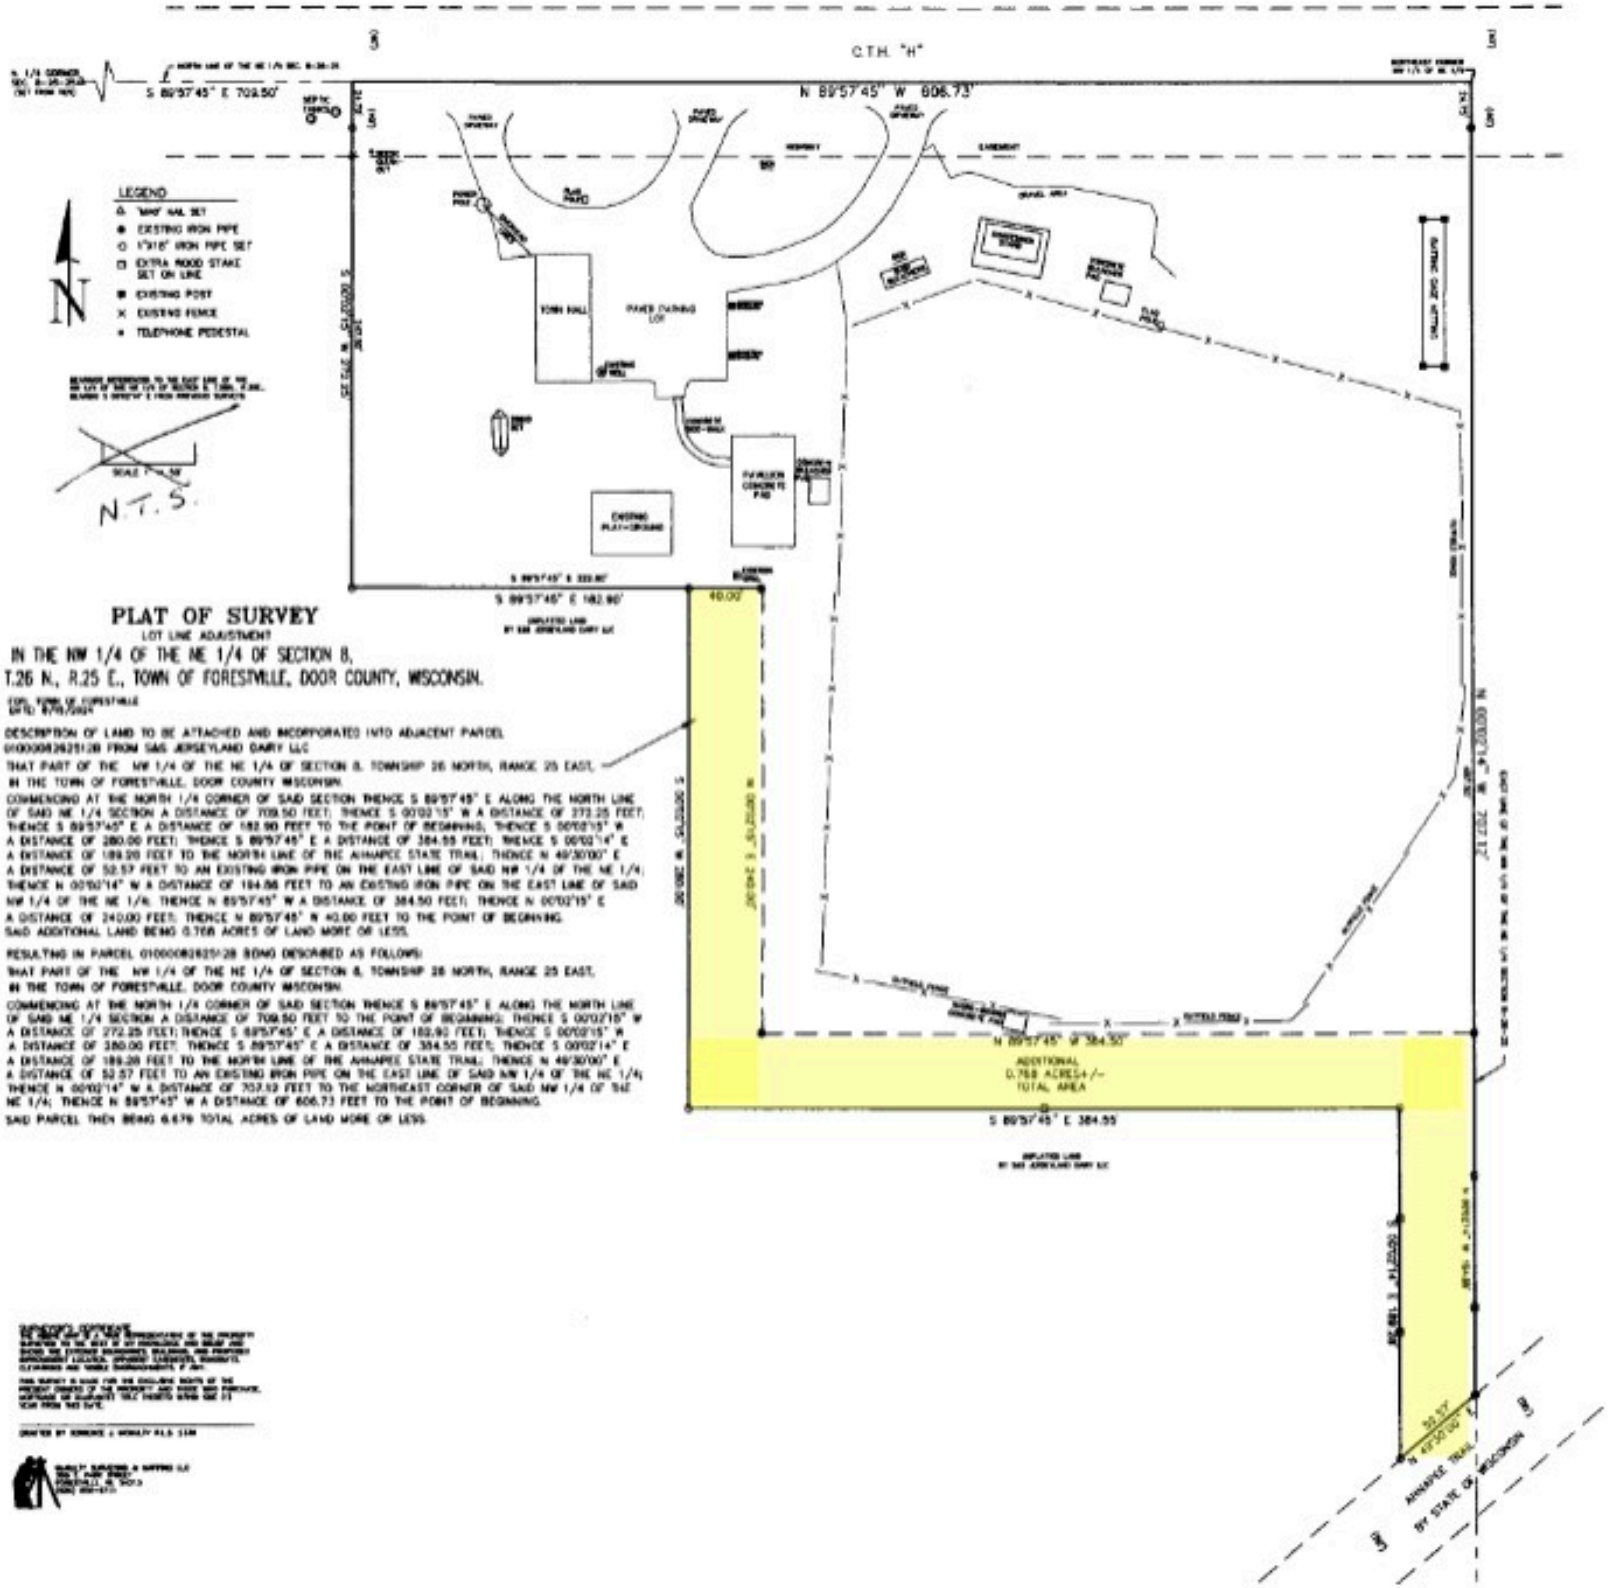

PLAT OF SURVEY

LOT LINE ADJUSTMENT

IN THE NW 1/4 OF THE NE 1/4 OF SECTION 8,
T.26 N., R.25 E., TOWN OF FORESTVILLE, DOOR COUNTY, WISCONSIN.

DESCRIPTION OF LAND TO BE ATTACHED AND INCORPORATED INTO ADJACENT PARCEL 010000826251128 FROM SAS JERSEYLAND DAIRY LLC

THAT PART OF THE NW 1/4 OF THE NE 1/4 OF SECTION 8, TOWNSHIP 26 NORTH, RANGE 25 EAST, IN THE TOWN OF FORESTVILLE, DOOR COUNTY WISCONSIN.

COMMENCING AT THE NORTH 1/4 CORNER OF SAID SECTION THENCE S 89°57'45" E ALONG THE NORTH LINE OF SAID NE 1/4 SECTION A DISTANCE OF 709.50 FEET; THENCE S 00°02'15" W A DISTANCE OF 272.25 FEET; THENCE S 89°57'45" E A DISTANCE OF 182.90 FEET TO THE POINT OF BEGINNING; THENCE S 00°02'15" W A DISTANCE OF 280.00 FEET; THENCE S 89°57'45" E A DISTANCE OF 384.55 FEET; THENCE S 00°02'14" E A DISTANCE OF 189.28 FEET TO THE NORTH LINE OF THE AHNAPEE STATE TRAIL; THENCE N 49°30'00" E A DISTANCE OF 52.57 FEET TO AN EXISTING IRON PIPE ON THE EAST LINE OF SAID NW 1/4 OF THE NE 1/4; THENCE N 00°02'14" W A DISTANCE OF 194.86 FEET TO AN EXISTING IRON PIPE ON THE EAST LINE OF SAID NW 1/4 OF THE NE 1/4; THENCE N 89°57'45" W A DISTANCE OF 384.50 FEET; THENCE N 00°02'15" E A DISTANCE OF 240.00 FEET; THENCE N 89°57'45" W 40.00 FEET TO THE POINT OF BEGINNING. SAID ADDITIONAL LAND BEING 0.768 ACRES OF LAND MORE OR LESS.

RESULTING IN PARCEL 010000826251128 BEING DESCRIBED AS FOLLOWS:

THAT PART OF THE NW 1/4 OF THE NE 1/4 OF SECTION 8, TOWNSHIP 26 NORTH, RANGE 25 EAST, IN THE TOWN OF FORESTVILLE, DOOR COUNTY WISCONSIN.

COMMENCING AT THE NORTH 1/4 CORNER OF SAID SECTION THENCE S 89°57'45" E ALONG THE NORTH LINE OF SAID NE 1/4 SECTION A DISTANCE OF 709.50 FEET TO THE POINT OF BEGINNING; THENCE S 00°02'15" W A DISTANCE OF 272.25 FEET; THENCE S 89°57'45" E A DISTANCE OF 182.90 FEET; THENCE S 00°02'15" W A DISTANCE OF 280.00 FEET; THENCE S 89°57'45" E A DISTANCE OF 384.55 FEET; THENCE S 00°02'14" E A DISTANCE OF 189.28 FEET TO THE NORTH LINE OF THE AHNAPEE STATE TRAIL; THENCE N 49°30'00" E A DISTANCE OF 52.57 FEET TO AN EXISTING IRON PIPE ON THE EAST LINE OF SAID NW 1/4 OF THE NE 1/4; THENCE N 00°02'14" W A DISTANCE OF 707.93 FEET TO THE NORTHEAST CORNER OF SAID NW 1/4 OF THE NE 1/4; THENCE N 89°57'45" W A DISTANCE OF 606.73 FEET TO THE POINT OF BEGINNING.

SAID PARCEL THEN BEING 6.679 TOTAL ACRES OF LAND MORE OR LESS.